BRICKED UP OPENING

VAULTED CEILING

TIMBER BEAMS OVER

STORE

2705

UP 265

TREE

RAILED AREA

BRICK WALL

PAVED YARD

KITCHEN 1
TILE FLOOR

2155

KITCHEN 2
VINYL FLOOR

2174

1750

2367

2390

RAMP

MAIN LEVEL BOXING IN

TIMBER CLAD

TROUGH LIGHT ROOF OVER DINING 1

DINING 1
TILED FLOOR

2500
U/S JOISTS

2370
U/S JOISTS

SMALL AREA OF WOODBLOCK BAR (BEYOND BOUNDARY)

BAR
TO BE
REMOVED
AND REPOSITIONED
IN NEW WIDE
BAR EXTENSION.

TIMBER CLAD GROUND UP

DOWN 115

2310

SLIGHT RAMP IN CEILING

2470

DINING 2
TILED FLOOR

2385

DOWN 130

UP

HALL

SLIGHT RAMP UP

2420

DINING 3
TILED FLOOR

PORCH

ELECTRICS BOXED IN 100mm MIN

EXISTING SHOP TO BE DEMOLISHED

PLAN EXISTING

PROPOSED REAR

EXISTING SIDE ELEVATION

PROPOSED SIDE

SOUTH HOLLAND DC
HOUSING & PLANNING
10 FEB 2000
Ref: 175/00

PLAN

PODDINGTONS
Architectural Design Consultants

44 Double Street, Spalding, Lincs. PE11 2AA
Tel. (01775) 761856 & 766296 Fax. (01775) 710218

Project: DEMOLITION OF SHOP LEAN-TO AND WINE BAR EXTENSION TO DEVITTO'S RISTORANTE 44 DOUBLE ST. SPALDING

Title: PLAN EXISTING / PROPOSED

Client: MR K READ

Scale: 1:50

Drawing No: 2922 2

Rev:

Date: JAN 2000

Drawn:


Checked:



FRONT AS EXISTING




FRONT PROPOSED

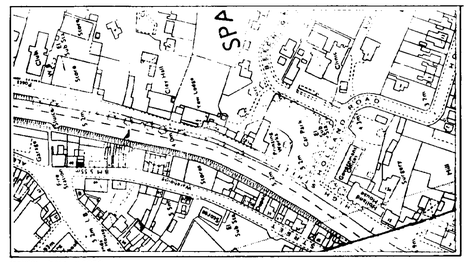


LOCATION PLAN 1:2500


N

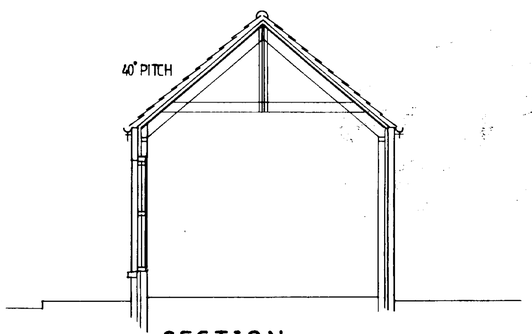

SECTION

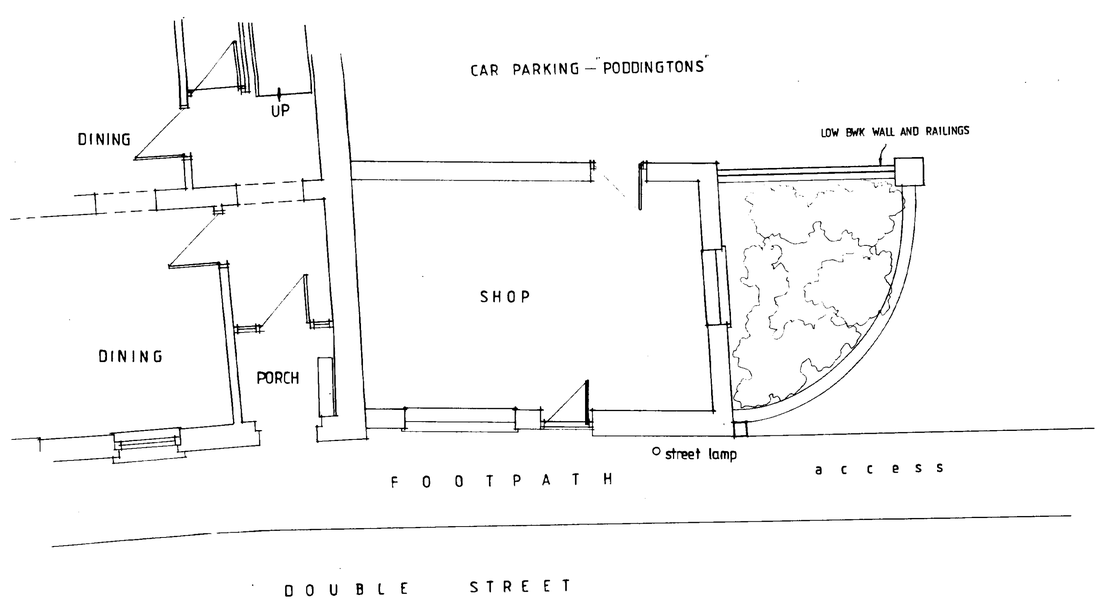

PLAN AS EXISTING

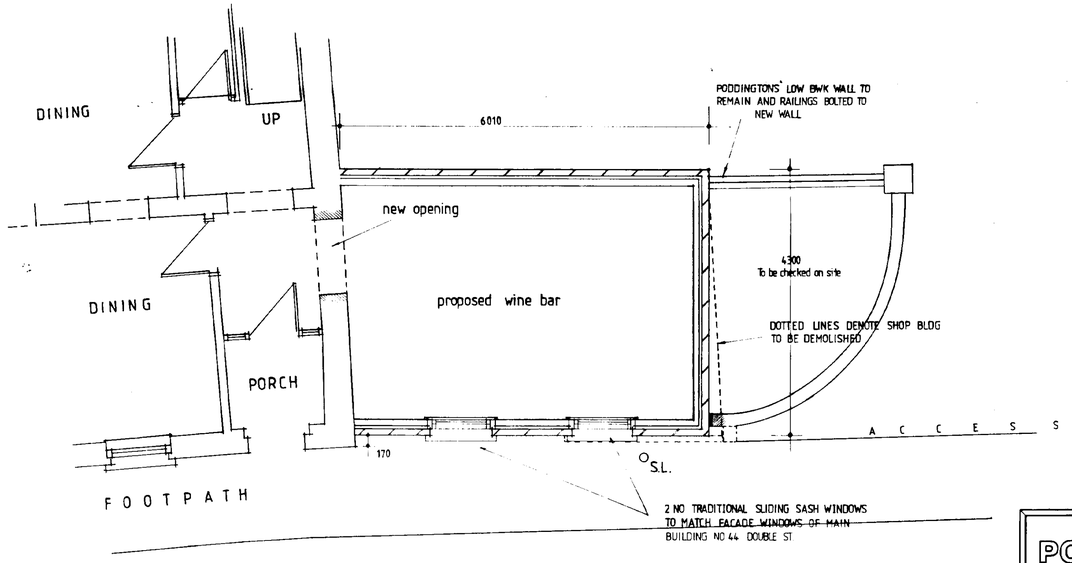

PLAN AS PROPOSED

SOUTH HOLLAND DC
HOUSING & PLANNING
10 FEB 2000
Ref: 175/00

PODDINGTONS
Architectural Design Consultants

44 Double Street, Spalding, Lincs. PE11 2AA
Tel. (01775) 761856 & 768296 Fax. (01775) 710218

Project.
DEMOLITION OF SHOP LEAN-TO AND WINE BAR EXTENSION TO DEVITTO'S RISTORANTE 44 DOUBLE ST. SPALDING

Title. PLAN EXISTING / PROPOSED

Client. MR K READ

Scale. 1:50

Drawing. No. 2922 1

Rev.

Date. JAN 2000

Drawn.

Checked.