



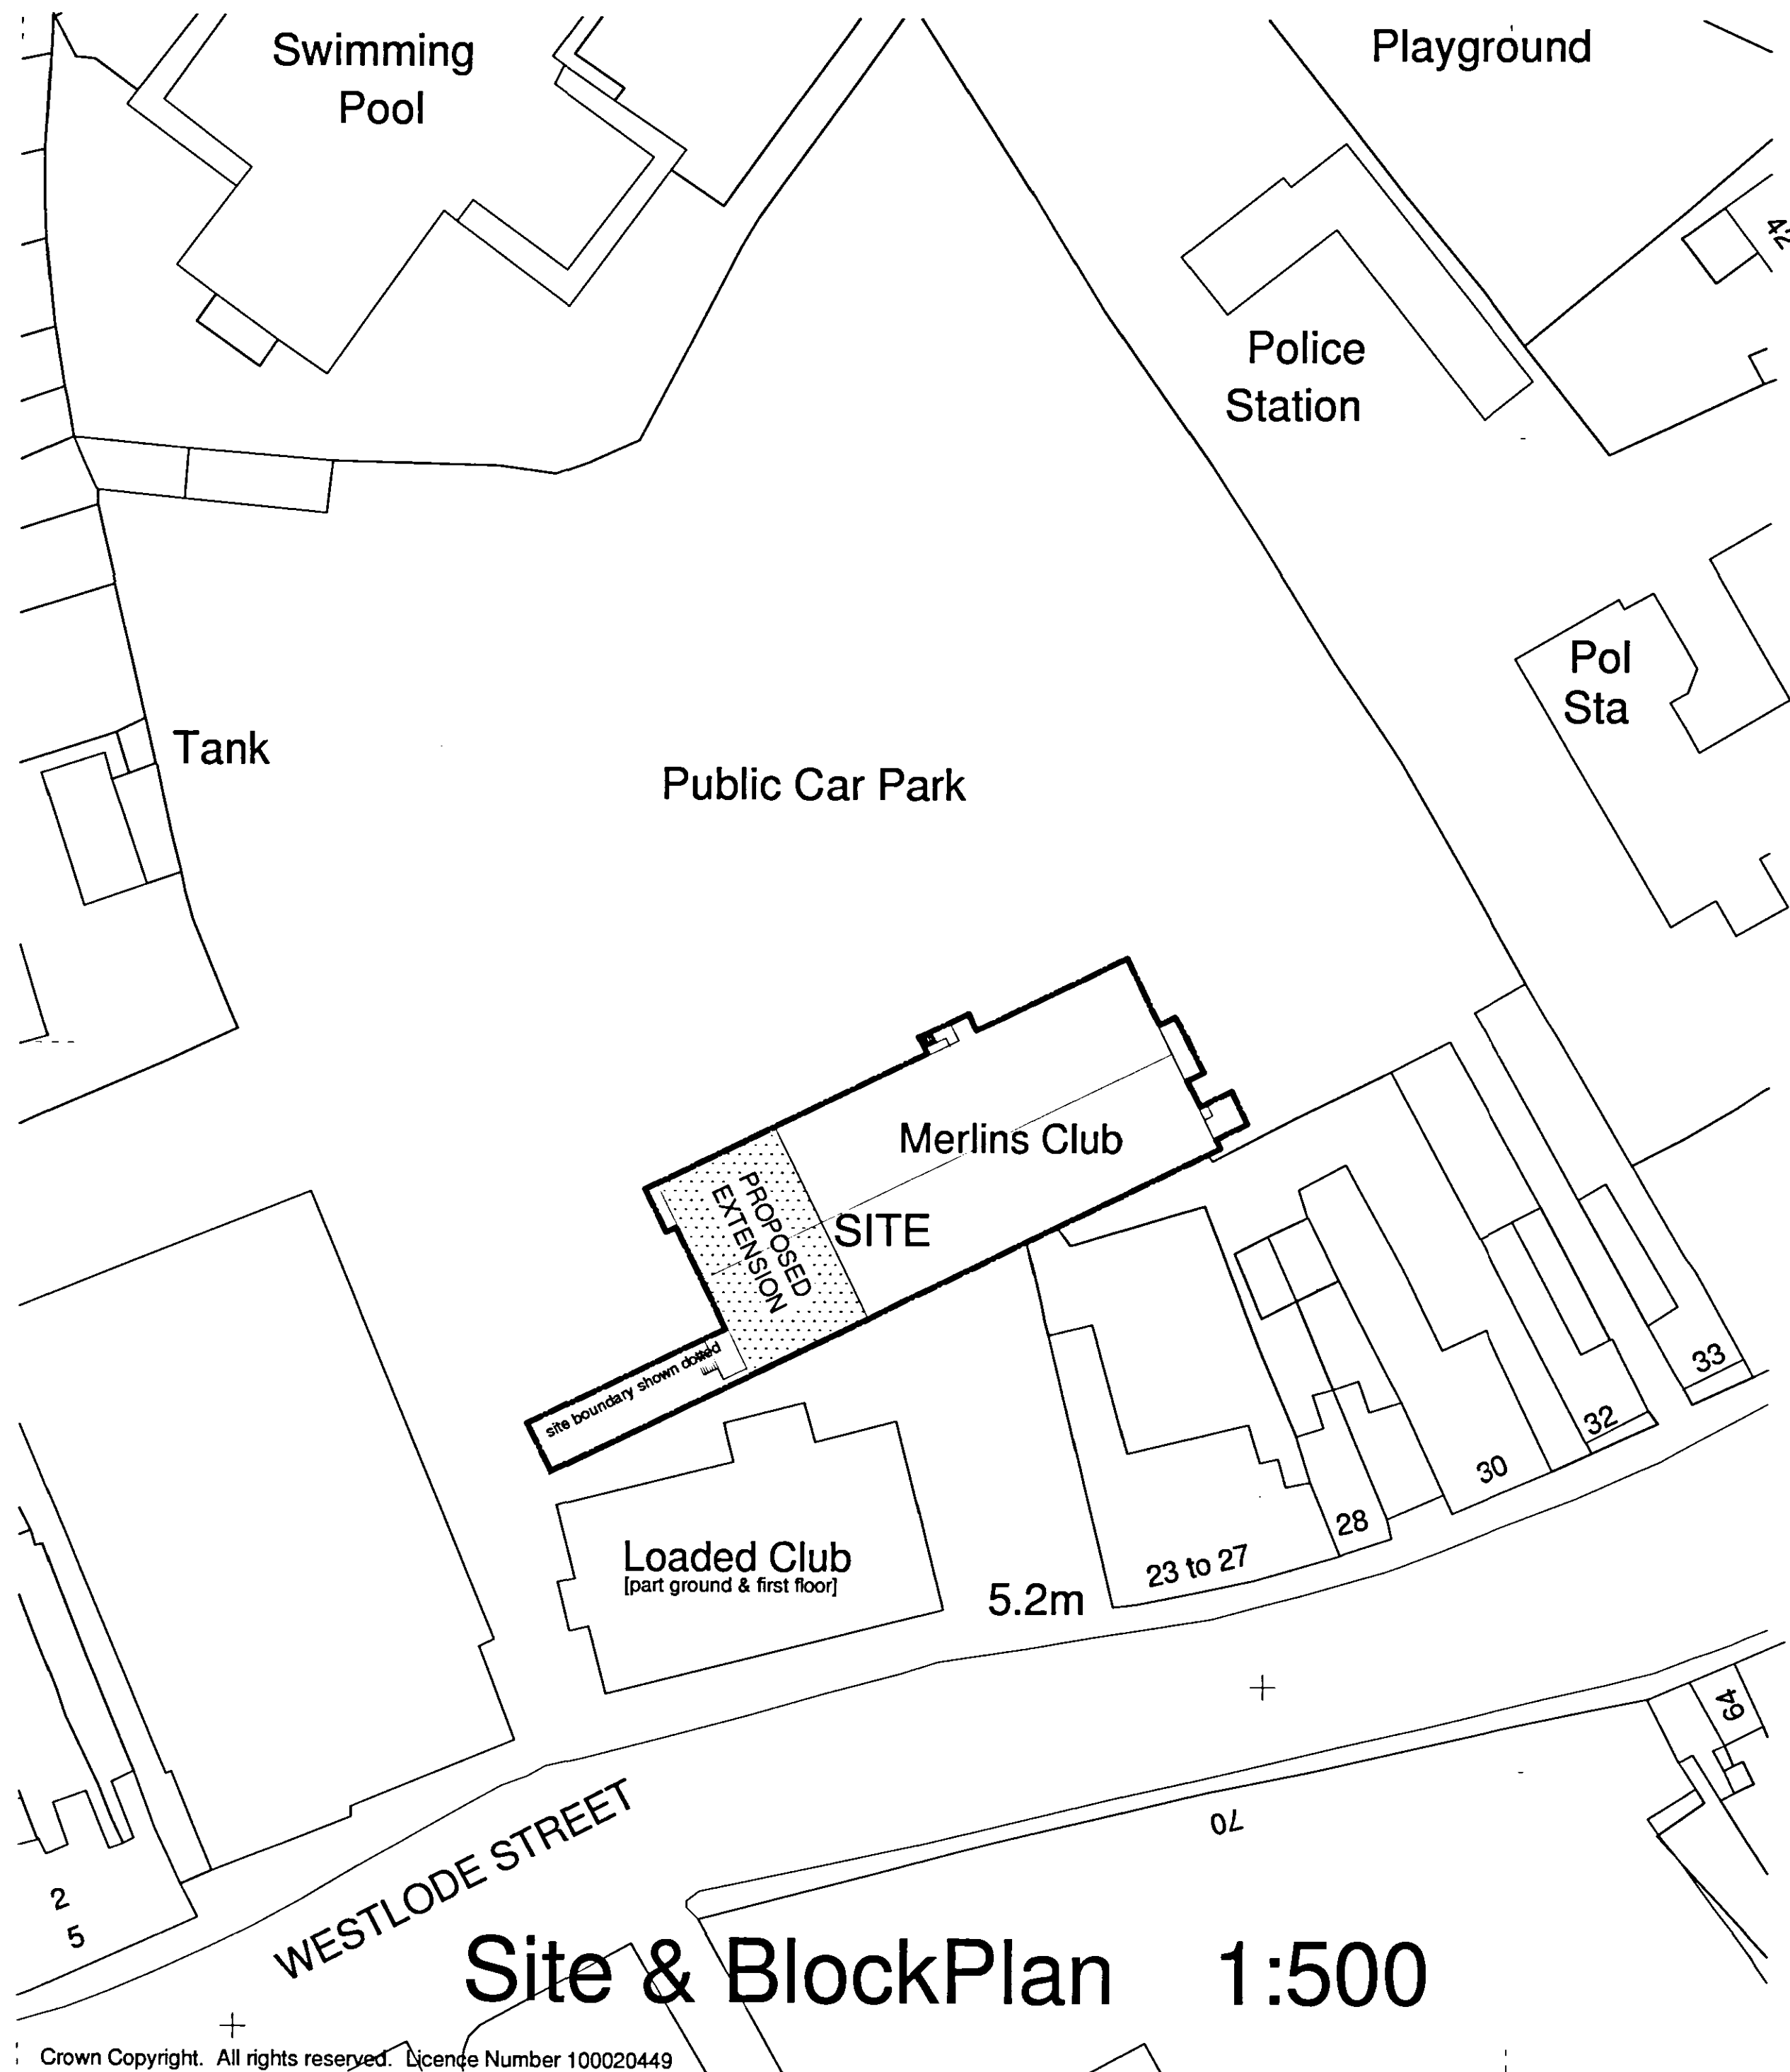

Site & Block Plan 1:500


Crown Copyright. All rights reserved. Licence Number 100020449

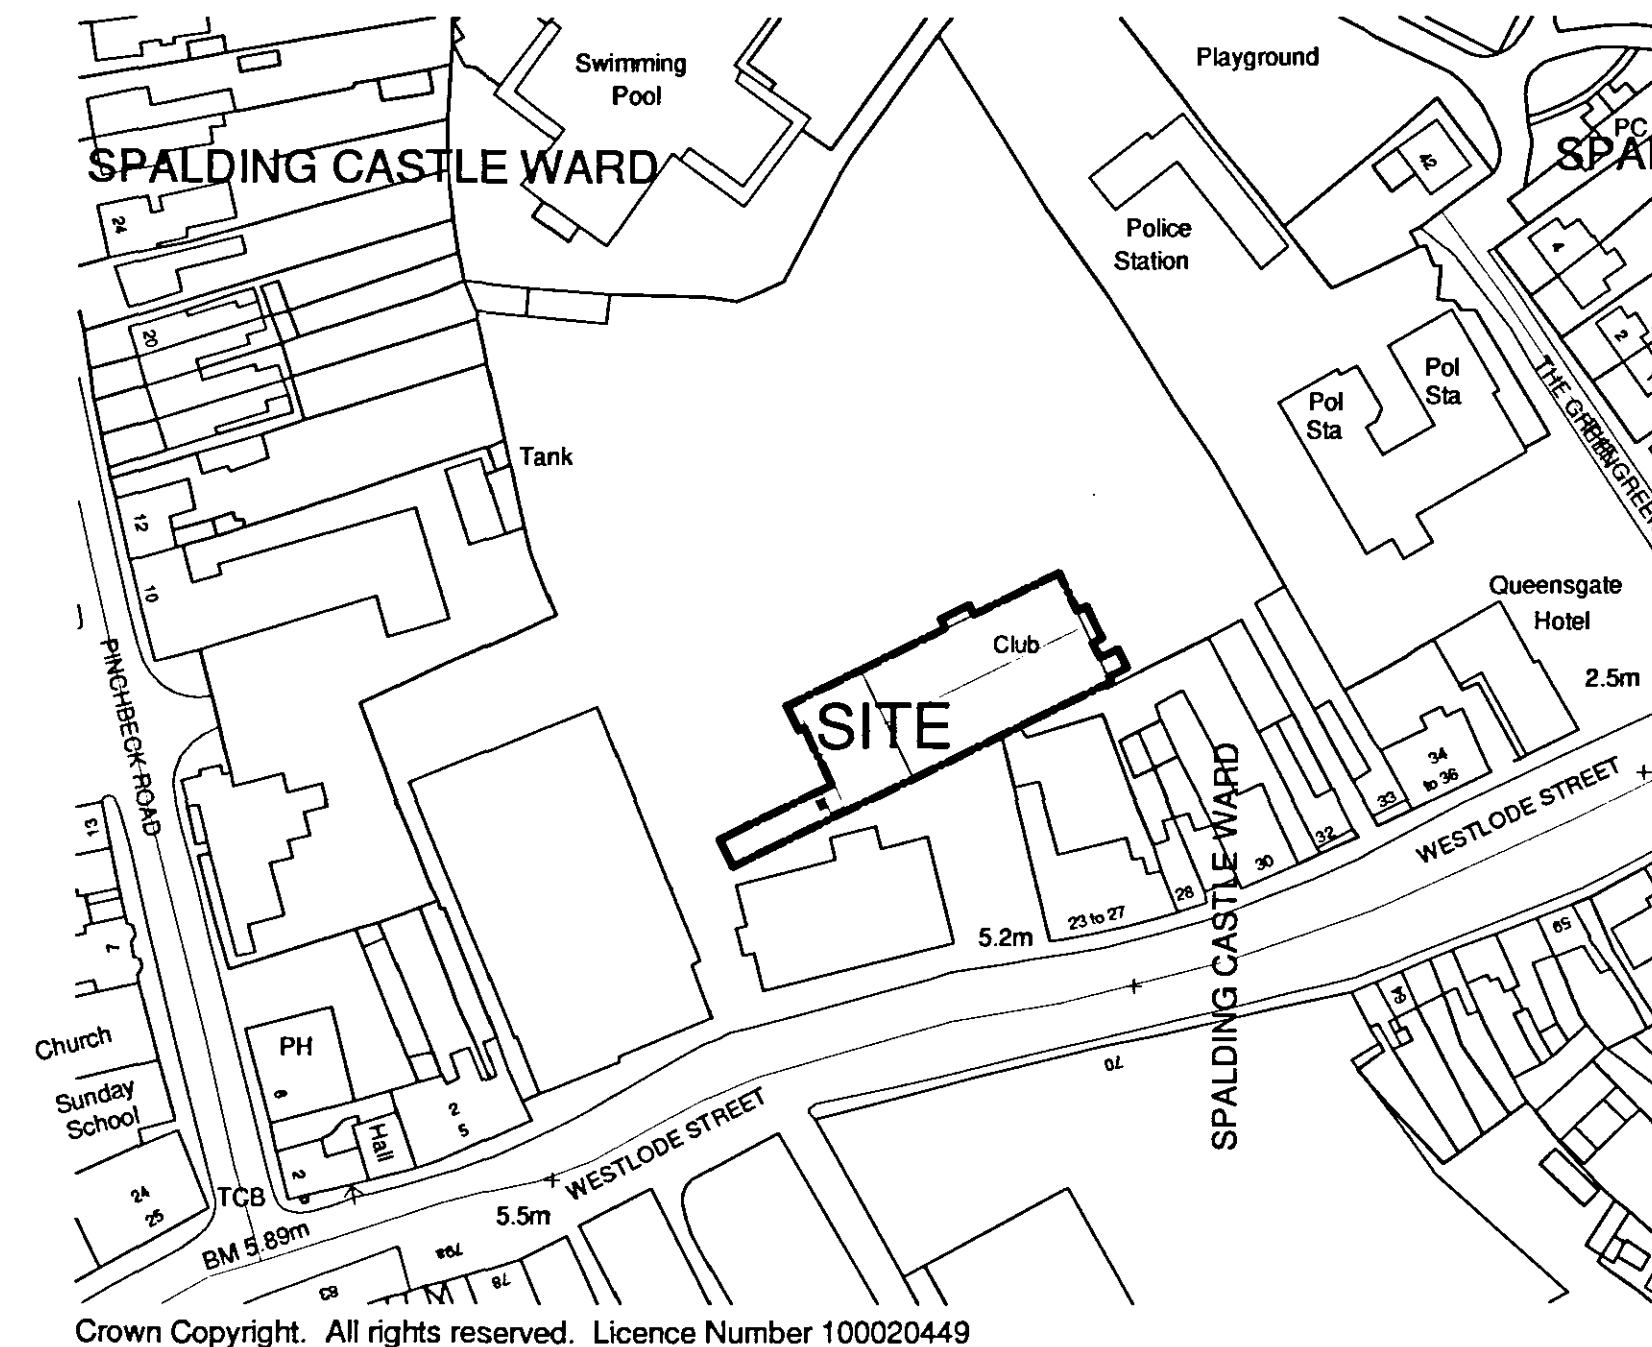

OS Location Plan 1:1250

SHDC
Planning & Development
17 OCT 2005
Ref: 0175/05

A2

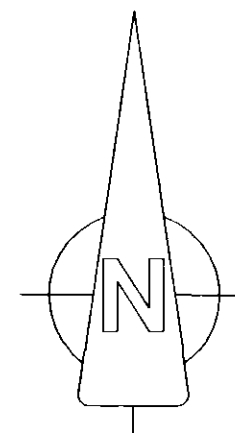

ROBERT LOWE
CHARTERED
ARCHITECT
1-2 North End, Swineshead
Boston, Lincs., PE20 3LR
Phone 01205-821117
Fax 01205-821139

Project: Alterations & Extensions to
Merlin's, Westlode Street
Spalding, Lincs.
Client: Inntact Properties Ltd.
Drawing Title: SITE BLOCK PLAN
OS LOCATION PLAN

Date: Jan'2005
Scale: 1: 500
1:1250

Project No: 04126
Drawing No: Rev:

01 B