
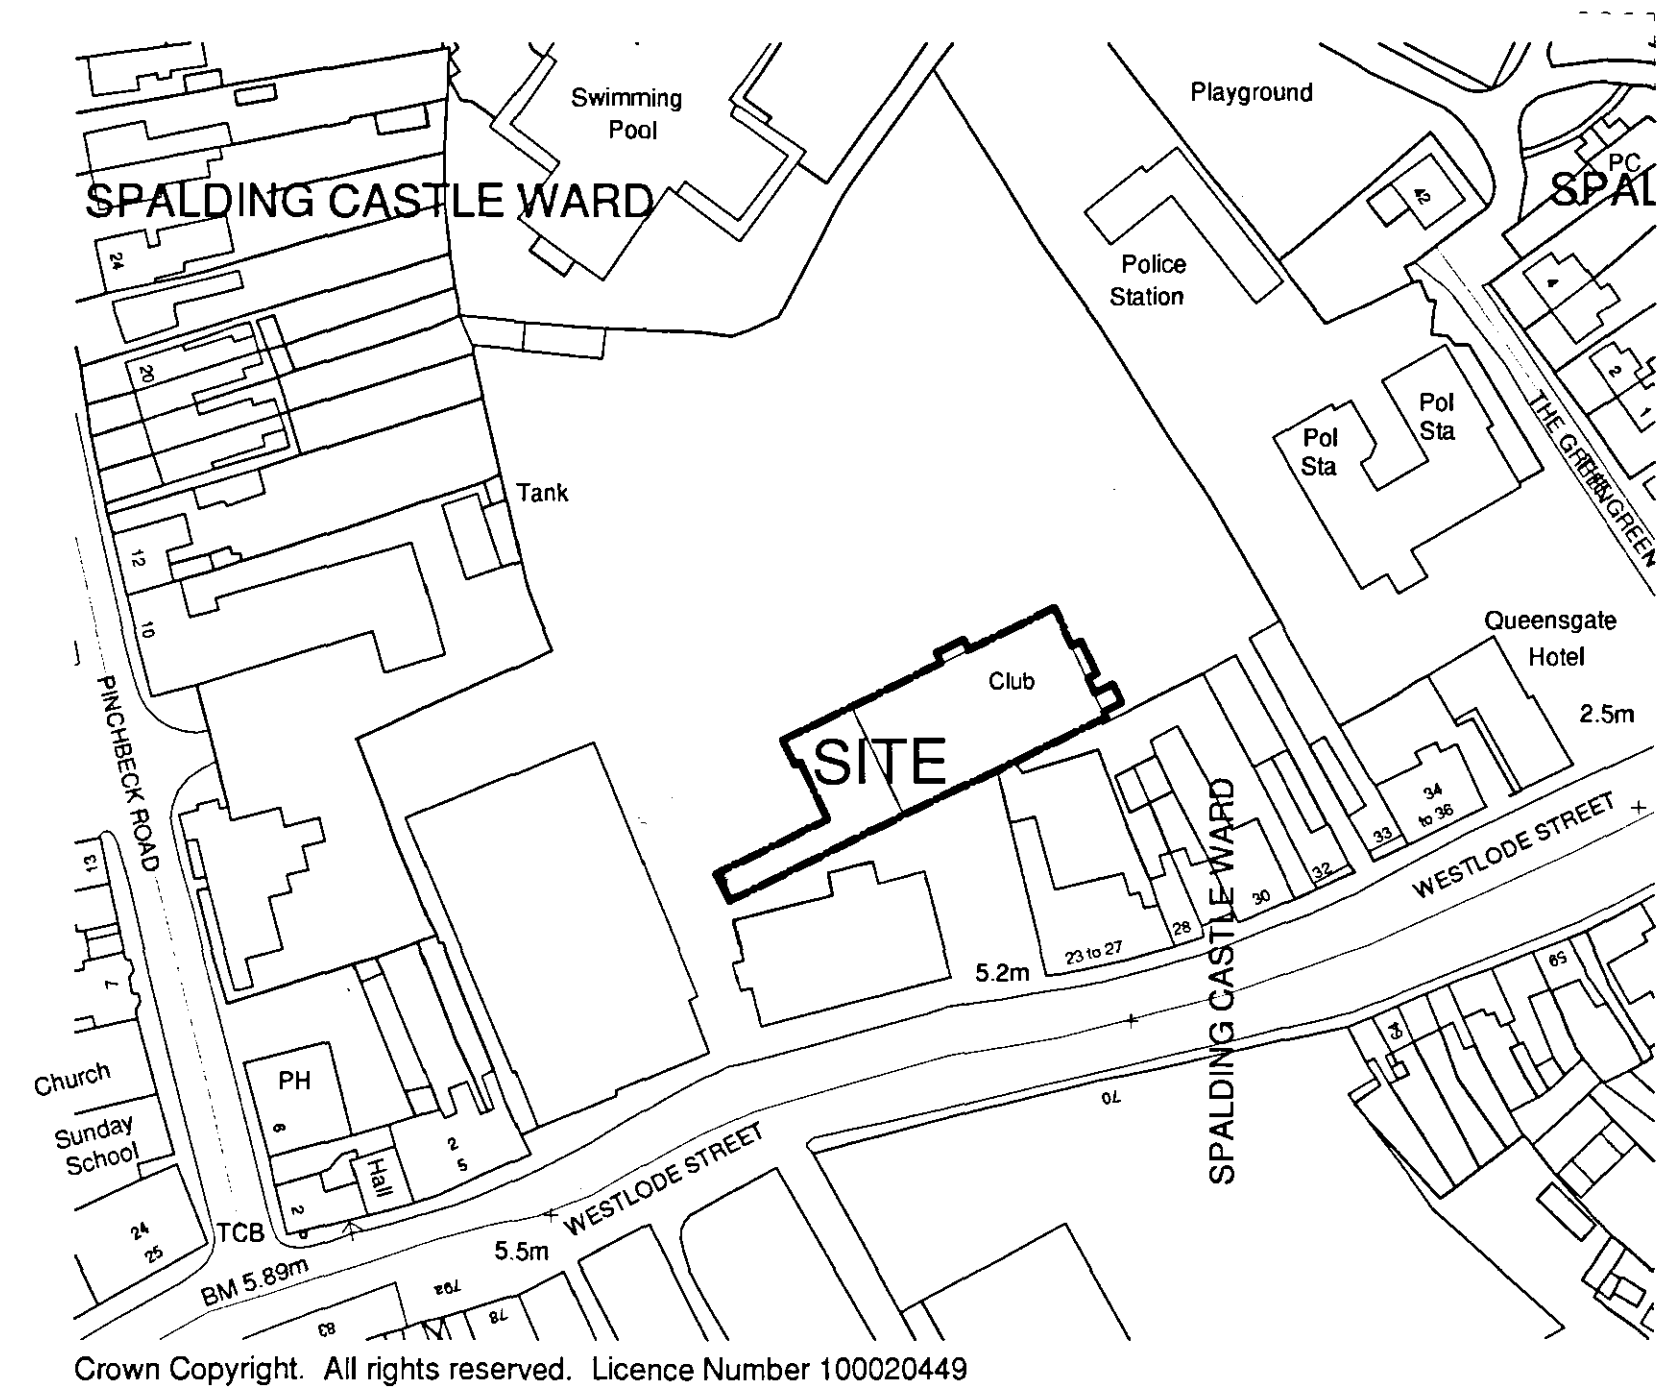


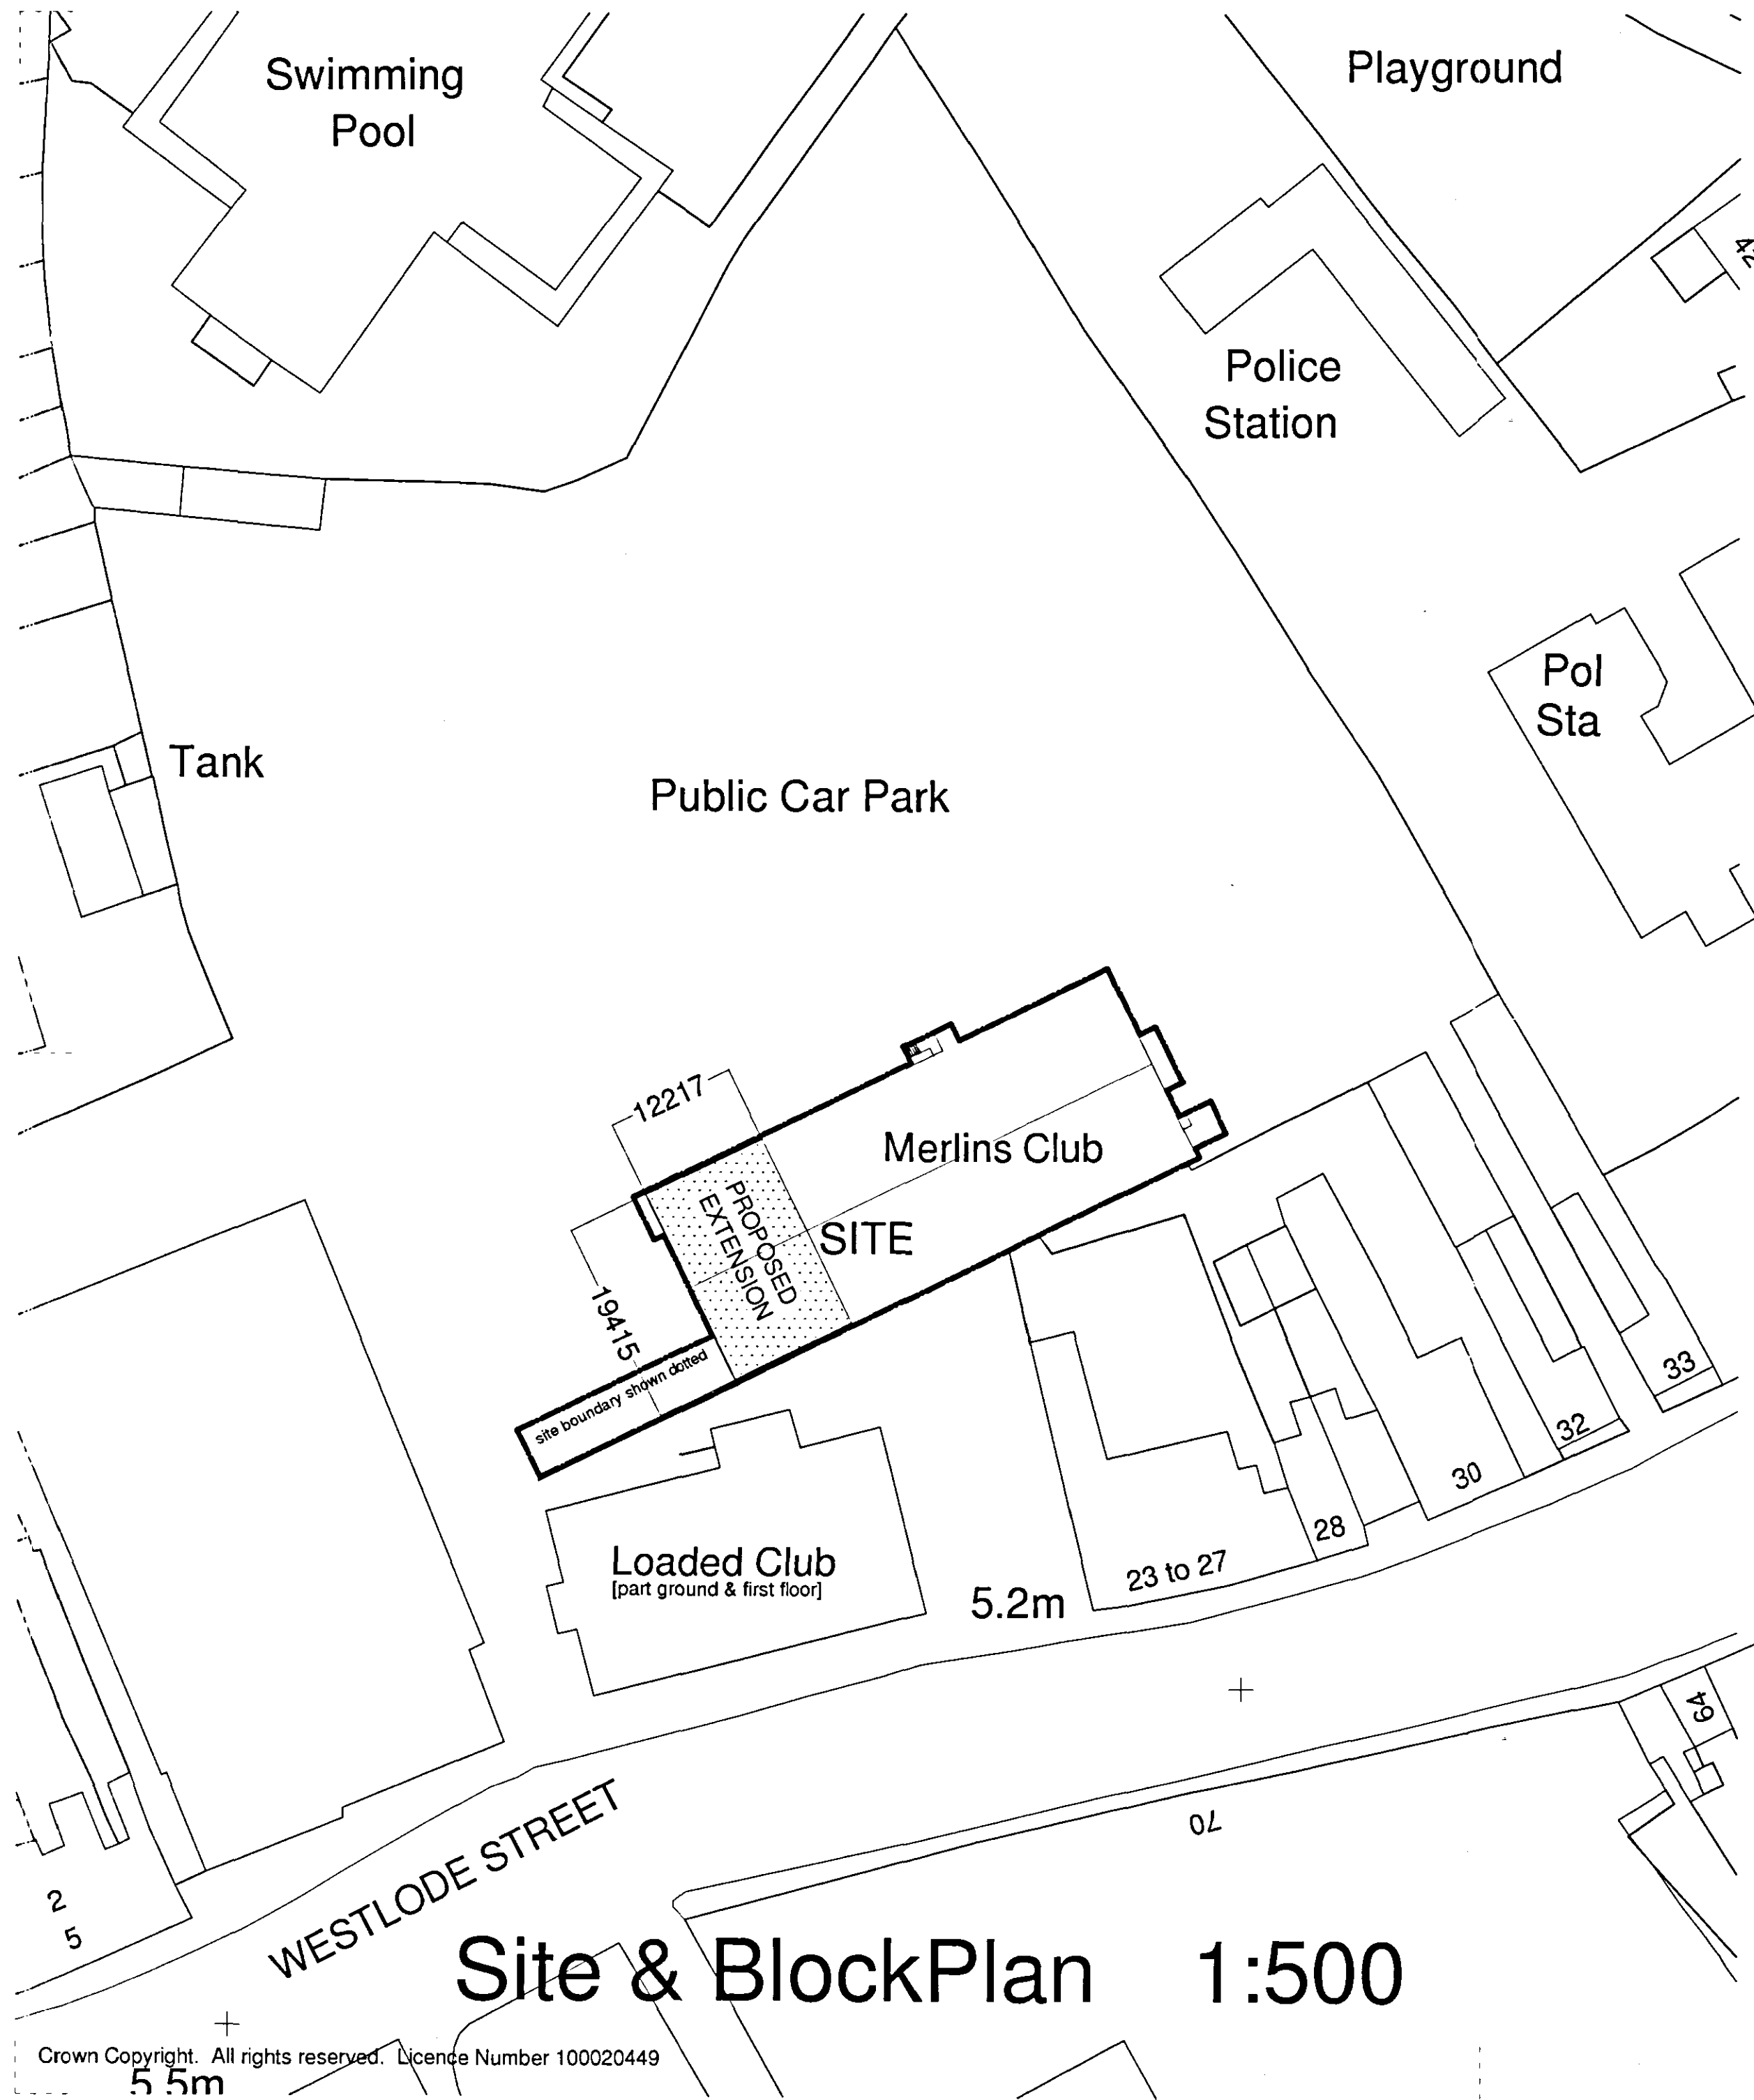

OS Location Plan 1:1250

DEVELOPED
PLAN

SHDC
Planning & Development
28 FEB 2005
Ref: 015105

**ROBERT
LOWE**
CHARTERED
ARCHITECT

1-2 North End, Swineshead
Boston, Lincs., PE20 3LR
Phone 01205-821117
Fax 01205-821139
info@rca.freeserve.co.uk

Project:
Alterations & Extensions to
Merlin's, Westlode Street
Spalding, Lincs.
Client:
Inntact Properties Ltd.
Drawing Title:
SITE BLOCK PLAN
OS LOCATION PLAN

Date:
Jan'2005
Scale:
1: 500
1:1250

Project No:
04126
Drawing No:
RWL

01 A

Contractors are to check all dimensions on site and to report any discrepancy to the Architect.
Do not scale from the drawing.
© 2004