



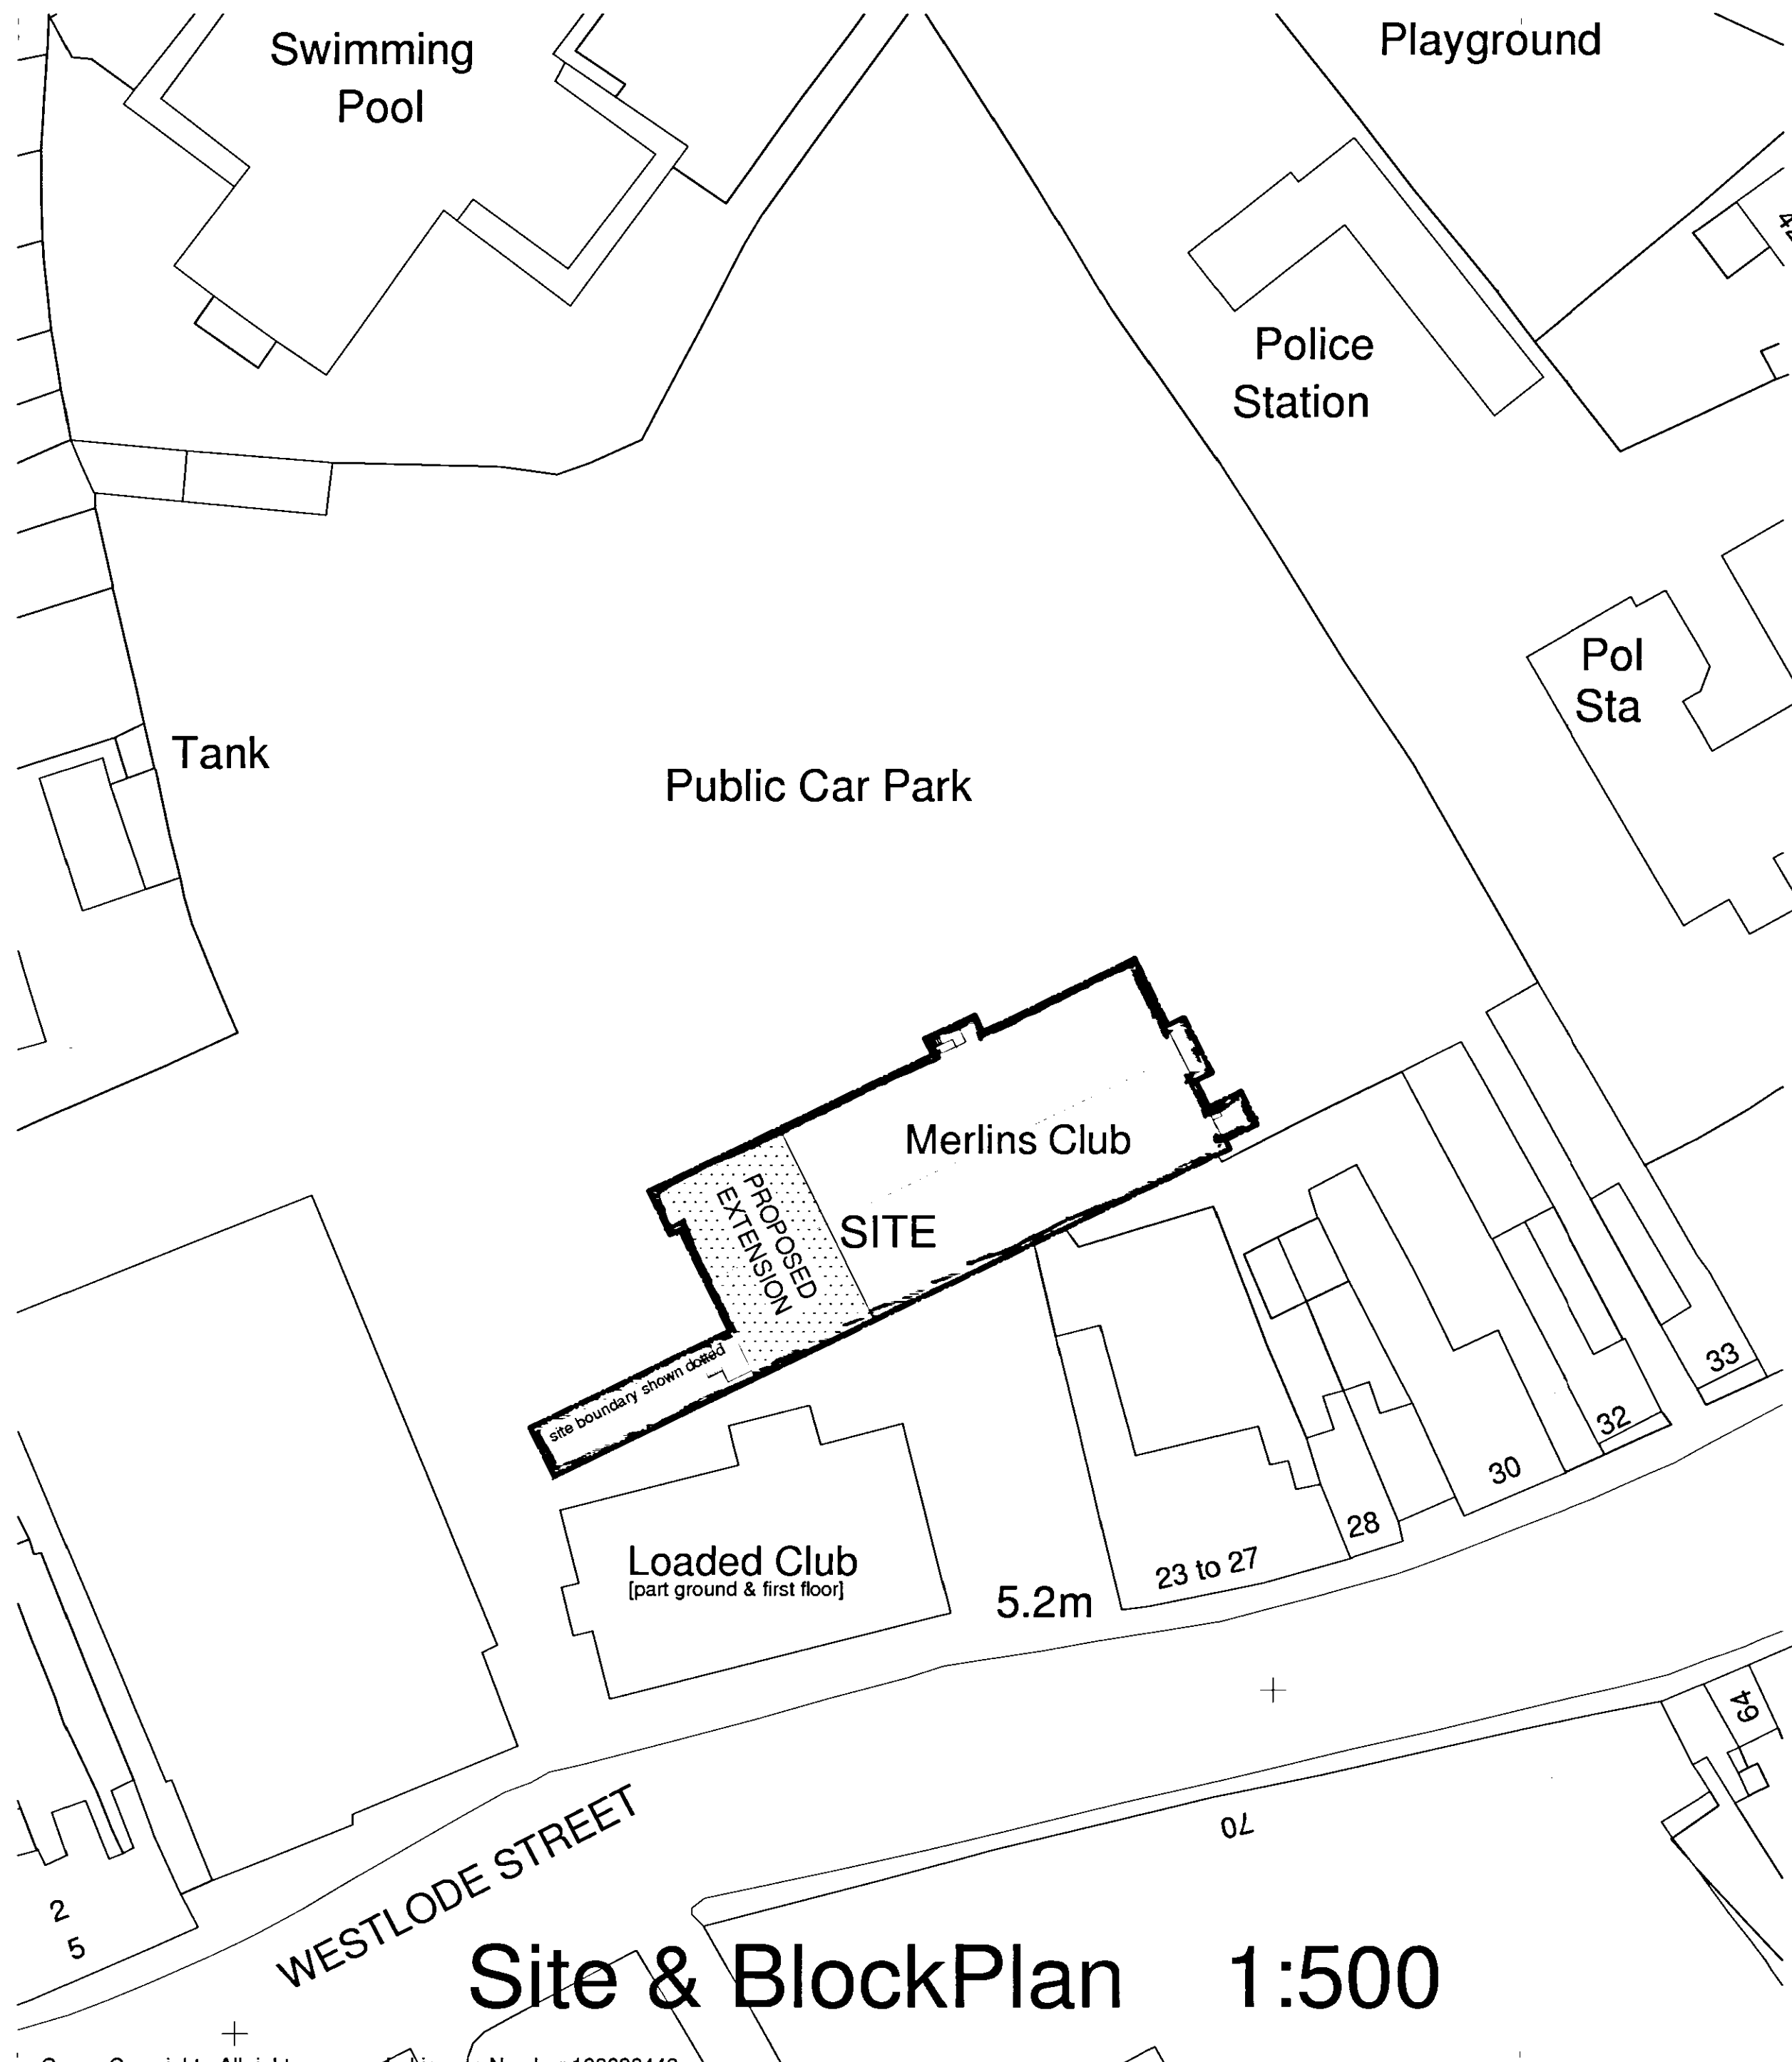




Site & Block Plan 1:500

Crown Copyright. All rights reserved. Licence Number 100020449

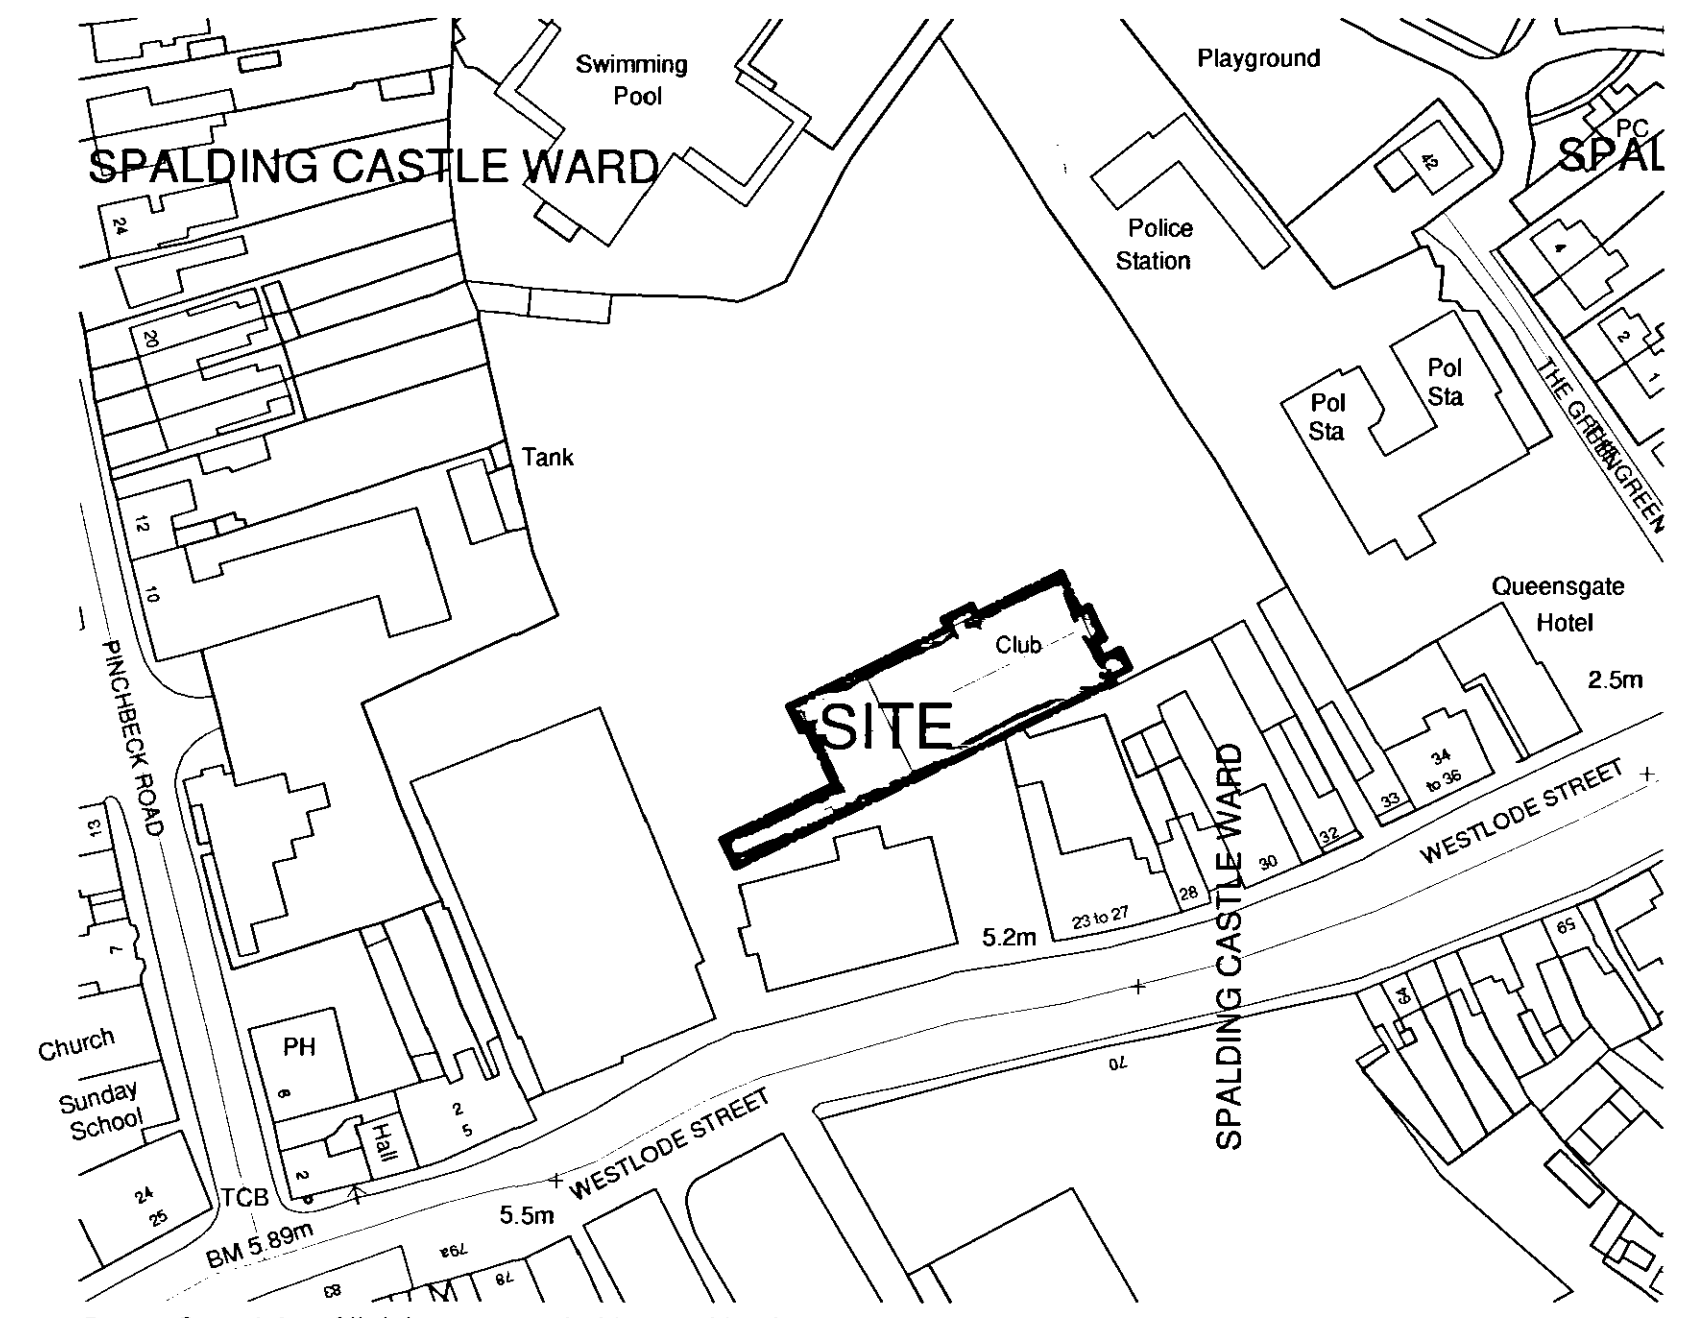

OS Location Plan 1:1250

Crown Copyright. All rights reserved. Licence Number 100020449

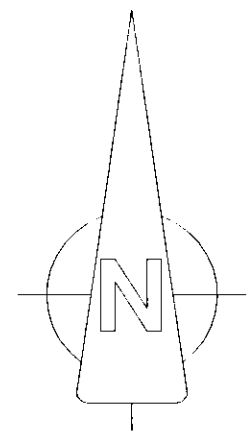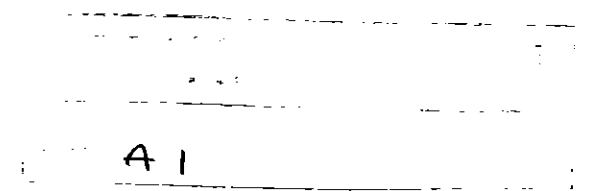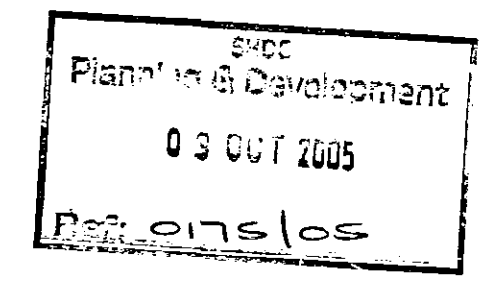

ROBERT LOWE
 CHARTERED ARCHITECT
 1-2 North End, Swineshead
 Boston, Lincs., PE20 3LR
 Phone 01205-821117
 Fax 01205-821139

Project: Alterations & Extensions to Merlin's, Westlode Street Spalding, Lincs.
 Client: Inntact Properties Ltd.
 Drawing Title: SITE BLOCK PLAN OS LOCATION PLAN

Date: Jan'2005
 Scale: 1: 500 1:1250
 Project No: 04126
 Drawing No: Rev: RWL

01 B