
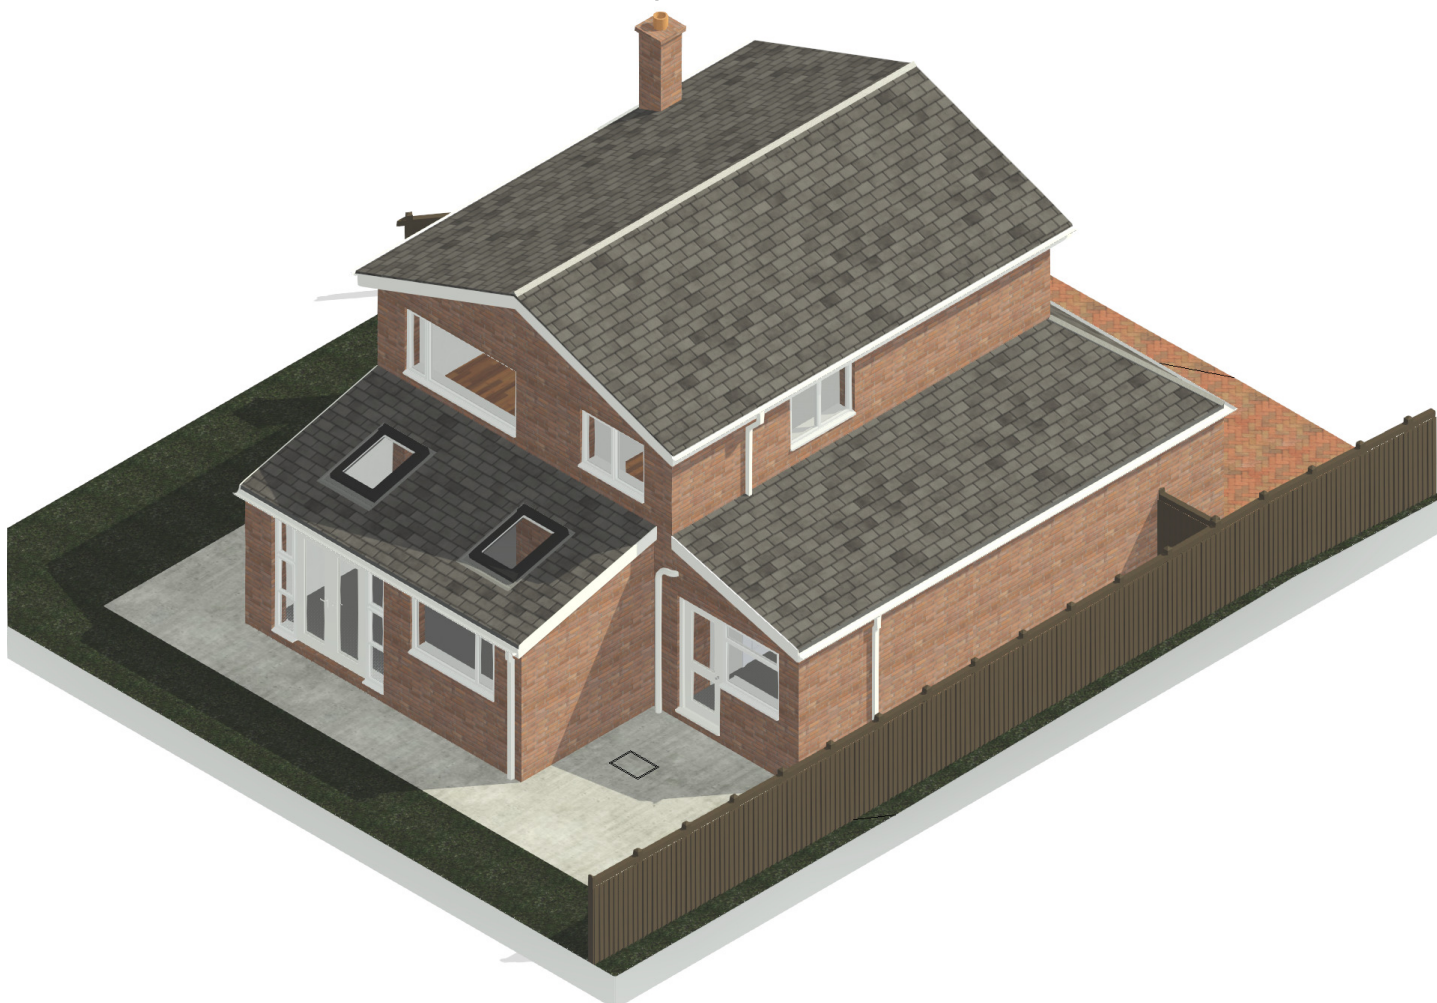
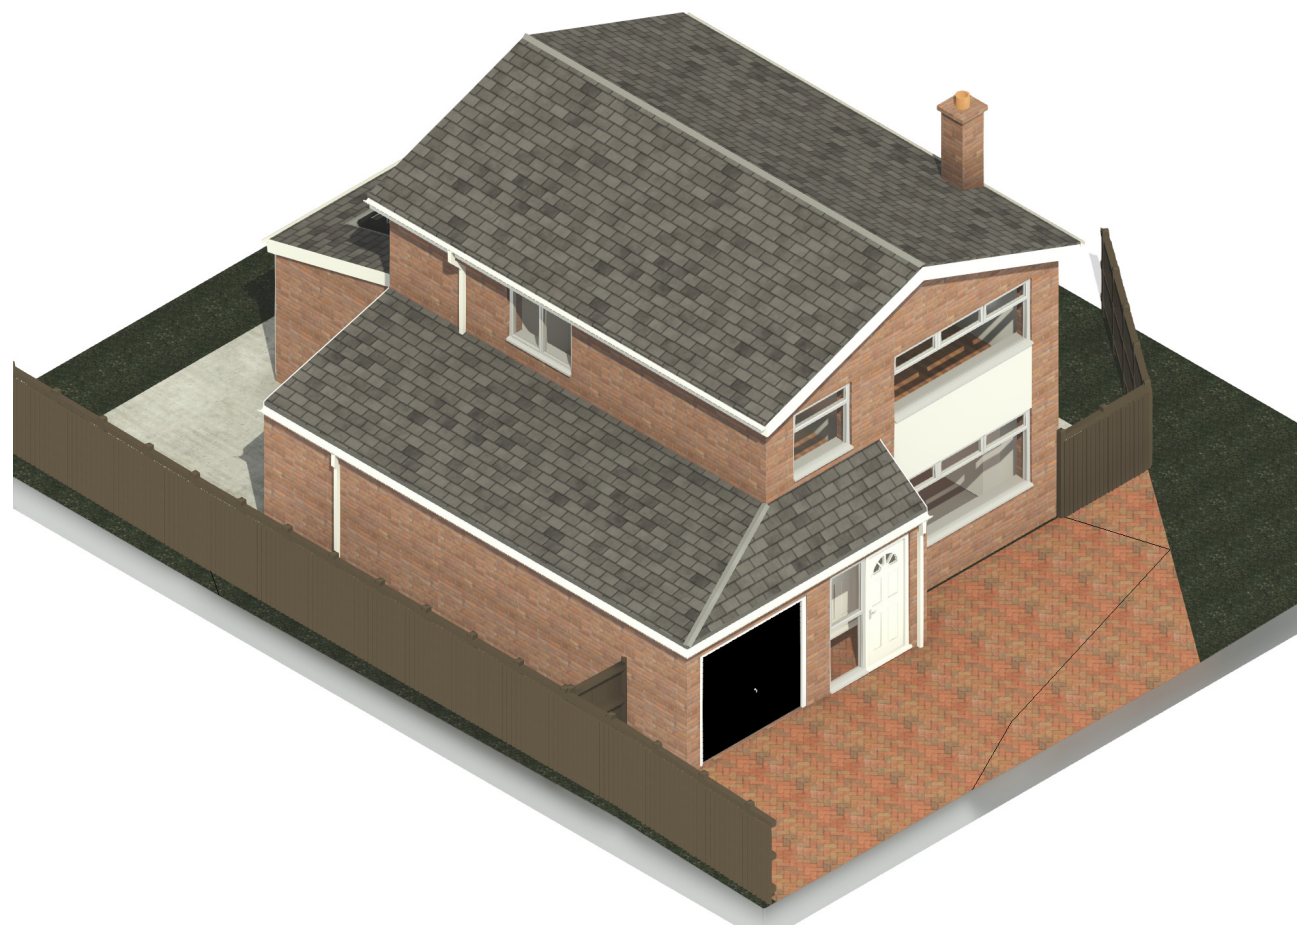


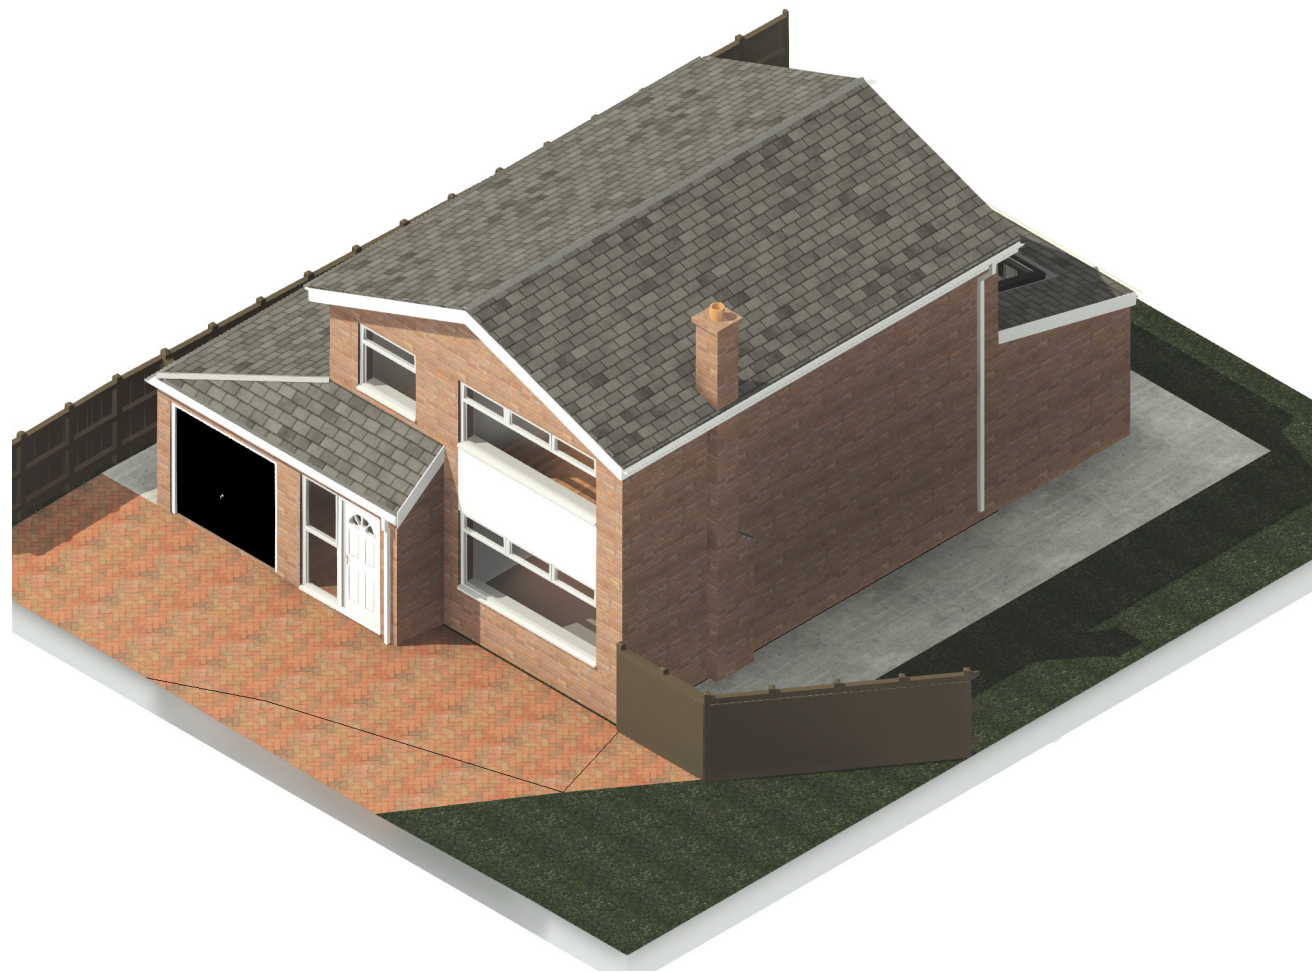

THIS DRAWING IS THE PROPERTY OF PE MA DESIGN CONSULTANCY LIMITED. AND IS ISSUED ON THE CONDITION THAT IT IS NOT REPRODUCED, DISCLOSED OR COPIED TO ANY UNAUTHORISED PERSON IN WHOLE OR PART WITHOUT PRIOR WRITTEN CONSENT.

NO DIMENSIONS ARE TO BE SCALED FROM THIS DRAWING. ALL DIMENSIONS STATED MUST BE VERIFIED ON SITE. THE DESIGNER MUST BE ADVISED OF ANY DISCREPANCIES PRIOR TO ANY ITEM OF WORK BEING PUT IN HAND. THIS DRAWING MUST BE READ TOGETHER WITH THE SPECIFICATION, BILL OF QUANTITIES AND RELATED DRAWINGS.

THIS DRAWING IS FOR INFORMATION PURPOSES
ONLY AND MUST NOT BE USED FOR
CONSTRUCTION.

[illegible]

STATUS	PURPOSE OF ISSUE Householder Planning
--------	--

DESIGNER

PEMA
DESIGN CONSULTANCY

CLIENT

Mrs Ella Joel

PROJECT
Proposed Single Storey Rear Extension,
Increase height to garage and enclosure of
front Porch

TITLE	Views of Proposed Extension
-------	-----------------------------

DRAWN BY GM	CHECKED BY PE MA	DATE 22.02.2024
----------------	---------------------	--------------------

SCALE 1:1	SHEET A3	PATH C:\Users\Gustavo\Desktop\PEWA_CURRENT PROJECTS\10M_7 Marked Class Spacing\10M_7 Marked Class_Mat
--------------	-------------	--

DRAWING NUMBER	REV
1084 P602	