
IF IN DOUBT PLEASE ASK


THIRD ANGLE PROJECTION

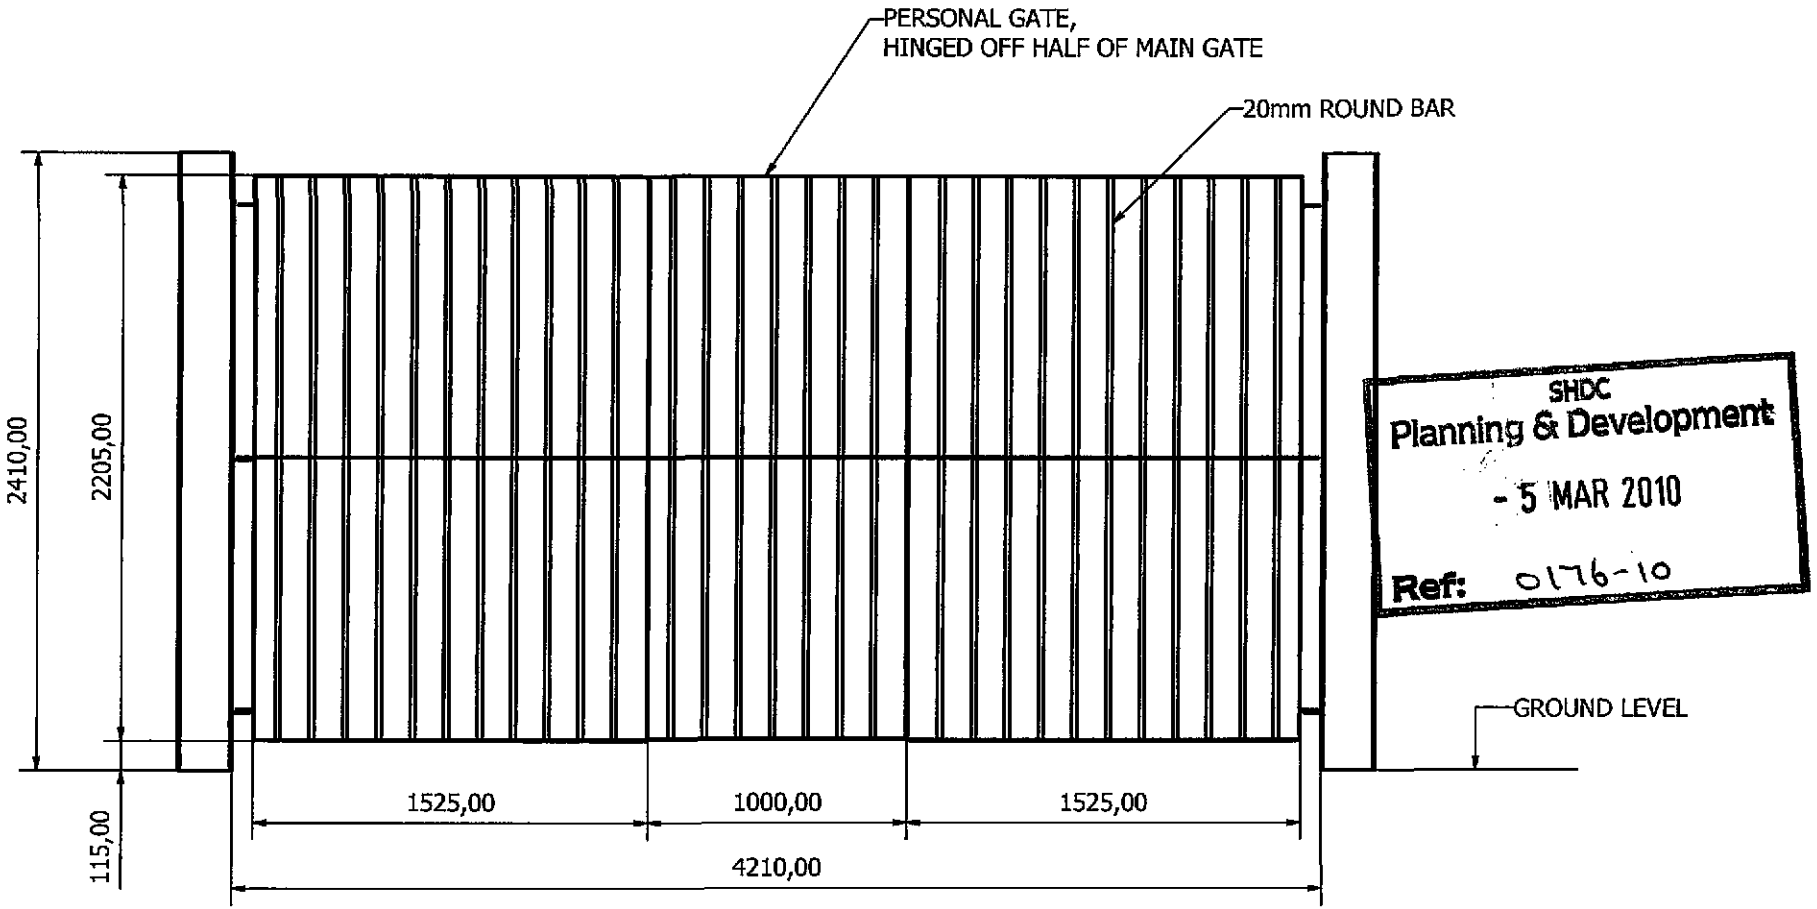


SHDC
Planning & Development
- 5 MAR 2010
Ref: 0176-10

MILD STEEL, WELDED
PAINTED FINISH (COLOUR AS FENCE)

MATERIAL			
SpicyDesigns			
CLIENT: H & S District Scouts			THIS DRAWING IS THE COPYRIGHT OF SPICYDESIGNS & MUST NOT BE COPIED OR THE DESIGN OR INFORMATION THEREIN DISCLOSED WITHOUT THE WRITTEN CONSENT OF THE OWNERS & MUST BE RETURNED ON REQUEST
TITLE: Entrance Gate Assembly			
SCALE	1:20	PD-2-001	Sheet Size: A3
DRAWN	Andy		SHEET: 1 of 1
DATE	03/01/2010		REVISION:
CHECKED			CAD REF.:

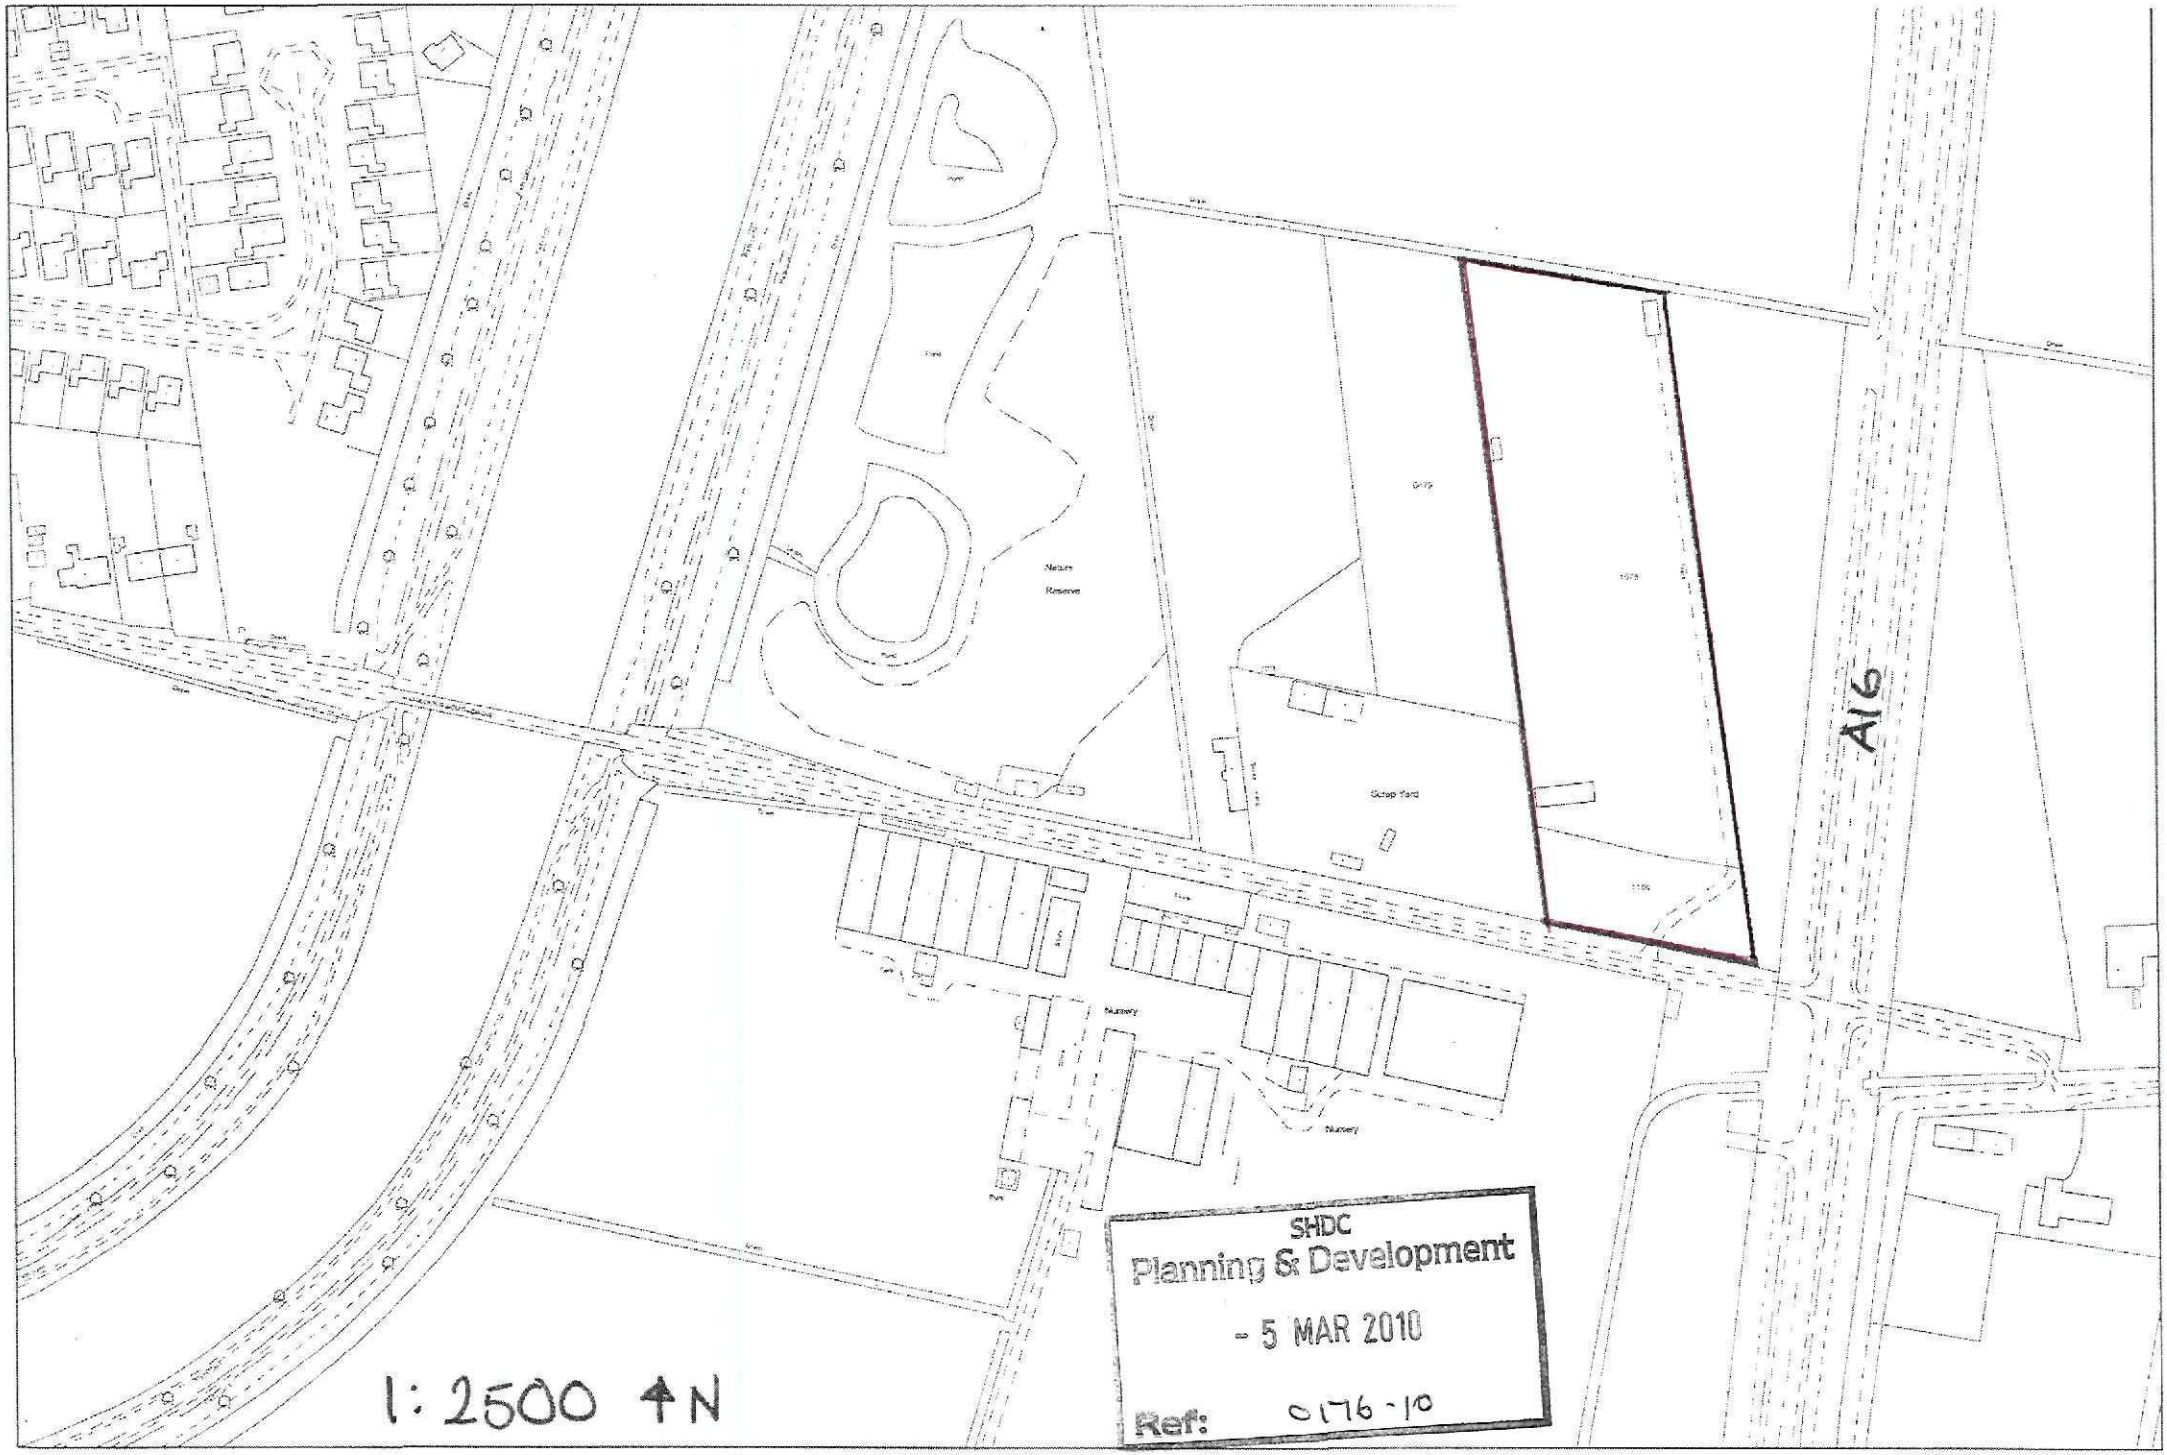
A16
Nature Reserve
Scrap Yard
Nursery
Nursery
1:2500 N
SHDC
Planning & Development
- 5 MAR 2010
Ref: 0176-10

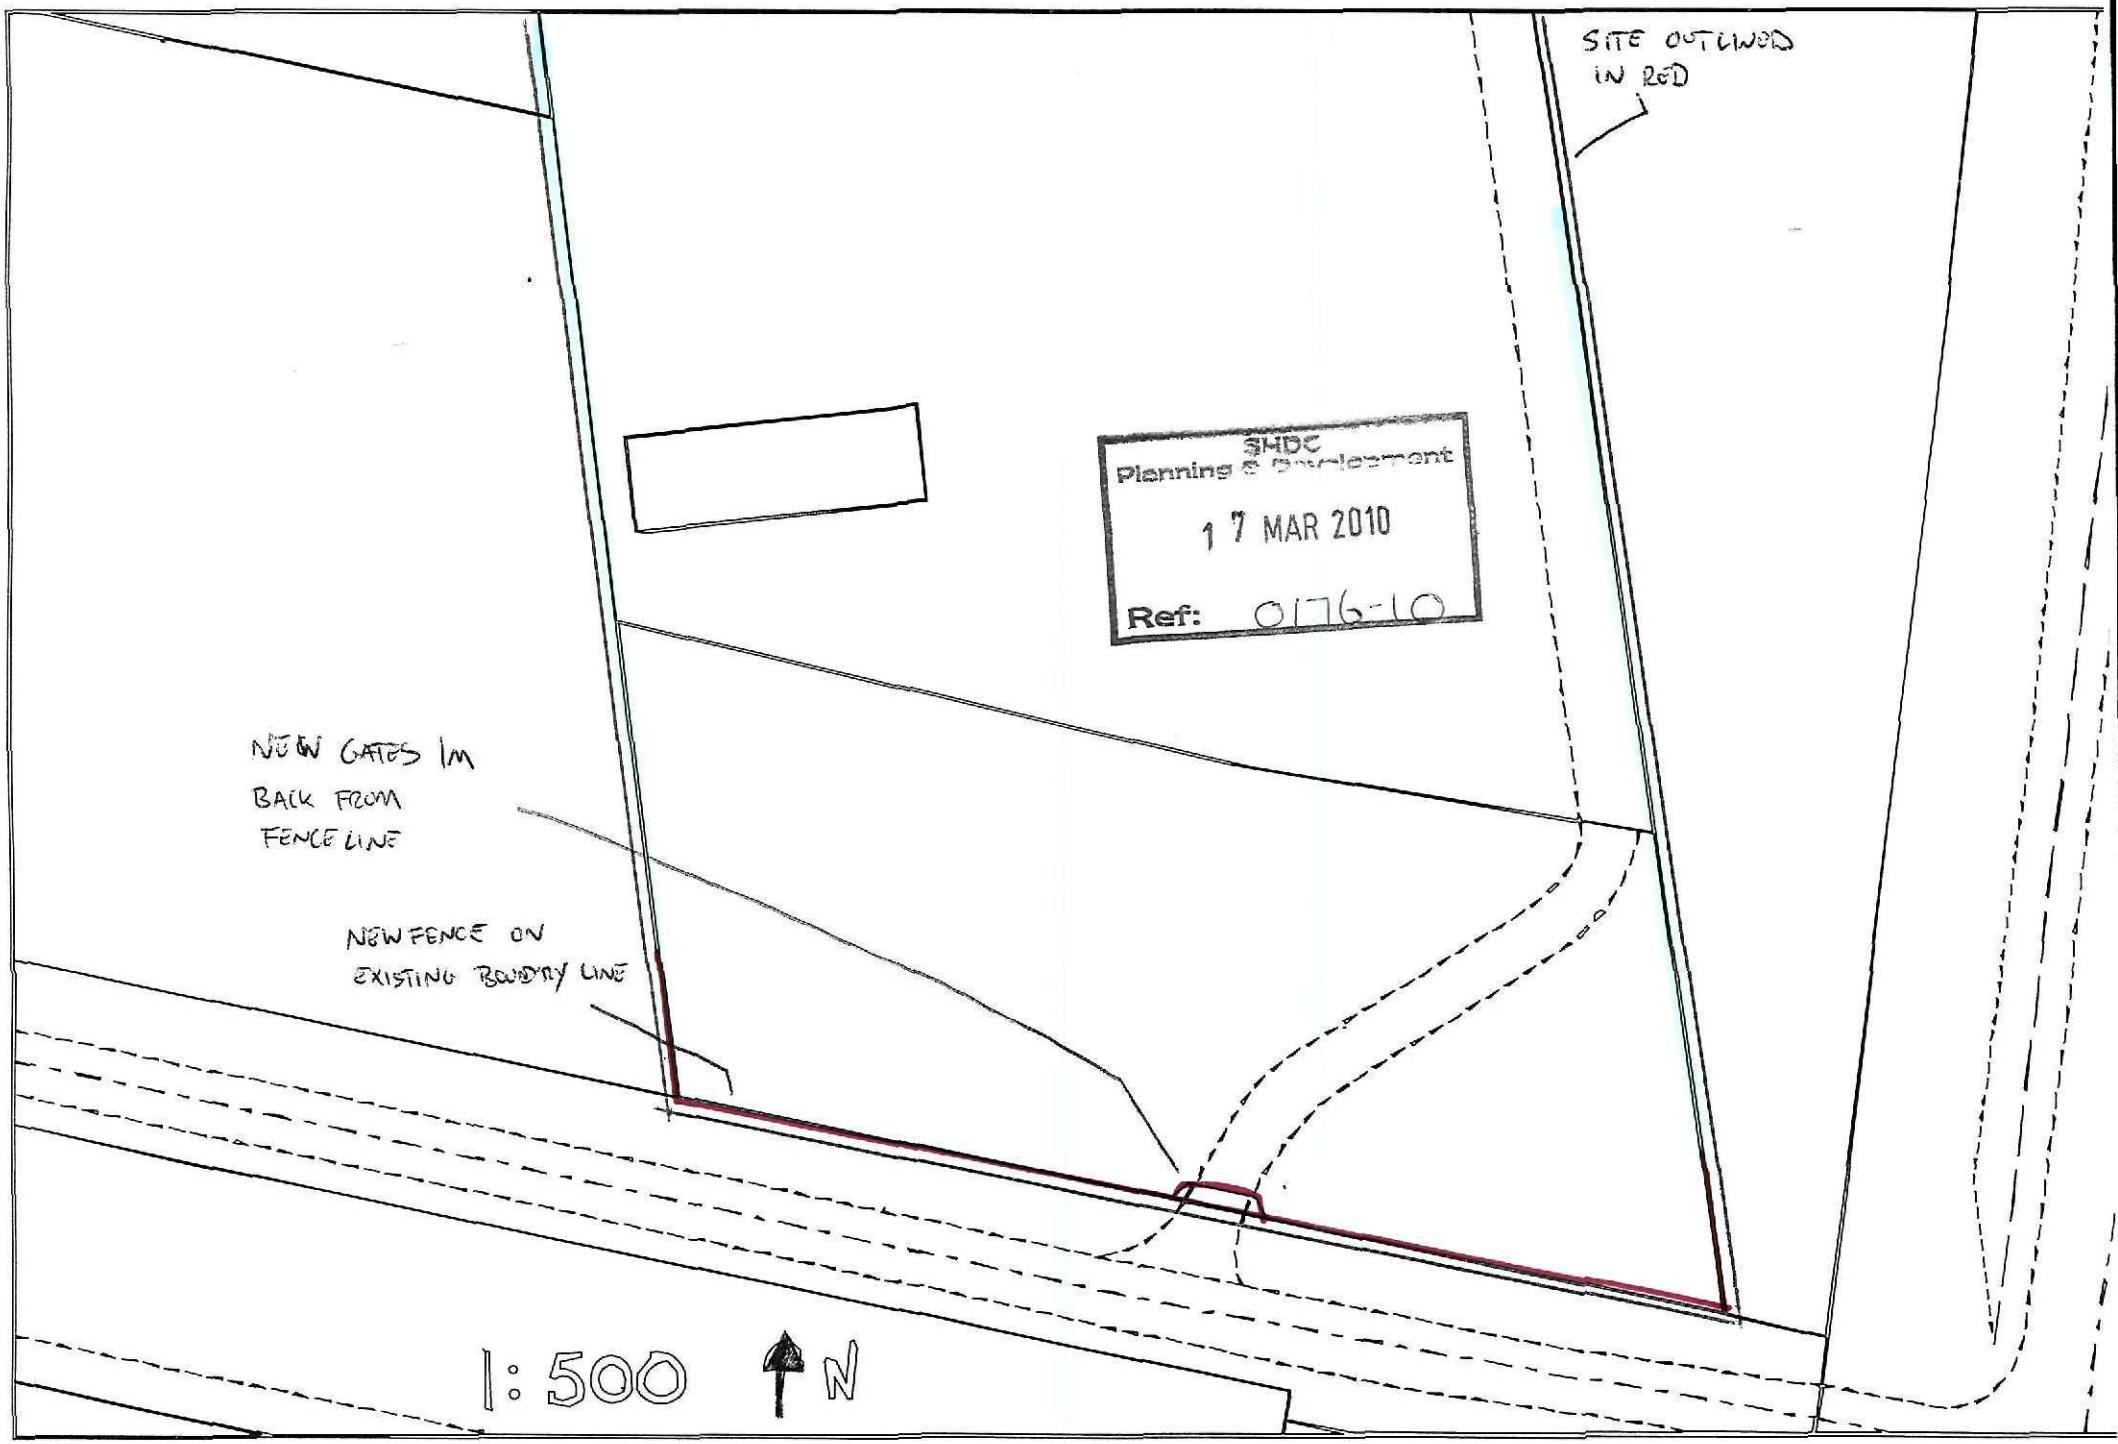

HOLBEACH + SPALDING DISTRICT SCOUTS - MARCH 2010