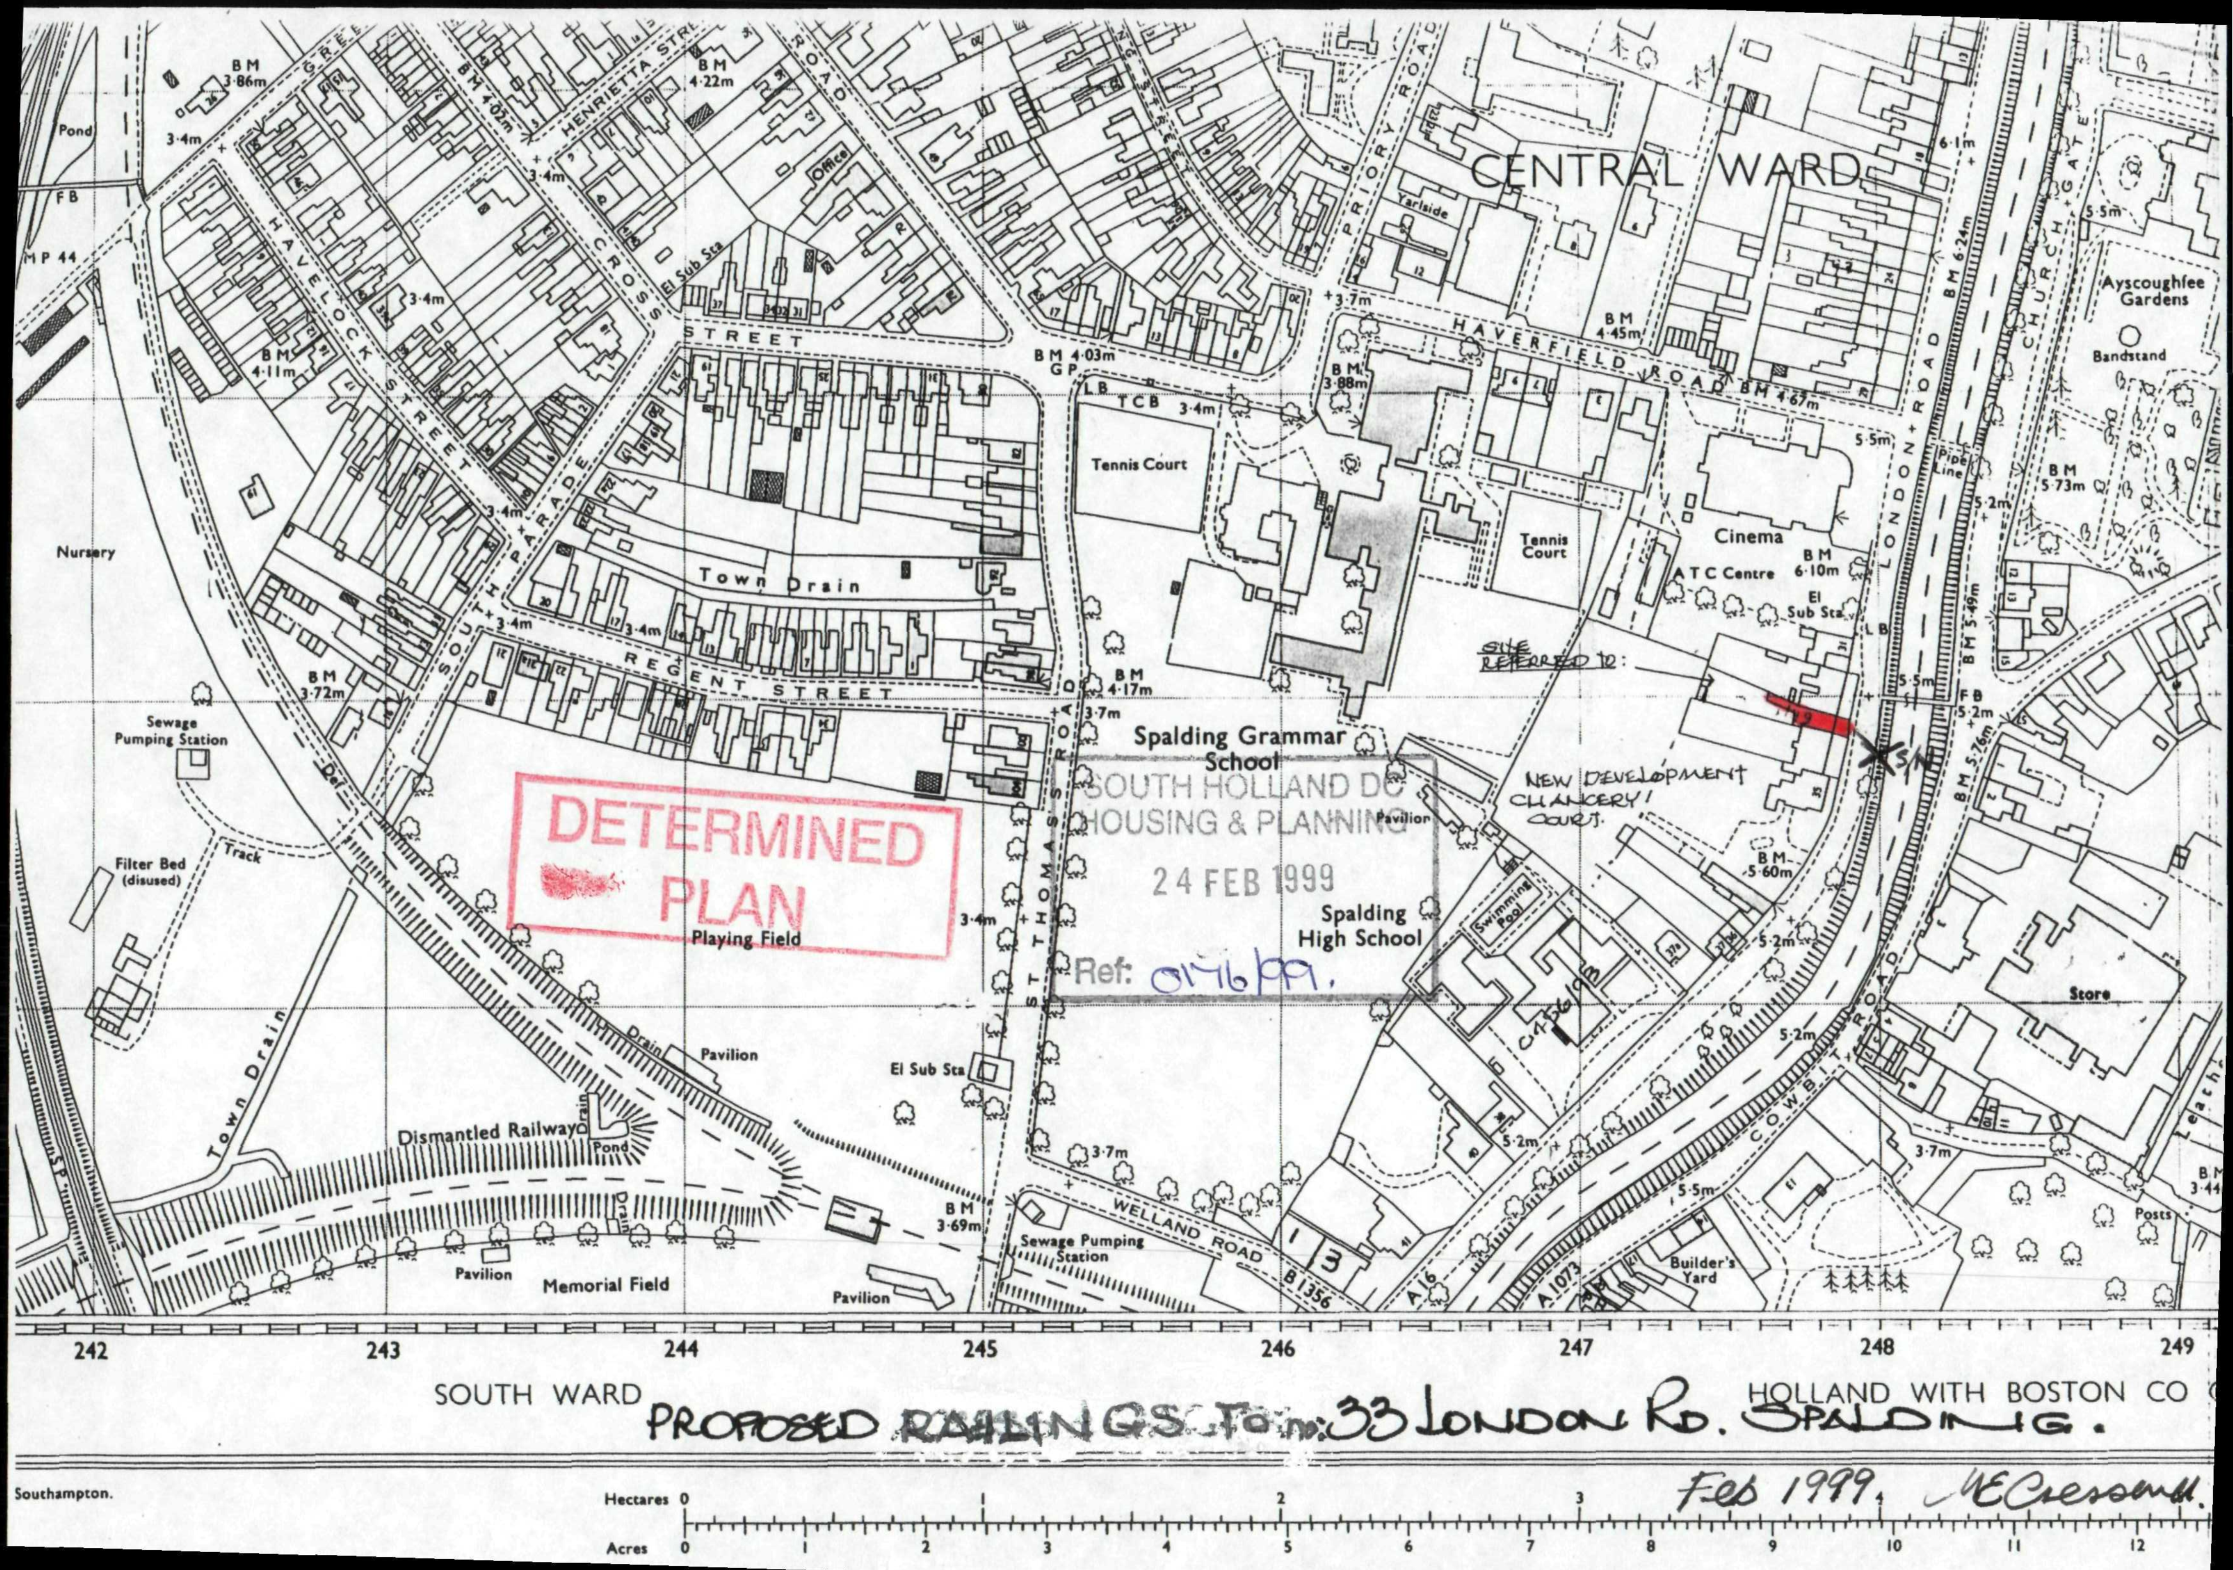

SOUTH HOLLAND DC
HOUSING & PLANNING
24 FEB 1999
Ref: 0176/99.

DETERMINED
PLAN

PROPOSED RAILINGS TO No. 33 LONDON RD. SPALDING.

Feb 1999. M E Cresswell