



82

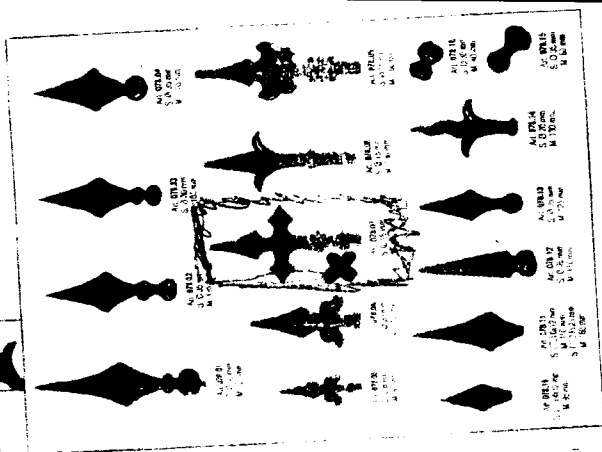


47

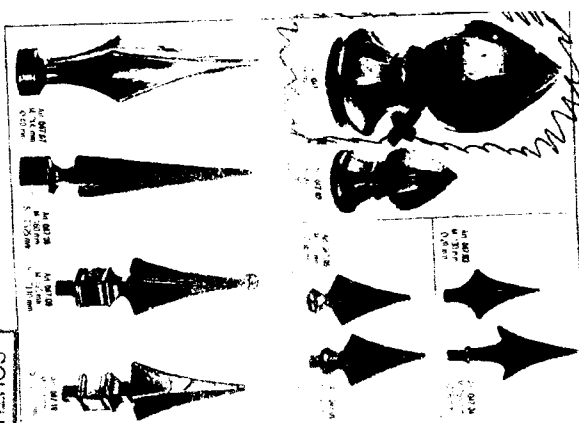


Ref: 1076/99
24 FEB 1999
SOUTH HOLLAND DC,
HOUSING & PLANNING




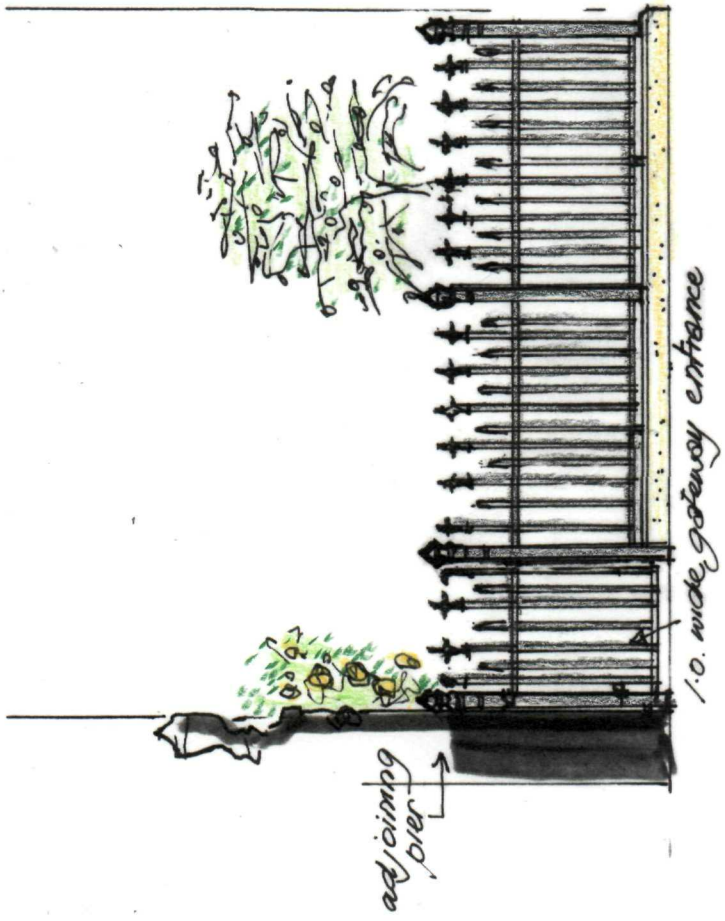

FRONT VIEW

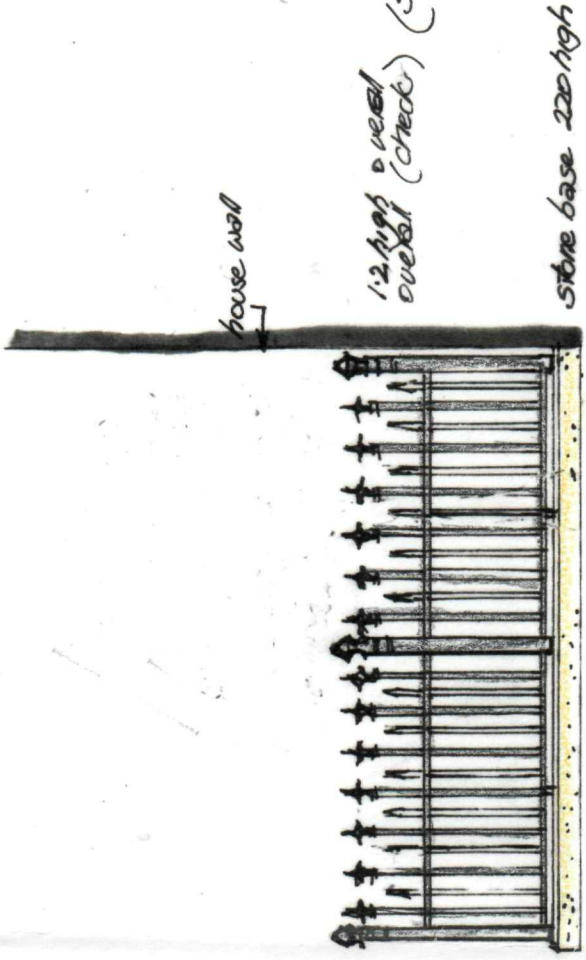


SIDE VIEW

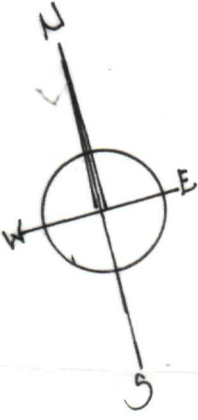

**DETERMINED
PLAN**

SOUTH HOLLAND DC
HOUSING & PLANNING
24 FEB 1999
Ref: 0176/99.

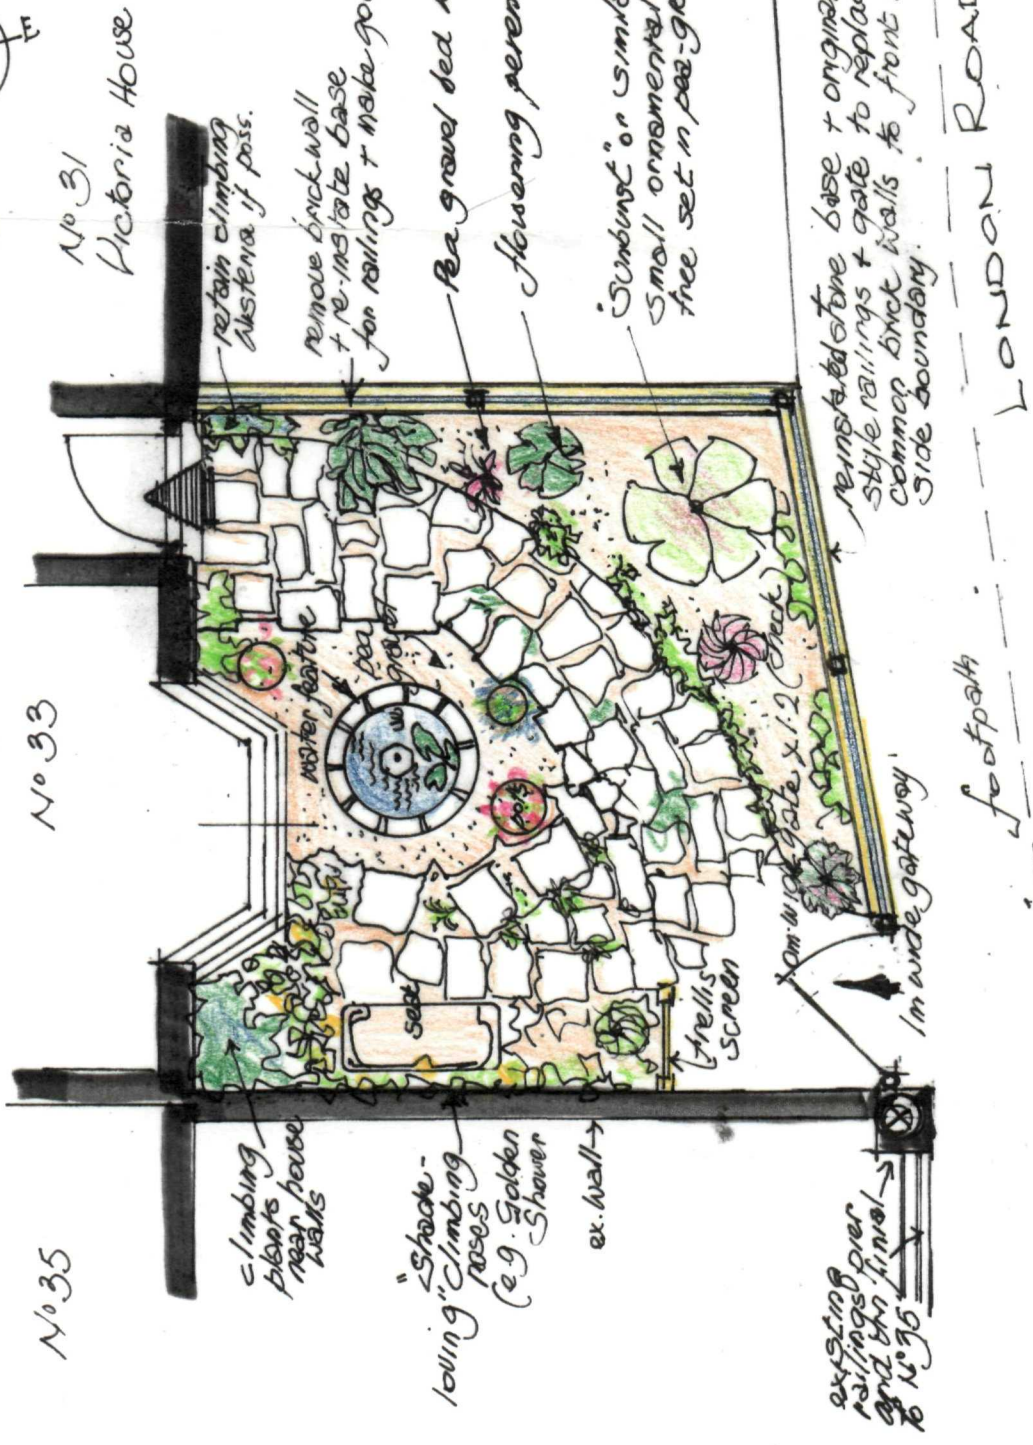

PROPOSED RAILINGS to
33 LONDON RD. SPALDING. PE11 2TE

for
MR and MRS T. CHRISTENSEN

Scale: 1:50. Dwg. no: 202/1. Feb. 1999.

Arch. C. Christensen. M.B. (A.T. C.) C.D.

1. AVONUT of area to be enclosed for sunbath 1000 millipeds (scented black) (check)