
12/02/01 15:33:13

do not scale this drawing

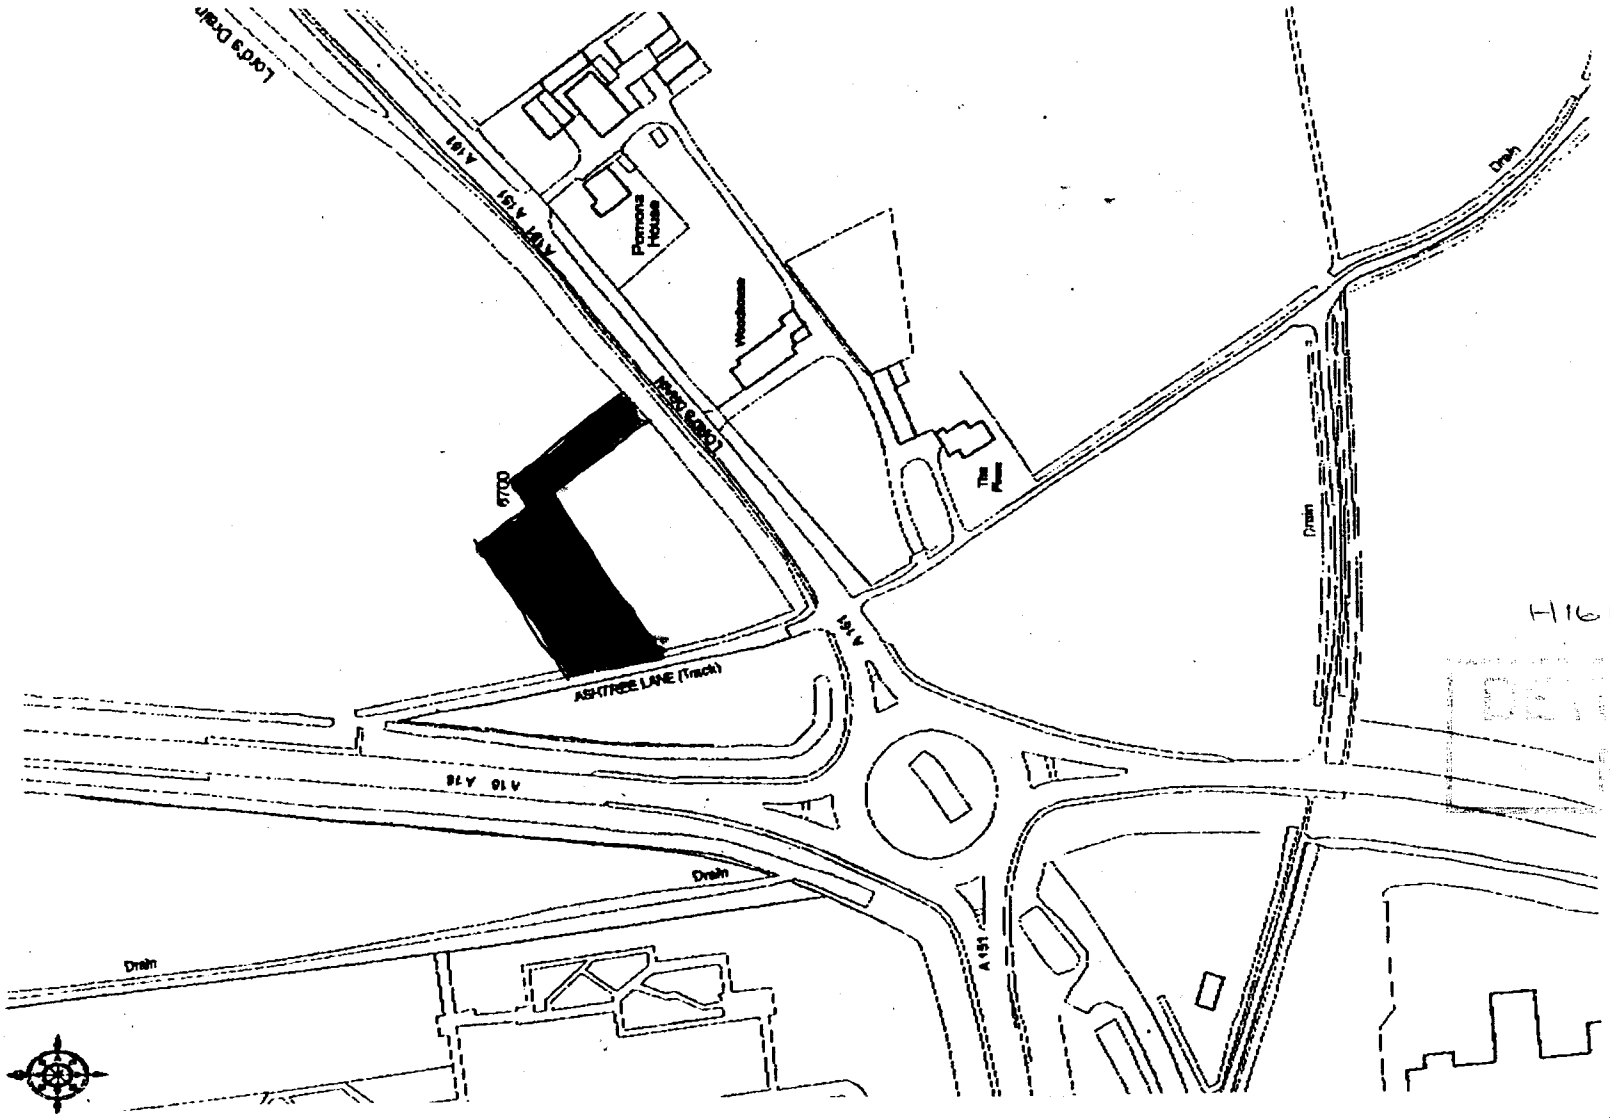


H16/0177/01

CLIENT : L C S PROPERTY LIMITED
PROJECT : SPALDING
DRAWING : LOCATION PLAN
JOB NUMBER : 20-23 DRAWING NUMBER : 2023-L
SCALE : 1=2500 REVISION :

DEREK MORRIS + ARCHITECTS
7 MALT KILN ROAD + FENTON + LINCOLN + LN1 2RW
TELEPHONE + 042-771-8910 FAX + 042-771-8911

12/02/01 15:07:59

© COPYRIGHT DEREK MORRIS
do not scale this drawing

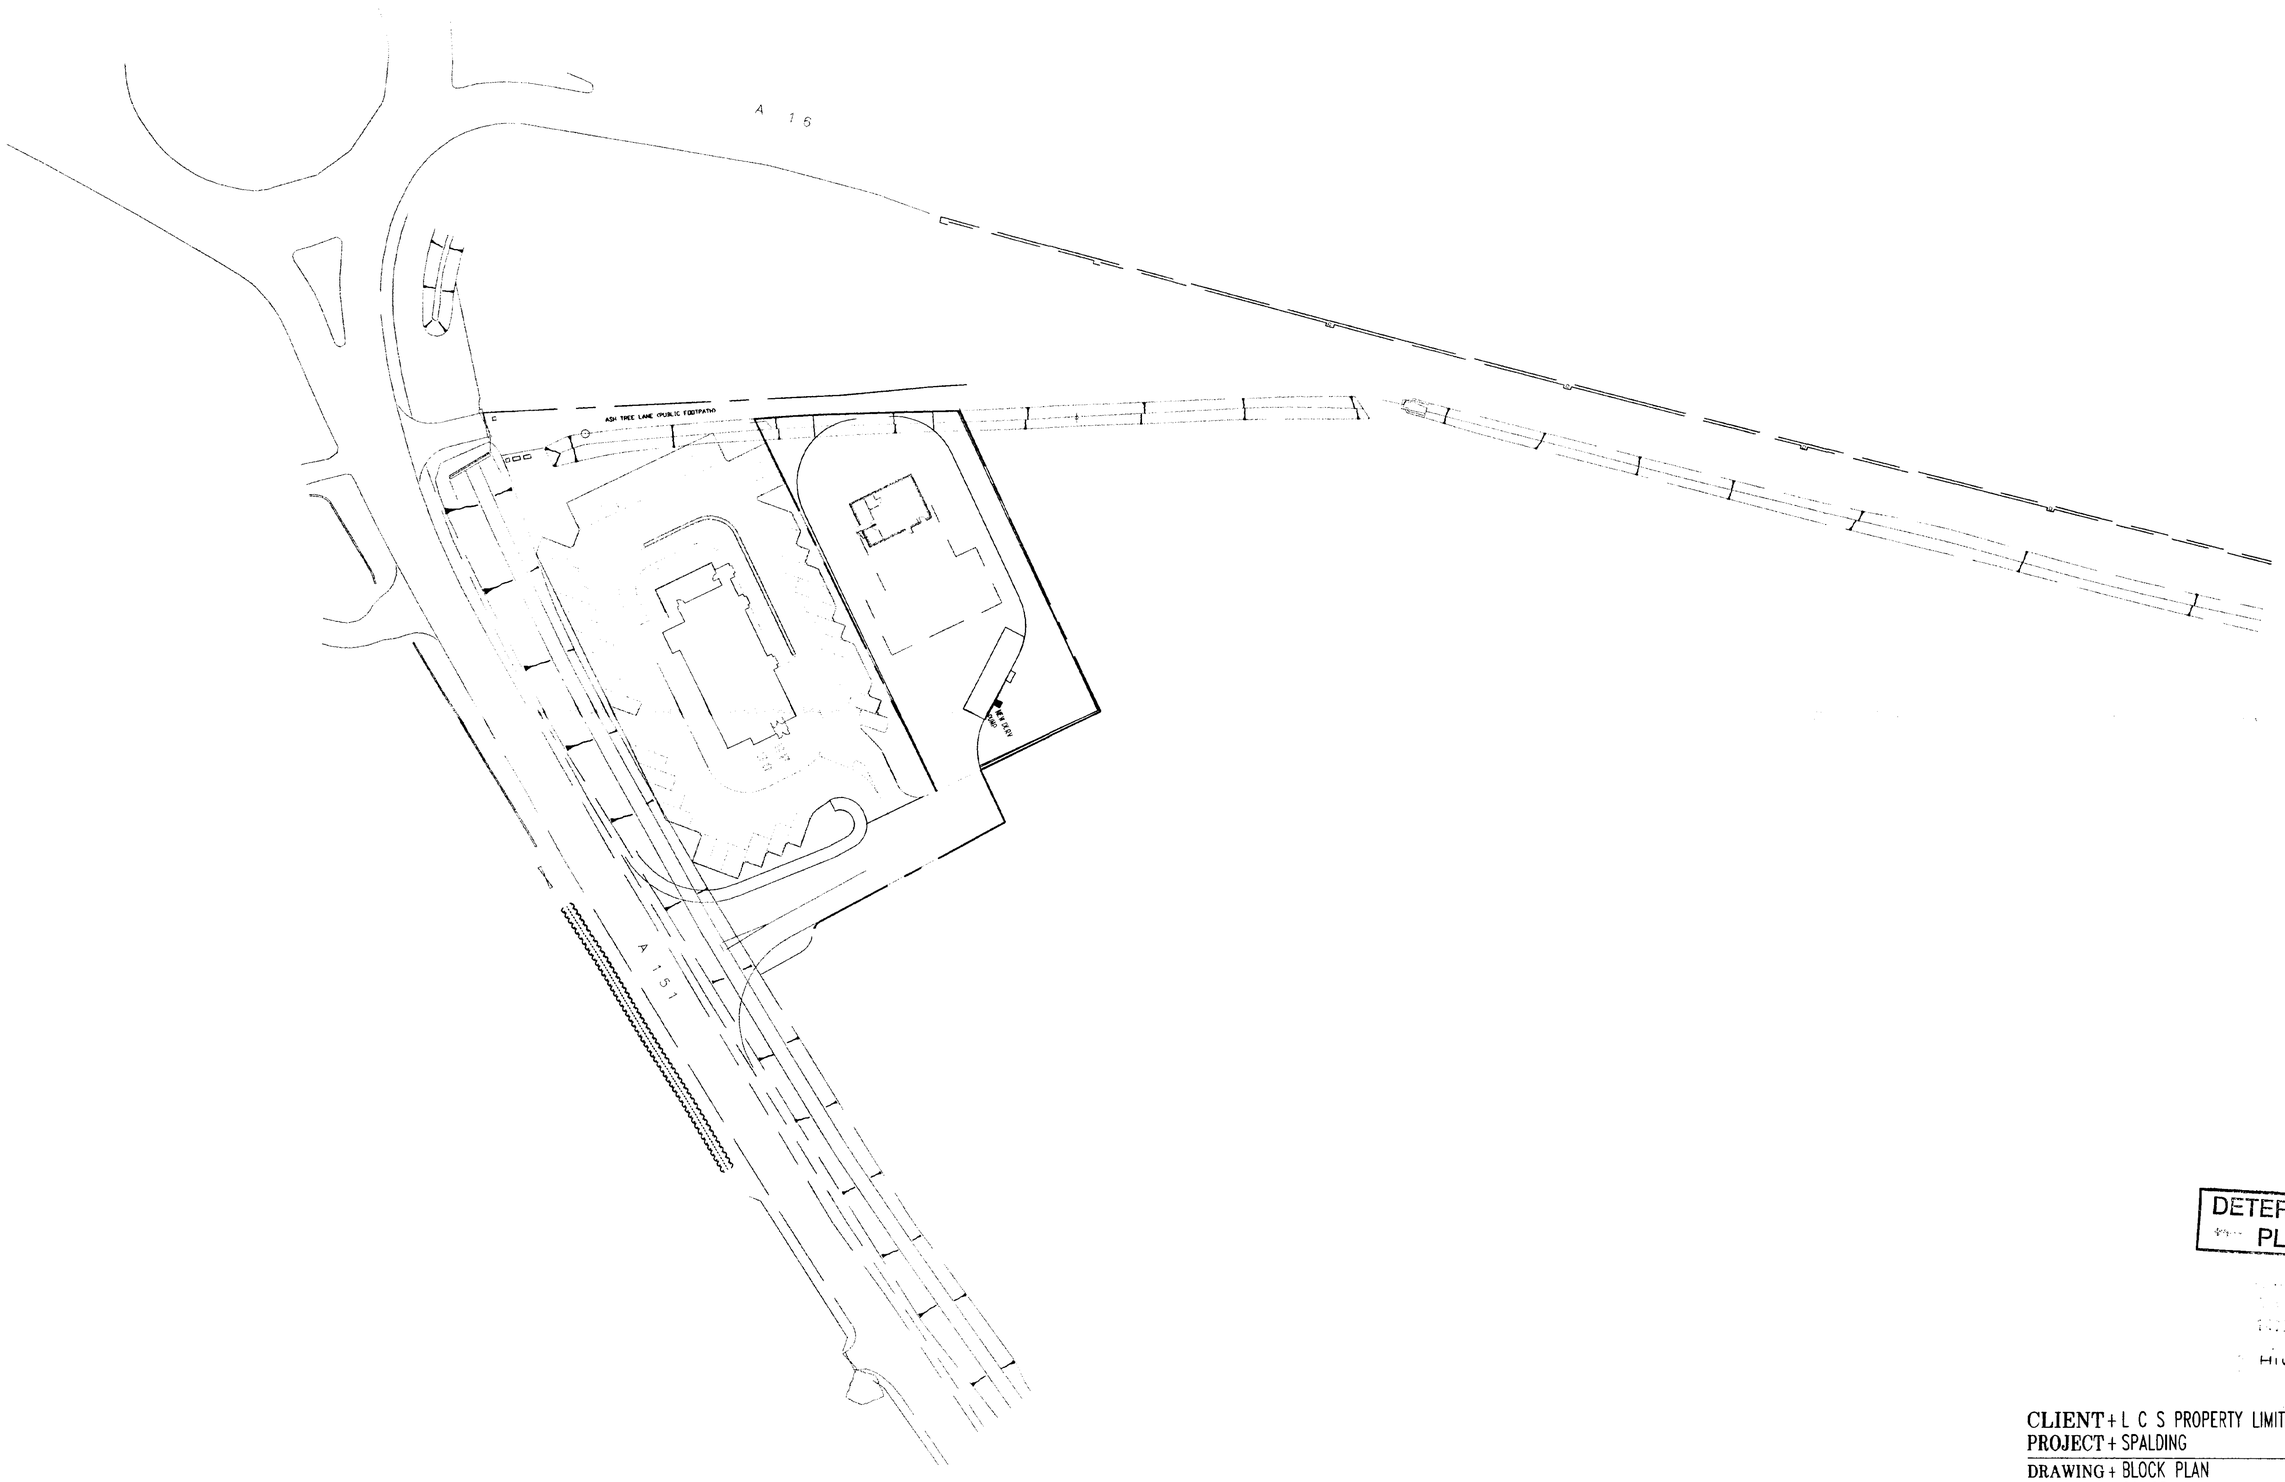

DETERMINED
PLAN

CLIENT + L C S PROPERTY LIMITED
PROJECT + SPALDING

DRAWING + BLOCK PLAN
JOB NUMBER + 20-23 DRAWING NUMBER + 2023-12
SCALE + 1:500 REVISION +

DEREK MORRIS + ARCHITECTS
7 MALT KILN ROAD + FENTON + LINCOLN + LN1 2EW
TELEPHONE + 01427 718910 FAX + 01427 718911

12/02/01 13:44:07

COPYRIGHT DEREK MORRIS
do not scale this drawing

existing landscaping to remain

existing landscaping to remain

existing landscaping to remain

ASH TREE LANE (PUBLIC FOOTPATH)

existing offset fill to remain

NEW DERV PUMP

existing canopy

existing landscaping to remain

DETERMINED PLAN

Hielomlor

CLIENT + L C S PROPERTY LIMITED
PROJECT + SPALDING
DRAWING + PETROL STATION LAYOUT
JOB NUMBER + ~~20~~23 DRAWING NUMBER + 2023-1C
SCALE + 1=100 REVISION +

DEREK MORRIS + ARCHITECT
7 MALT KILN ROAD + FENTON + LINCOLN + LN1 2F
TELEPHONE 01427 718919 FAX 01427 718