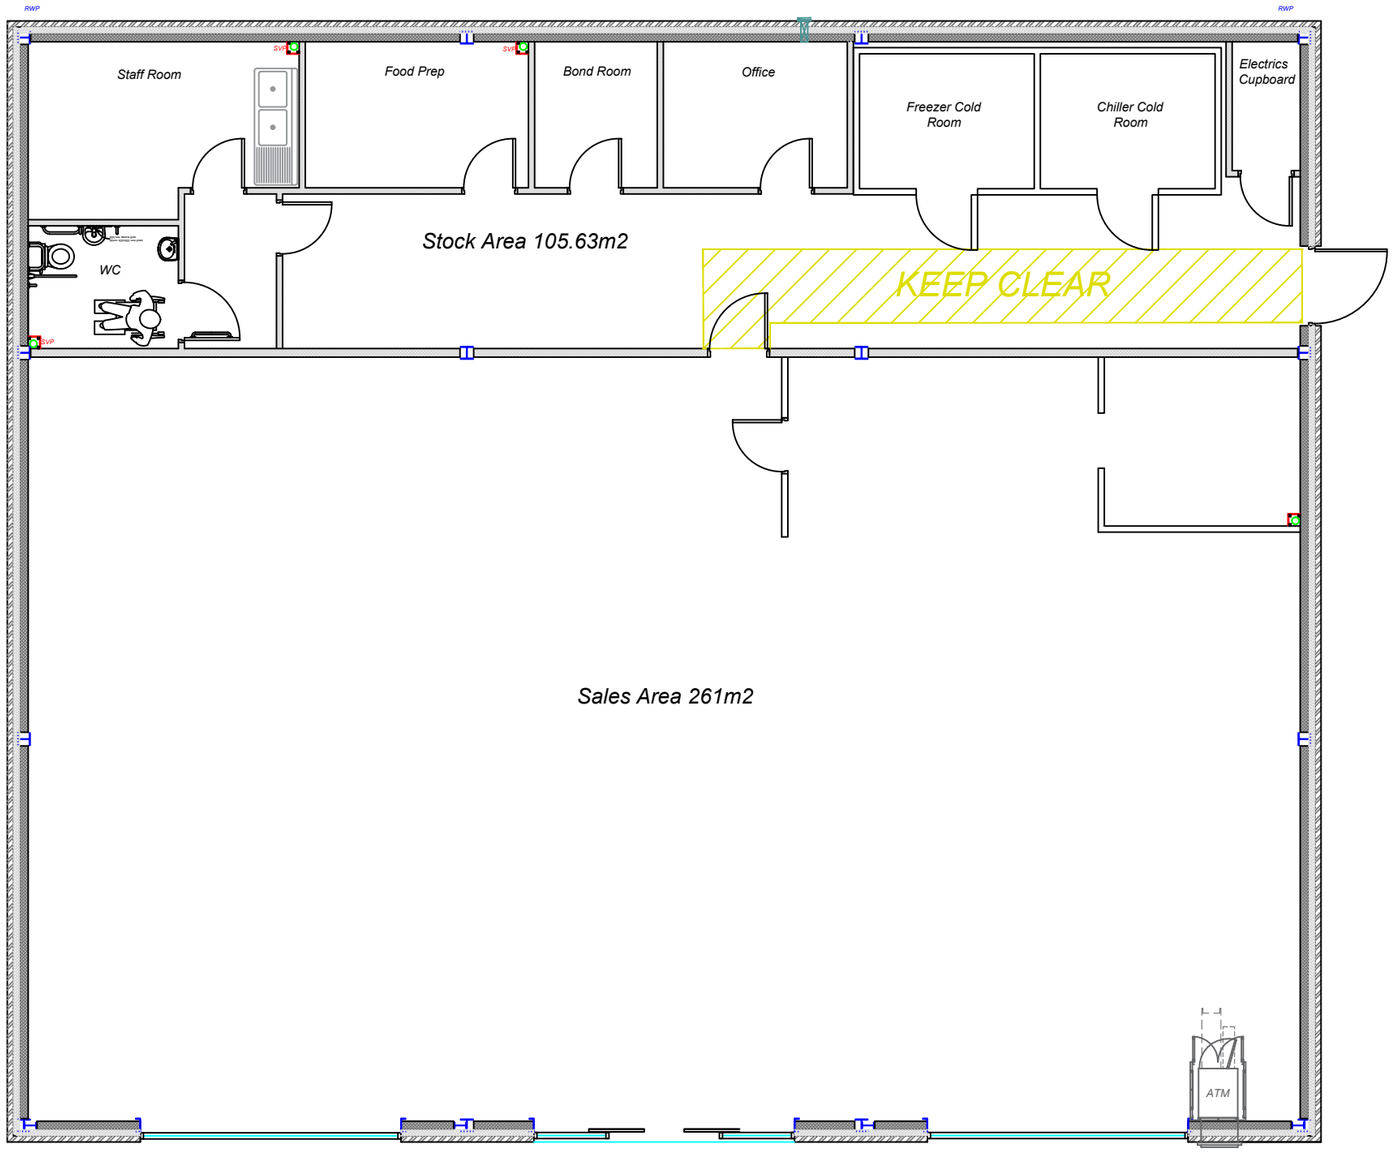


Do not scale from this drawing, work to given dimensions. All dimensions to be checked on site. Any discrepancies with this drawing to be reported and clarified prior to commencing work on site. ADM Surveyors Ltd accept no responsibility for works not undertaken fully in accordance with this drawing and relevant specifications.

Copyright © ADM Surveyors Limited

North Point:

Notes:

Revision Log:

Rev:	Description:	By:	Date:
A	Main Entrance doors; ATM.	DP	19.02.2021

Project:
210 Winsover Road
Spalding
Lincolnshire

Client:
Blakemore Property Ltd

Scale: 1:100

Drawing Issue: Planning

Date:	Drawn by:	Checked by:	Paper Size:
30.01.2019	OP/MP	SM	A3

Drawing Title: Proposed Plan

Drawing Number: 1676.PL05

Revision Number: A

ADM Surveyors

Chartered Quantity & Building Surveyors

Suite 1, Rosehill, 165 Lutterworth Road,
Blaby, Leicester, LE8 4DX
Tel: 0116 2775527

www.admsurveyors.co.uk

RICS partner LABC CIAT CHARTERED PRACTICE