

GROUND FLOOR

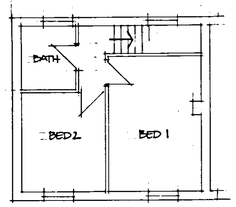

FIRST FLOOR



FRONT ELEVATION

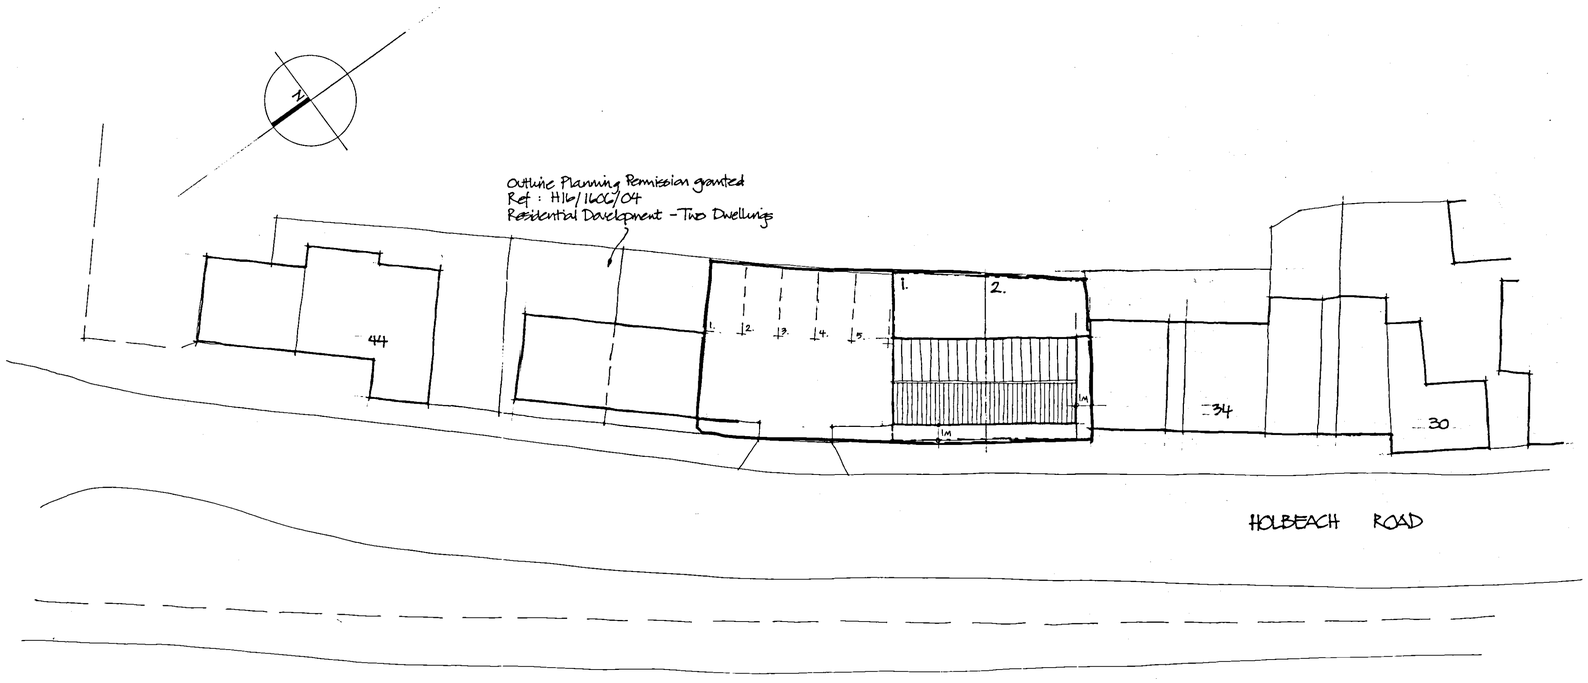

BLOCK PLAN SCALE 1:200

SHDC
PLANNING & DEVELOPMENT
- 8 FEB 2006
Ref. 0175/06

DETERMINED PLAN

Contractor To Check All Dimensions On Site Before Work Commences.

Rev.	Date.	Init.	Revision Details.

PODDINGTONS
Architectural Design Consultants
Unit 7, The Flaxmill, Flaxmill Lane, Pinchbeck,
Spalding, Lincs. PE11 3XQ.
Tel: 01775 720866 Fax: 01775 720877

Project.
PROPOSED 2Nº 2 BEDROOM DWELLINGS AT 39A HOLBEACH ROAD, SPALDING, LINCS FOR MR. . WINYARD

Drawing.
SKETCH SCHEME

Scale.	Drawing. No.
1:100	3259 - 01
Drawn. YPM	
Date. DEC 05	Rev.