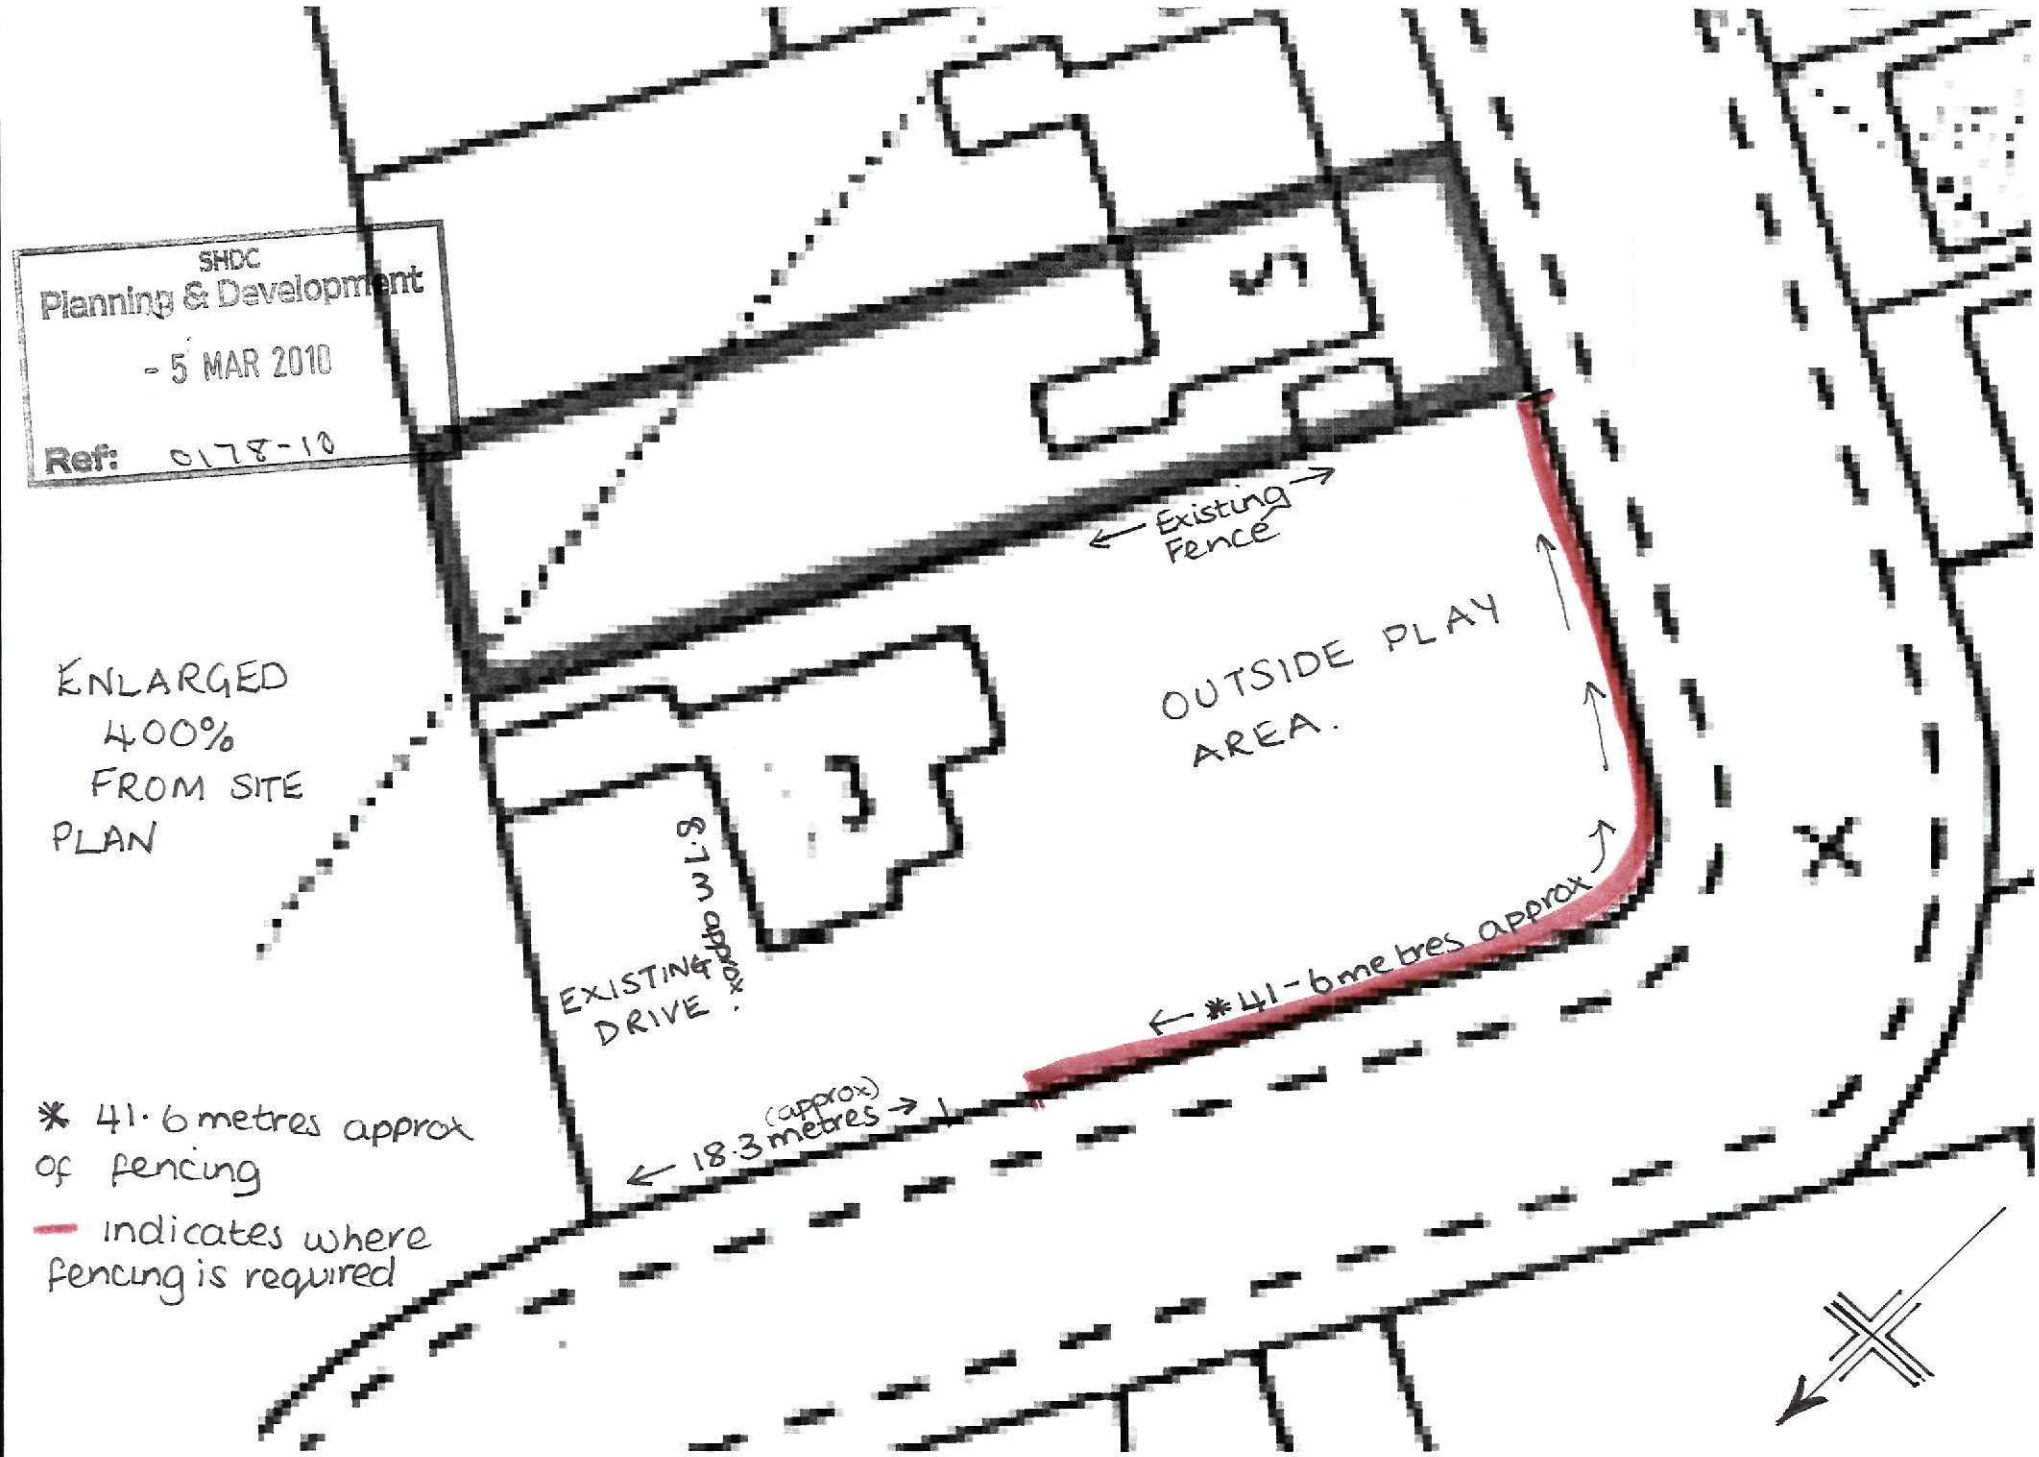

SHDC
Planning & Development
- 5 MAR 2010
Ref: 0178-10
ENLARGED 400% FROM SITE PLAN
Existing Fence
OUTSIDE PLAY AREA.
EXISTING DRIVE
6.1m approx
* 41-6 metres approx
18.3 metres (approx)
* 41·6 metres approx of fencing
— indicates where fencing is required