

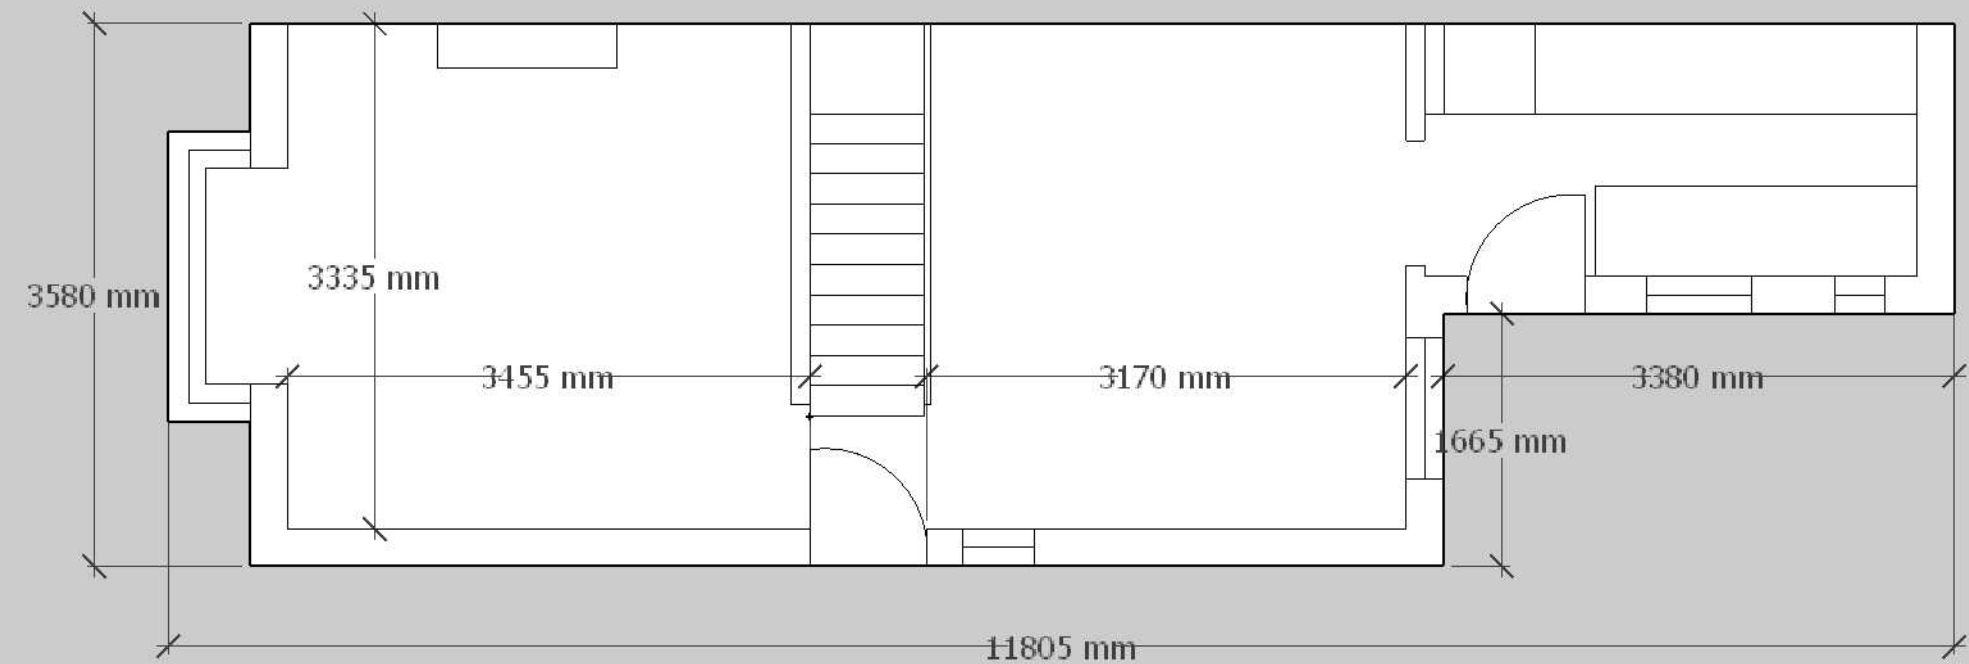


Existing ground floor layout

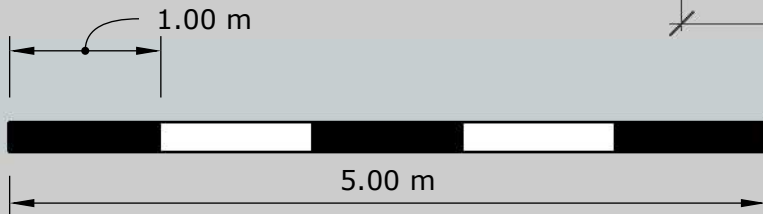

Demolition Schedule

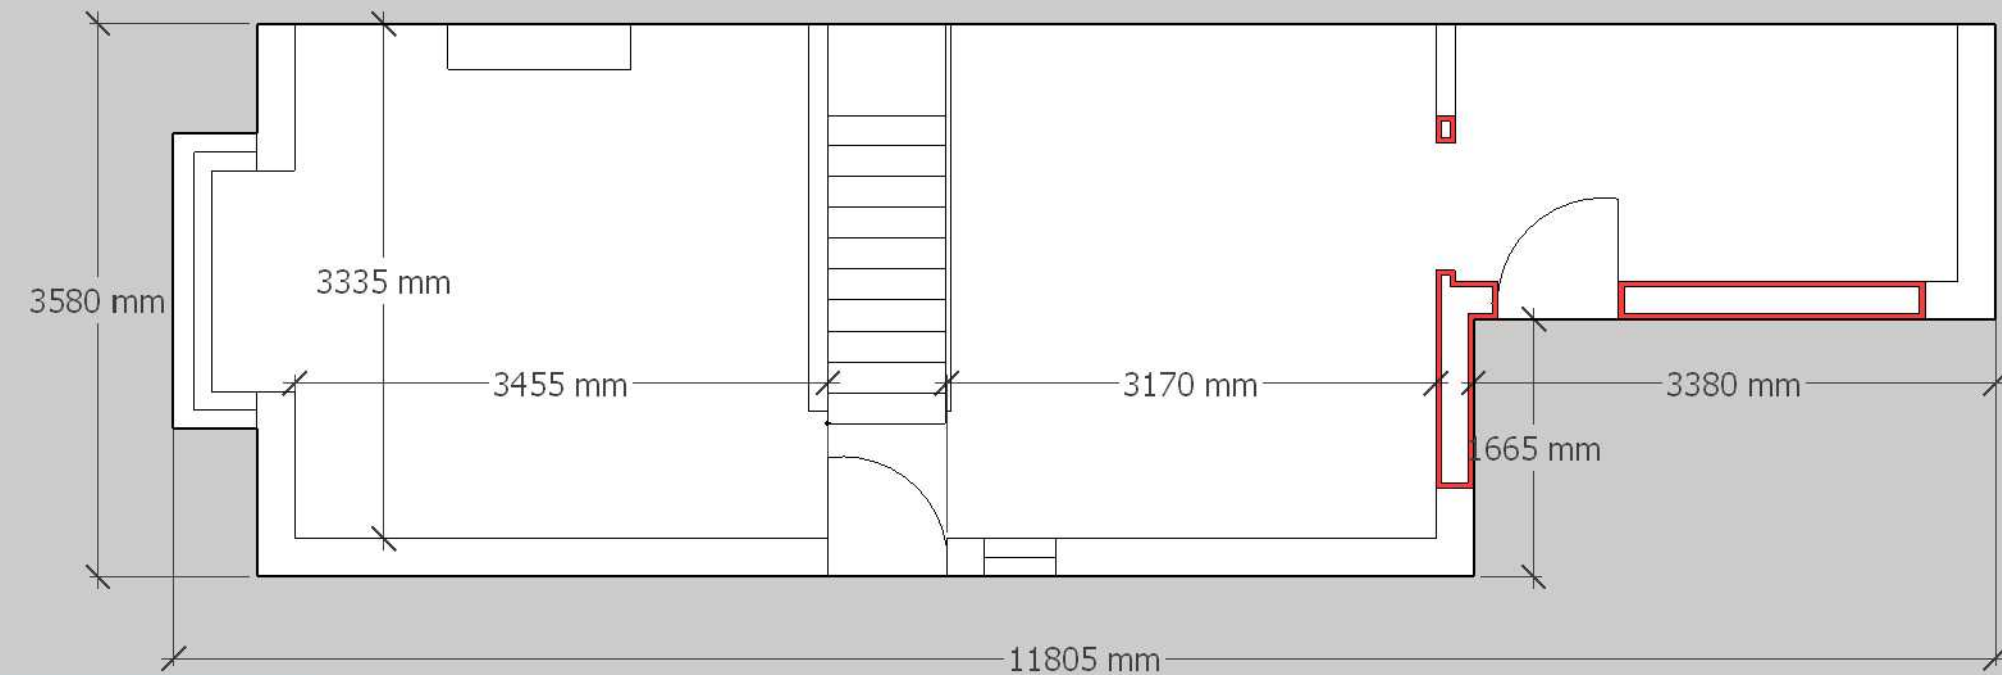

Denotes to be demolished

40 Claylake, Spalding, Lincolnshire, PE11 2QG
Existing ground floor and demolition schedule
Scale 1:50
Drawing 001
Revision A
Issue date 24 / 01 / 2022
Drawings issued by
Sanctuary Timber Builds Ltd