



Proposed ground floor

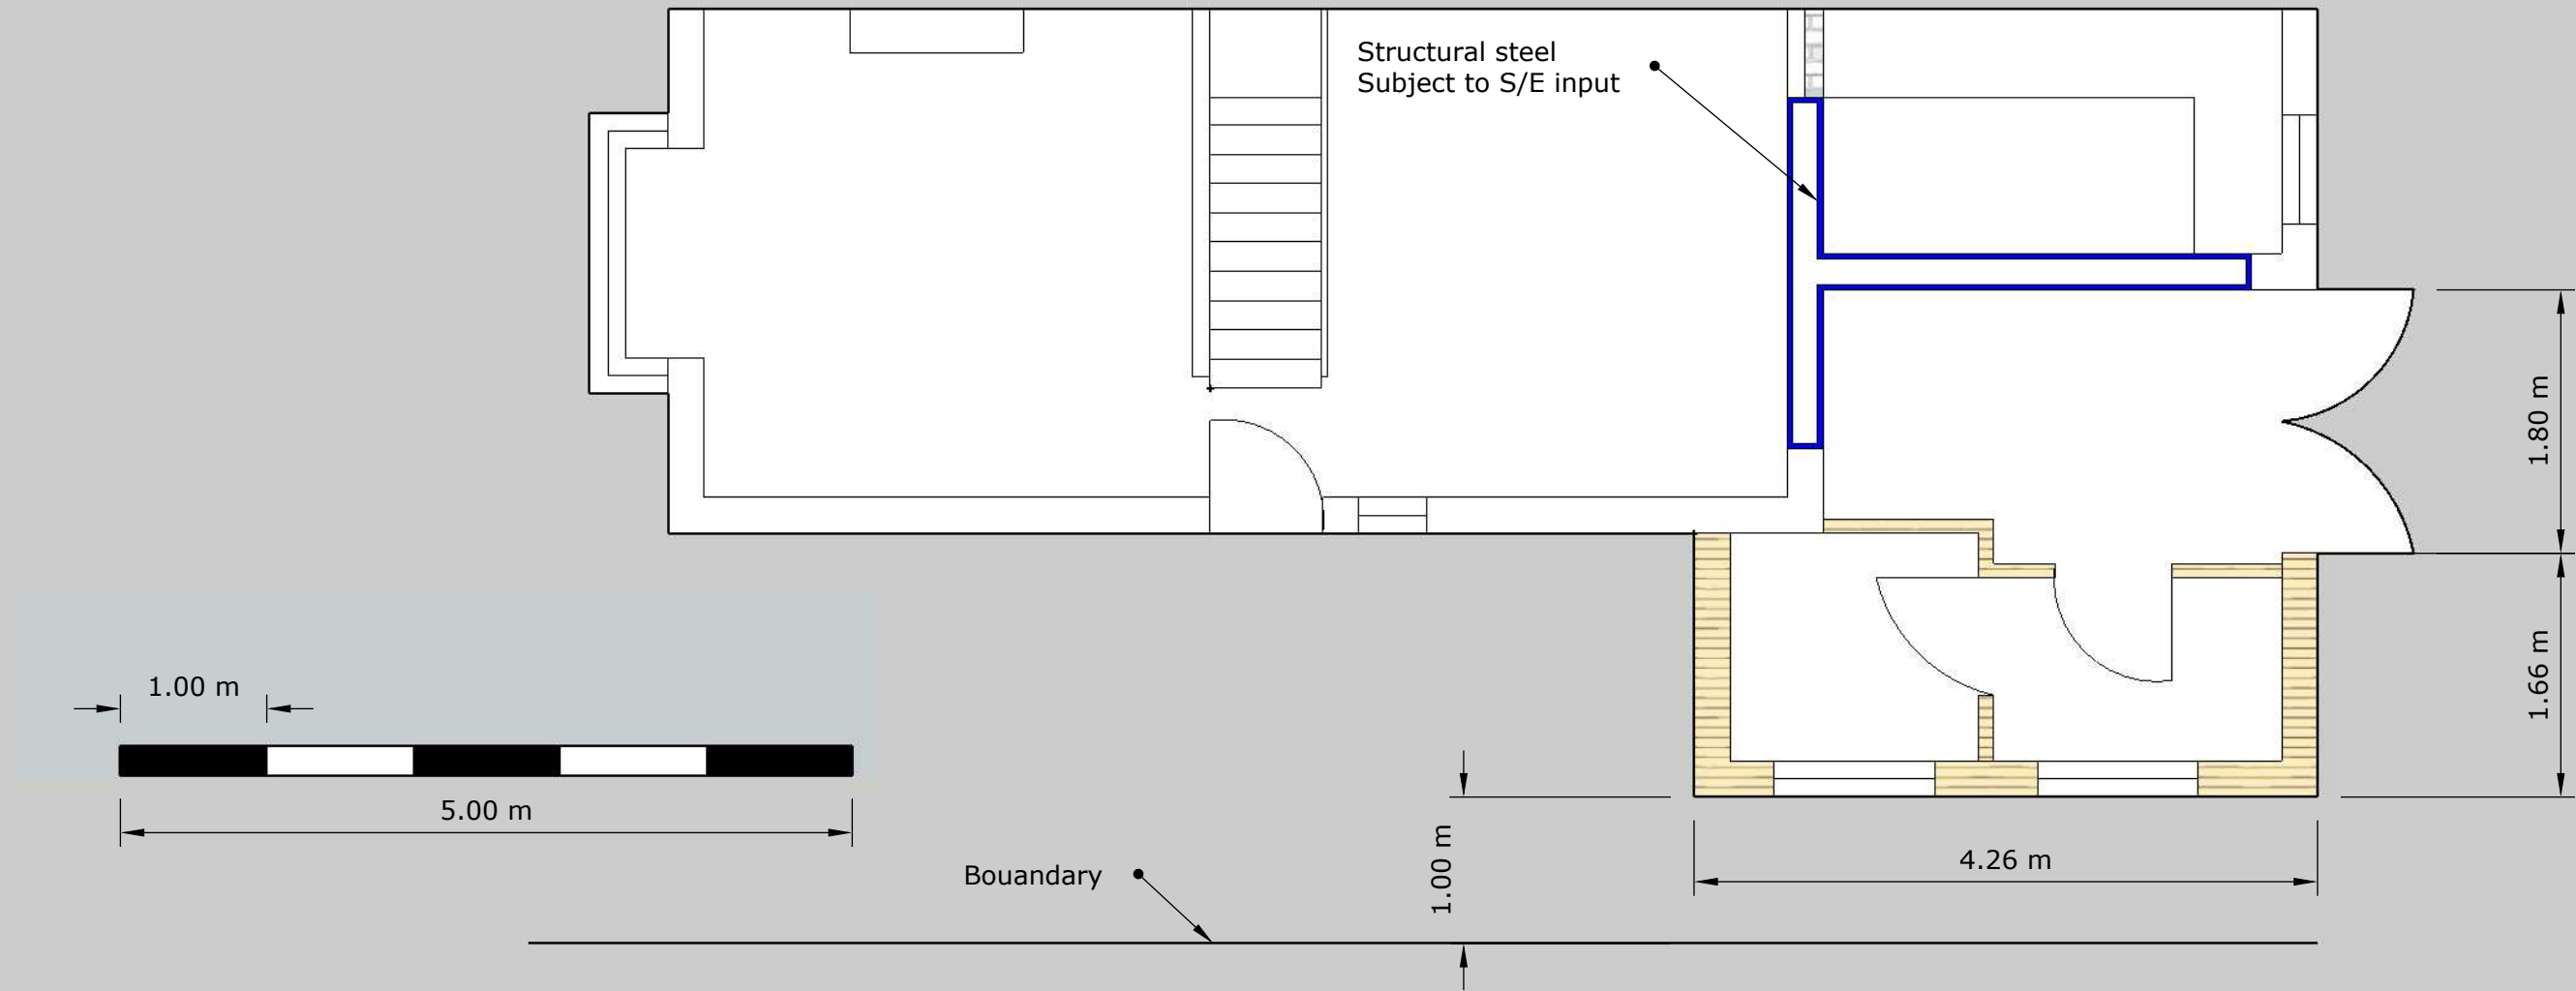

Foundation and wall make up

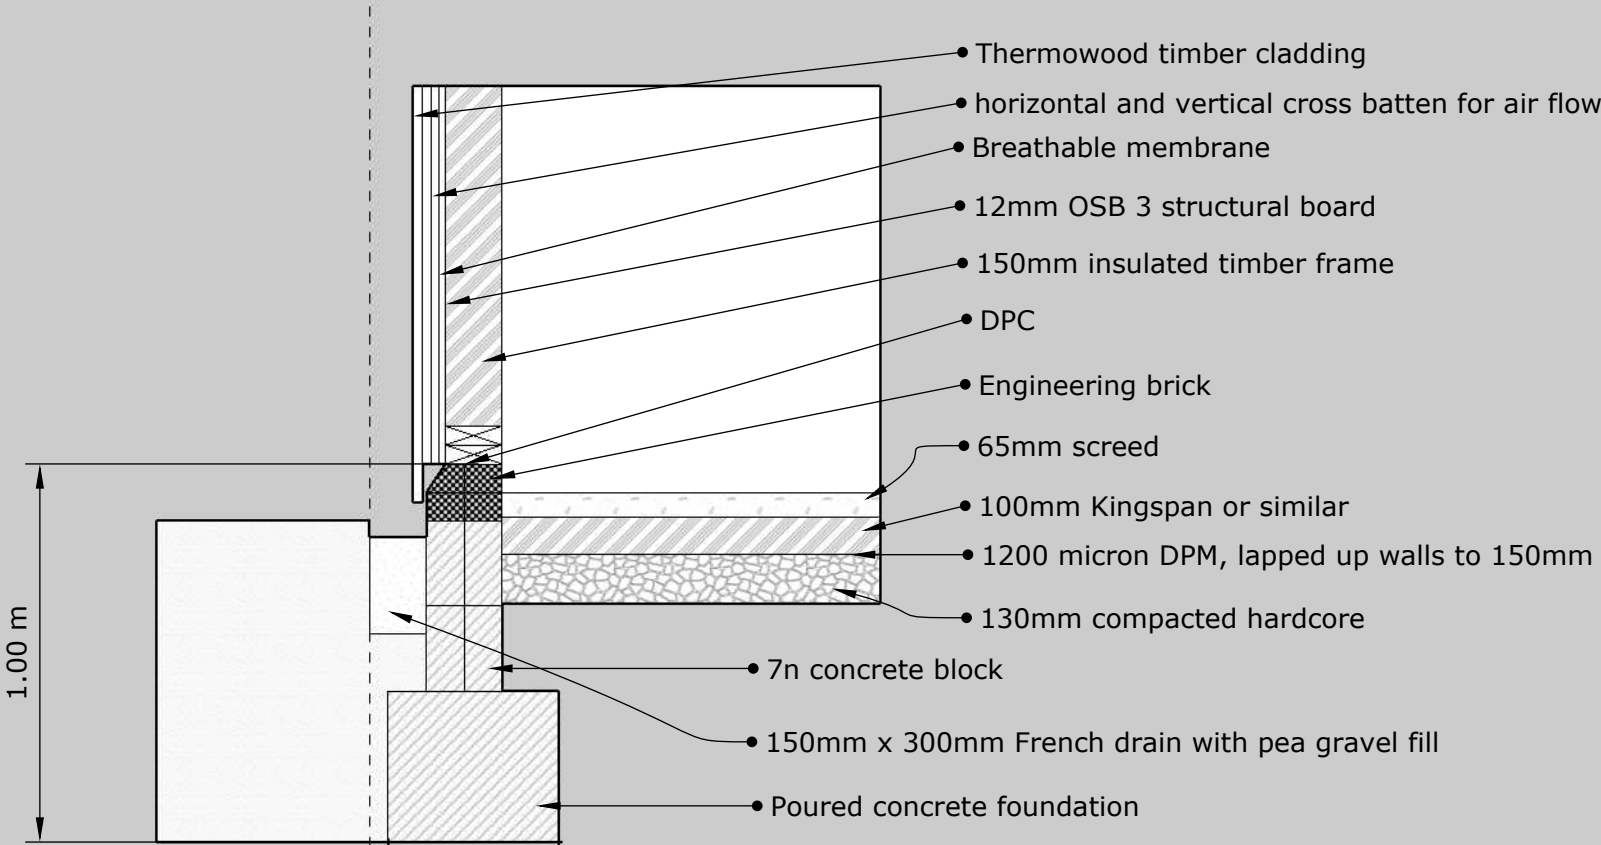

40 Clay Lake, Spalding, Lincolnshire, PE11 2QG
Proposed ground floor, Foundation and wall make up
Scale 1:50 and 1:20
Drawing 002
Revision A
Issue Date 24 / 01 / 2022
Drawings issued by
Sanctuary Timber Builds Ltd