


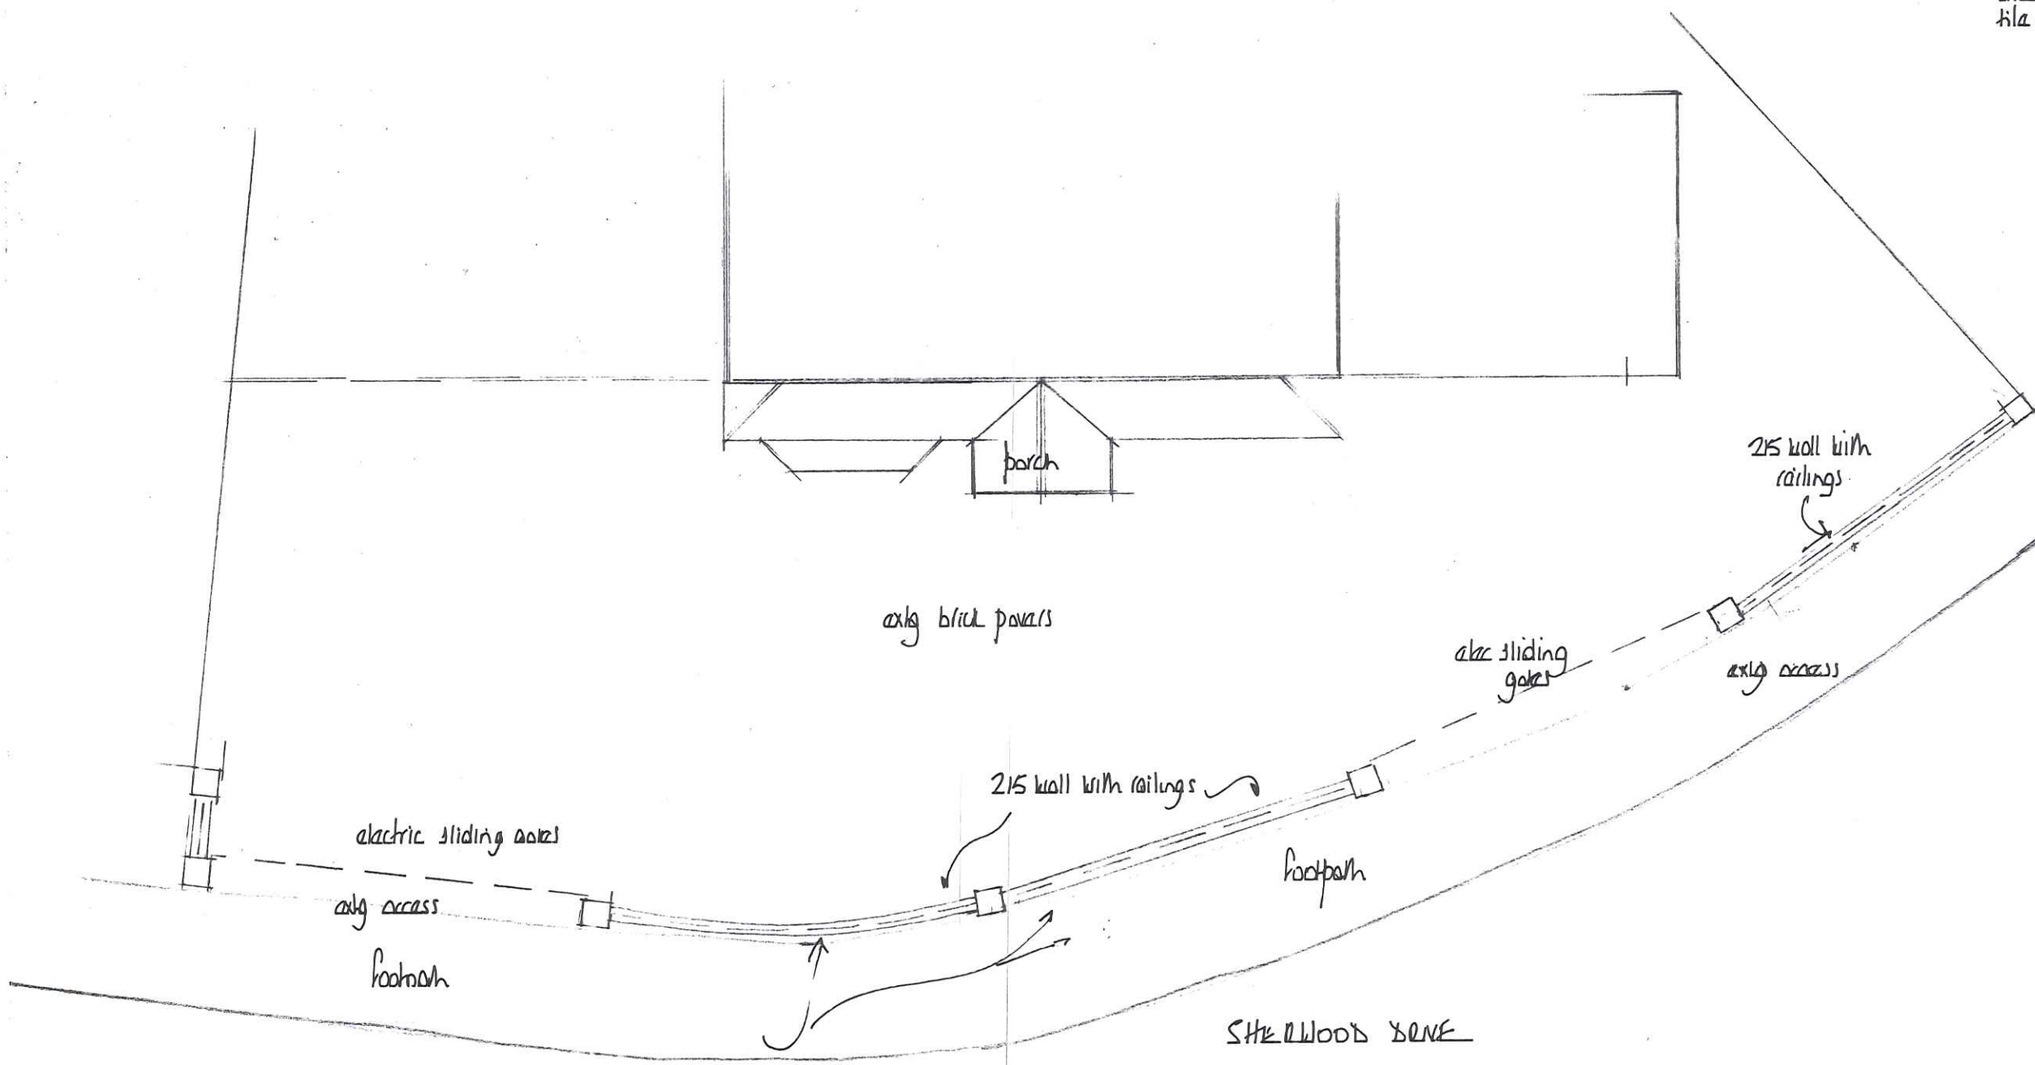

Note :- Brickwork to follow line of footpath 120mm from back edge of kerb

EAST MIDLANDS DESIGN ASSOC.

Architectural Consultants

Willow Lodge
Horseshoe Road
Spalding
Lincs
PE11 3JA

Tel :- 01775 767968
E;mail :- willowlodge@talktalk.net
Mobile phone :- 07710 815044

Client
Mr & Mrs Carr

Project
Proposed extension, porch and boundary wall at

1 Sherwood Drive
Spalding
PE11 1QW

Drawing
Plan and elevations of proposed Boundary wall

Scale
1 : 100 :

Date
February**2024

Drawn
AL

Dwg No.

Rev

1226/02