Changes
19/02/2026

Added heights to red bands
Re-numbered Drive Thru signage to individual pieces
Nichiha cladding removed

Changes
24/02/2026

Changed height restrictor to a Gantry style.

CLIENT:	**BURGER KING**
AREA:	**SPALDING**
ADDRESS:	**Corner of Holbeach Road Round-a-bout, Spalding PE12 6ET**
SIGNAGE POSITIONS:	**RESTAURANT SIGNS PROPOSAL (PLANNING)**
REVISION:	**5** (BASED ON DWG: C-GS12572-01 BK Spalding.pdf)
DATE:	**24/02/2026**-r5

Tel: 01732 783640
Email: sales@landgsigns.co.uk

L&G SIGNS LTD
UNIT 3 MILL PLACE, PLATT IND EST, MAIDSTONE ROAD, PLATT, SEVENOAKS, KENT, TN15 8FD
01732 783640
sales@landgsigns.co.uk


CLIENT:	BURGER KING
JOB TITLE/SITE:	SPALDING
JOB NUMBER:	n/a
DRAWN BY:	SJC
SCALE:	As stated on this page
DATE:	24/02/2026 - r5
SAVED AS:	BK Spalding Restaurant Signage Planning Proposal

THIS DRAWING IS COPYRIGHT AND MUST NOT BE REPRODUCED WITHOUT PERMISSION. ALWAYS REFER TO PANTONE/RAL NUMBERS FOR COLOURS AS ALL MONITORS AND PRINTERS WILL HAVE DIFFERENT REPRESENTATIONS

DRAWING NUMBER
14148

© COPYRIGHT L&G SIGNS LIMITED

BK SPALDING
OS MAP

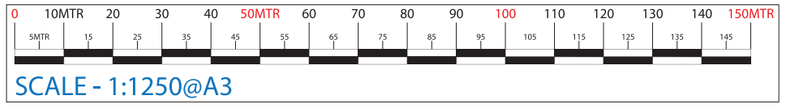



NATIONAL MAP CENTRE

OS Plan Colour

© Crown copyright and database rights 2026. OS AC0000814278

Supplied by:	National Map Centre
License number:	AC0000814278
Produced:	17/02/2026
Serial number:	531612


Plot centre co-ordinates: 526508,323782

Download file:

Project name: BK SPALDING

PE12 6ED

BK SPALDING
SITE MAP

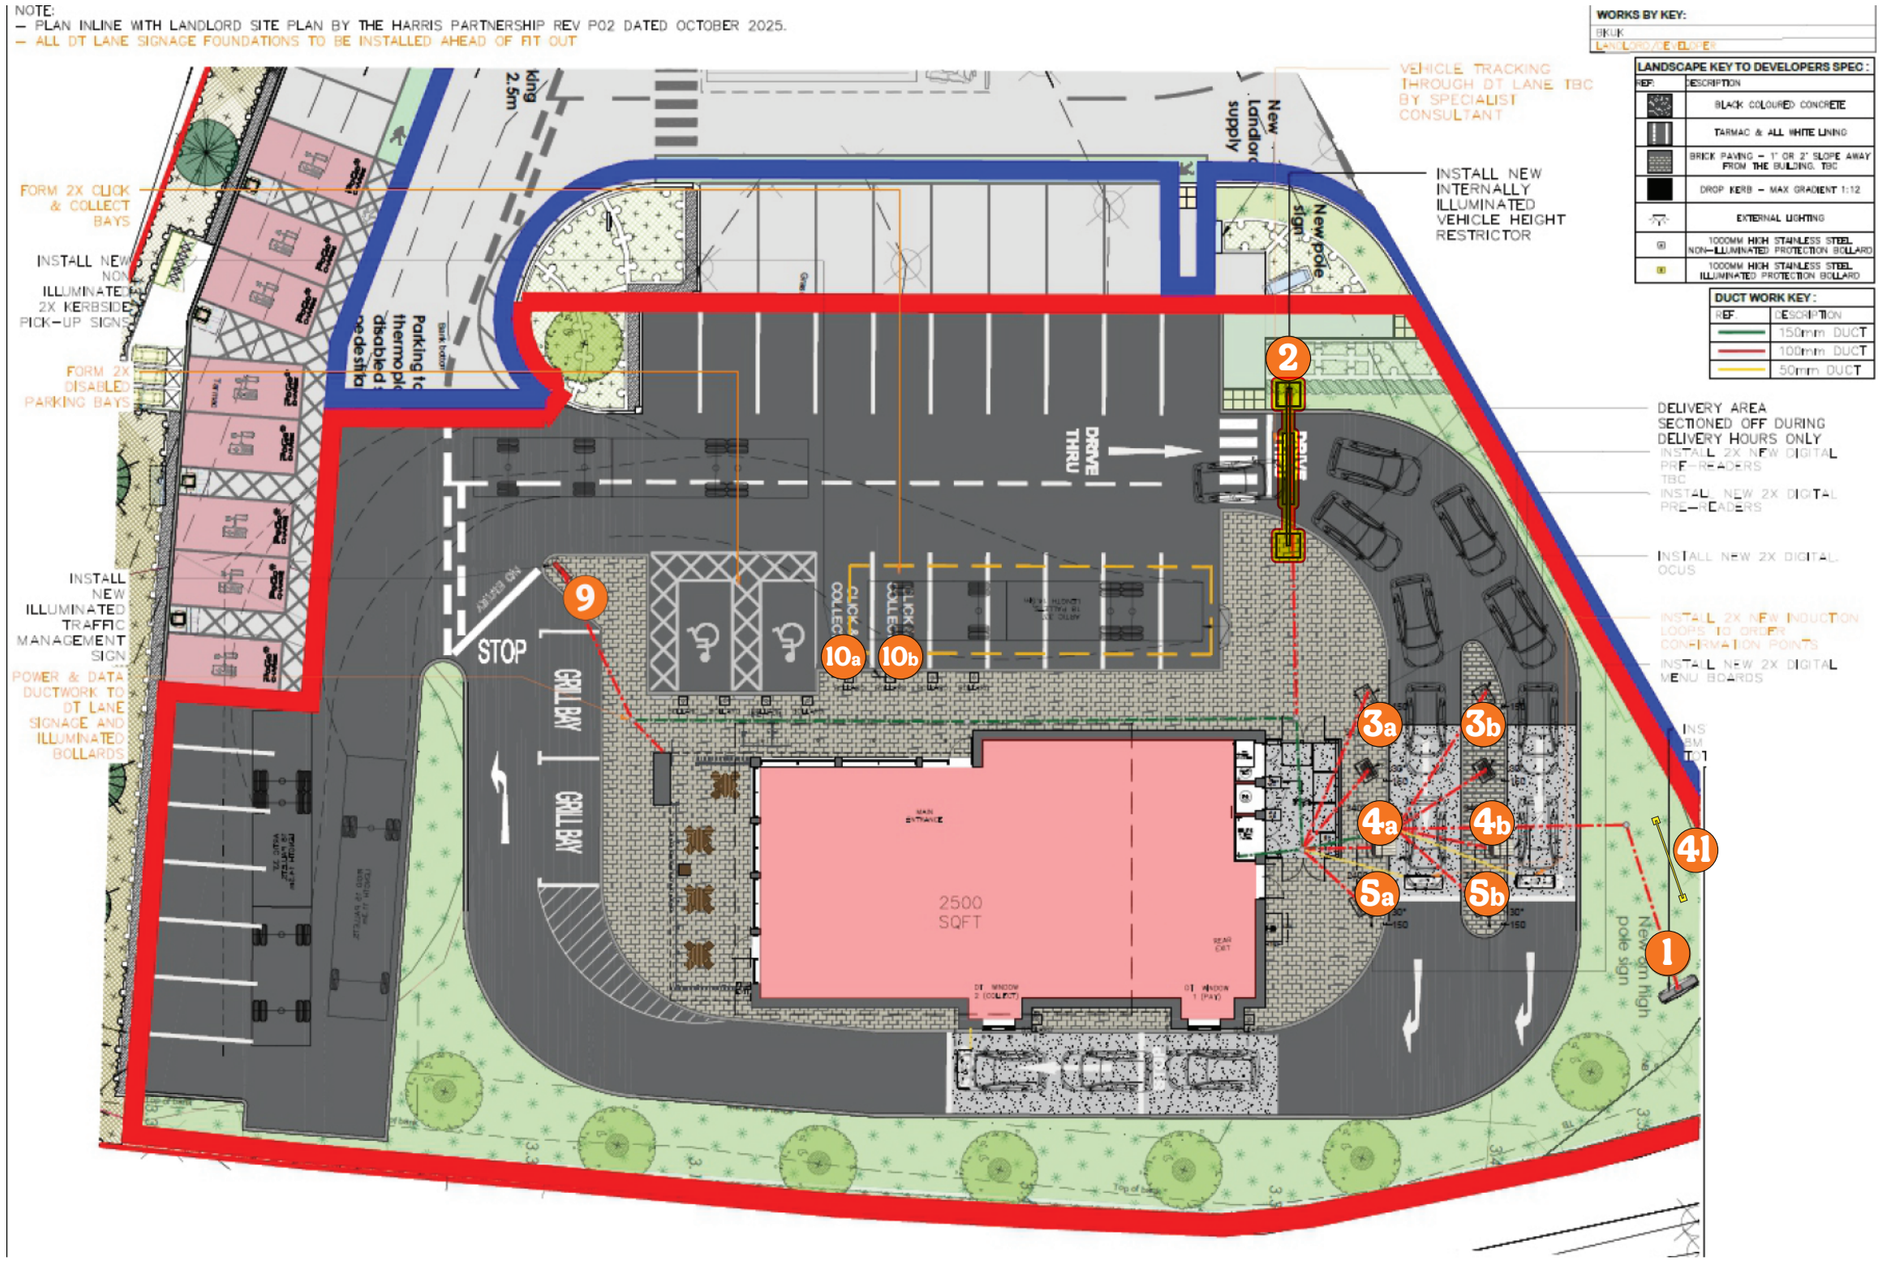

0mm 2500mm 5MTR 7500mm 10MTR 12500mm 15MTR 17500mm 20MTR

SCALE - 1:200@A3

0mm 2500mm 5MTR 7500mm 10MTR

SCALE - 1:100@A3

DELIVERY A
SECTIONED
DELIVERY H
INSTALL 2X
PRE-READE
TBC
INSTALL NE
PRE-READE

INSTALL NE
OCUS

INSTALL 2X
LOOPS TO
CONFIRMAT

INSTALL NE
MENU BOAR

DRIVE THRU

DRIVE THRU

CLICK & COLLECT

CLICK & COLLECT

STOP

GRILL BAY

GRILL BAY

MAIN ENTRANCE

2500
SQFT

REAR EXIT

DT WINDOW
2 (COLLECT)

DT WINDOW
1 (PAY)

New 6m high
pole sign

2

9

10a

10b

3a

3b

4a


4b

5a

5b

4l

1

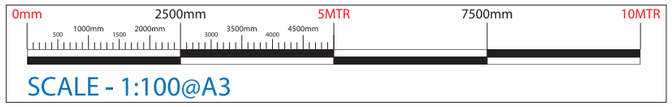

REF:14
Baseline of signage
to the floor: 3240mm


REF:13
Baseline of signage
to the floor: 4690mm



Elevation A (Front)
Scale 1:100

REF:12
Baseline of signage
to the floor: 1600mm

BK SPALDING
EXT. ELEVATION A
EXT. ELEVATION B

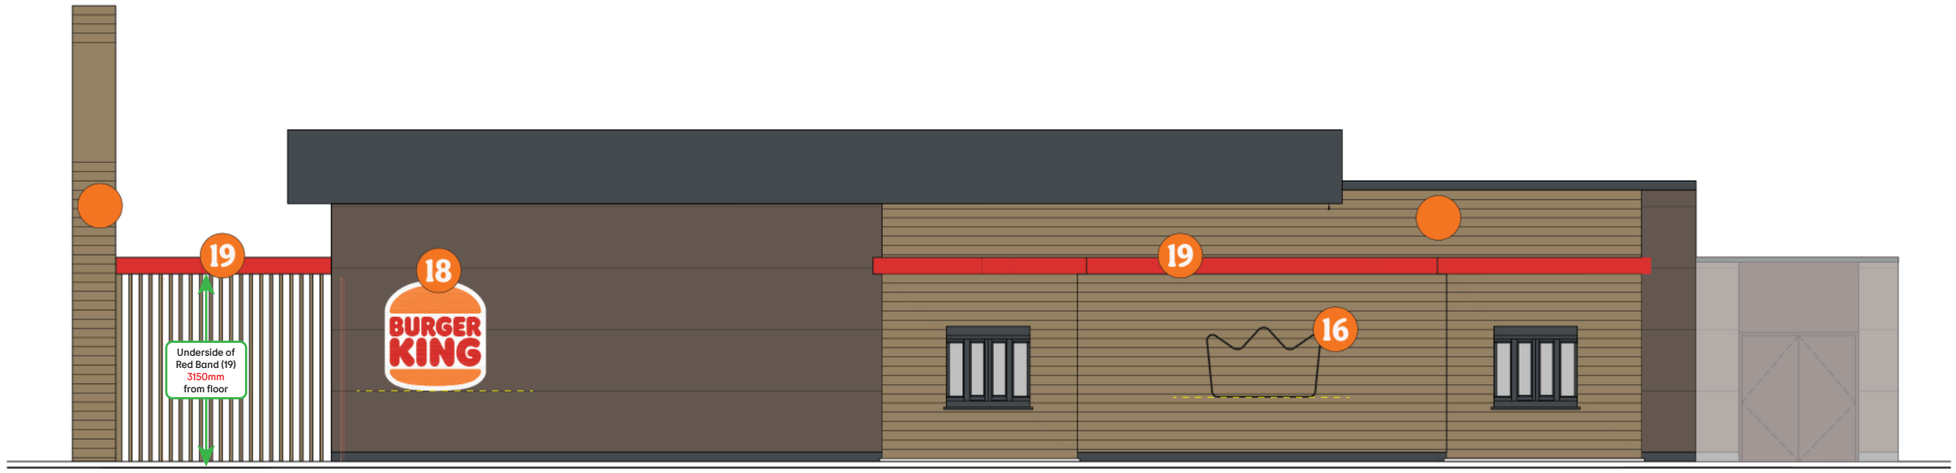

Elevation B (Drive Thru)
Scale 1:100

REF:18
Baseline of signage
to the floor: 1240mm

REF:16
Baseline of signage
to the floor: 1140mm