



1:100 EXISTING AND PROPOSED ELEVATIONS.


EXISTING ELEVATIONS

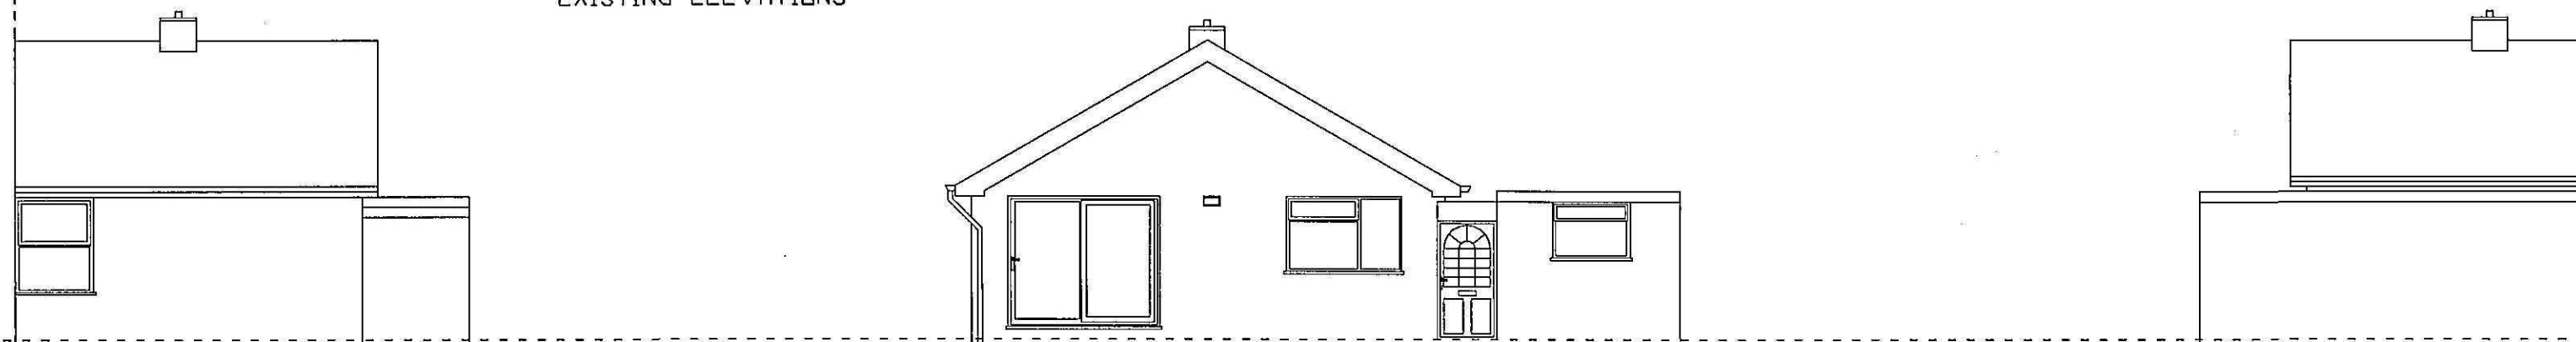




PROPOSED ELEVATIONS

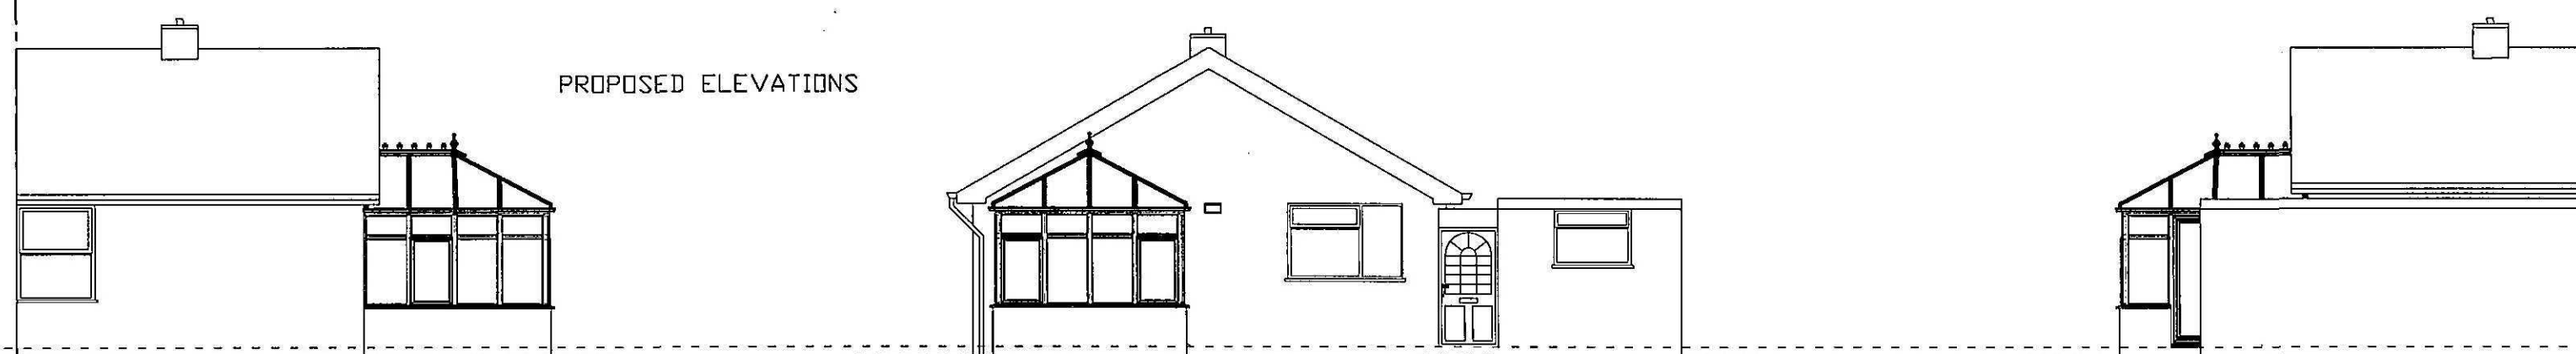

1:50 EXISTING AND PROPOSED PLAN.

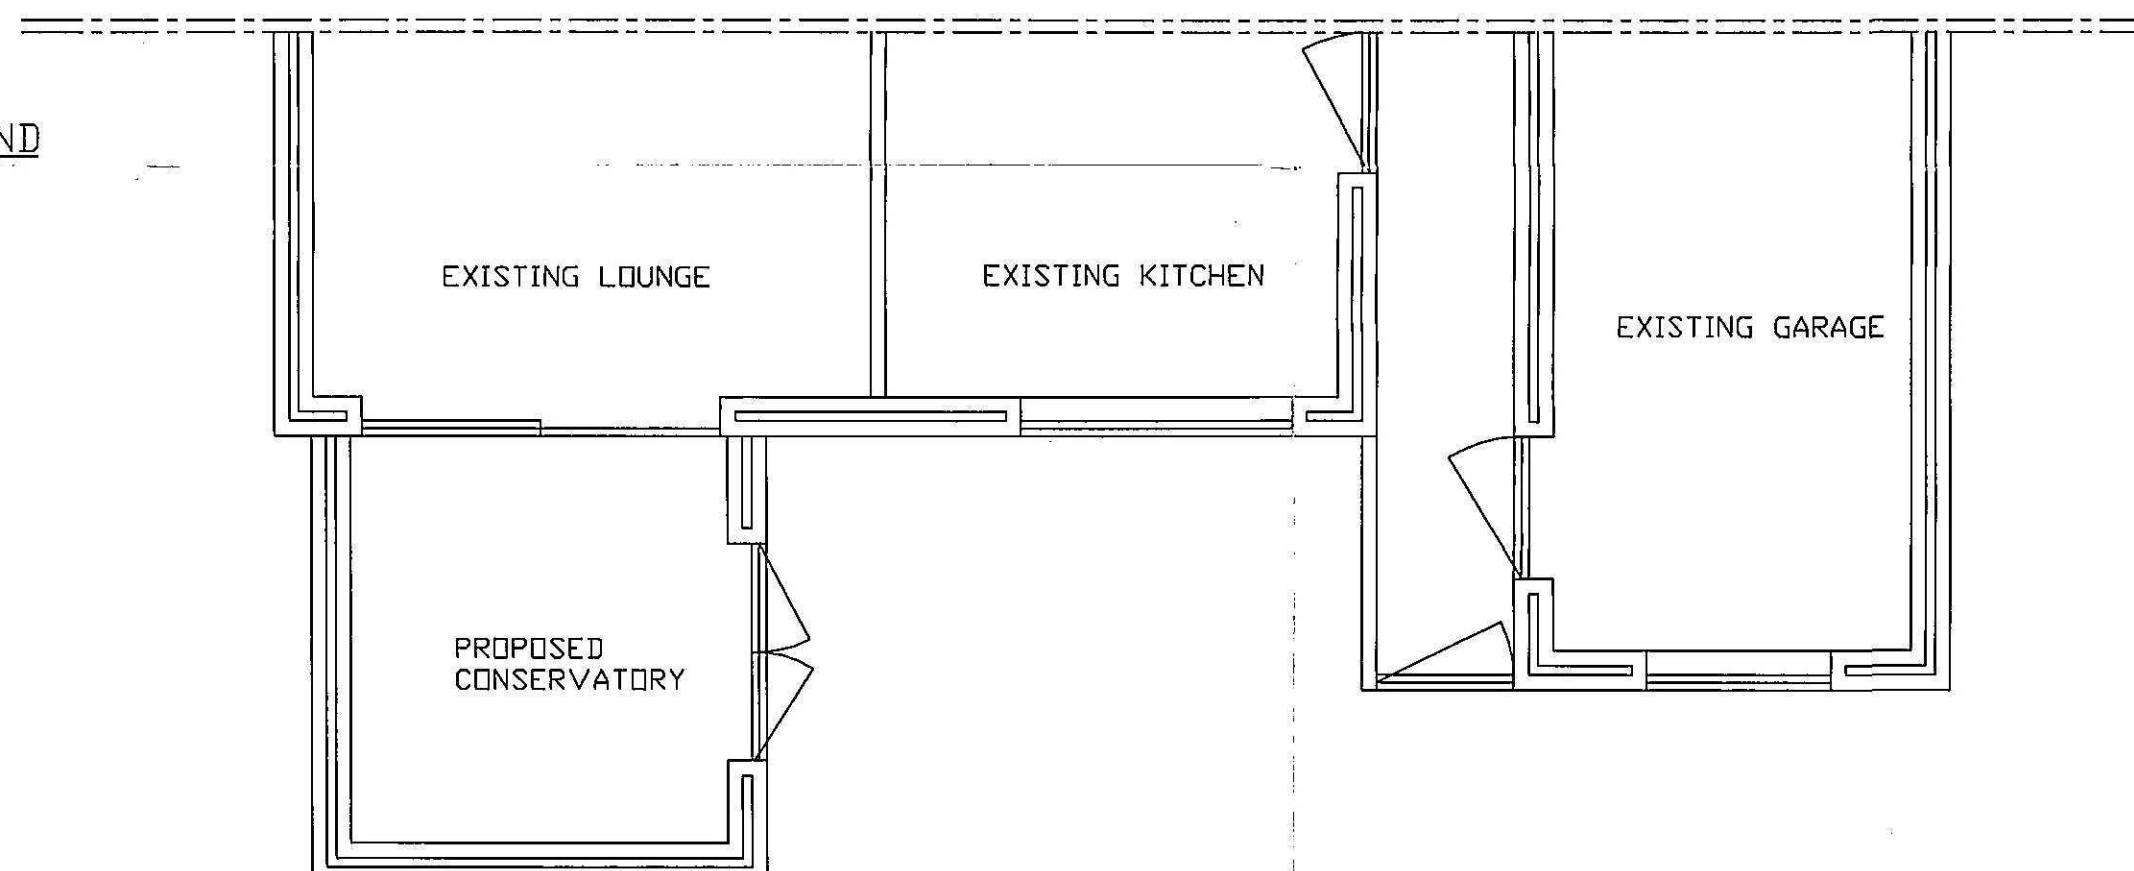

1:50 PROPOSED ELEVATIONS

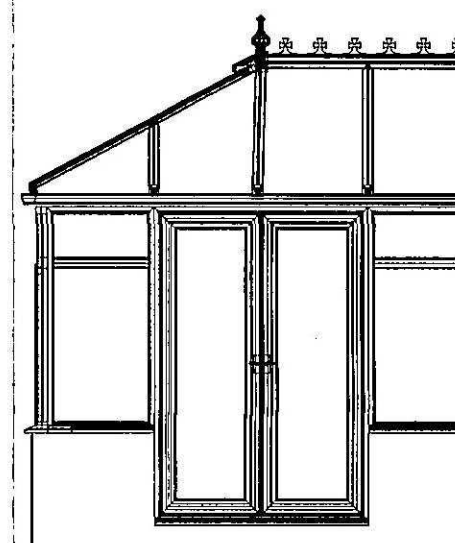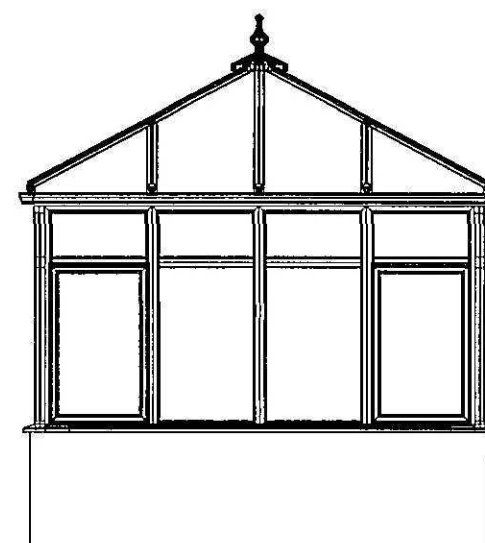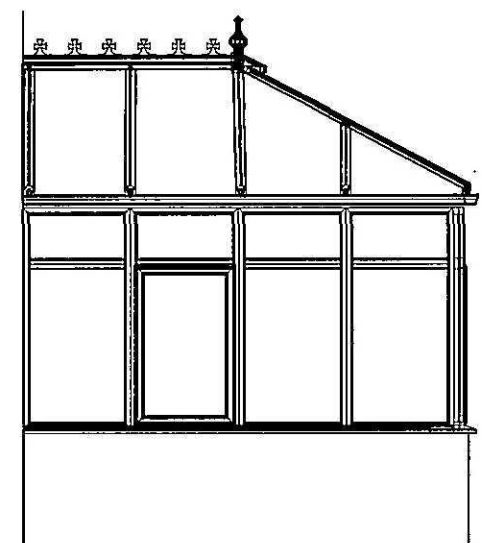

SHDC
Planning & Development
1.2 FEB 2008
Ref: 0184/08

NOTES


PROPOSED CONSERVATORY FOR MR and MRS TRIMM.
WHITE UPVC FRAMES WITH CLEAR DOUBLE GLAZING ,
TOUGH TO PART N.
WHITE UPVC CLAD ALUMINIUM ROOF RAFTERS, WITH 25mm
BRONZE / OPAL POLYCARBONATE ROOF GLAZING.
BRICKS TO MATCH PROPERTY (ANAP)
RAIN WATER INTO EXISTING HOUSE RWP/GULLY TO FOUL
SEWER SYSTEM / EXISTING SOAK AWAY.

BASED ON THE ORDNANCE SURVEY © 2008

1:1250



1:500

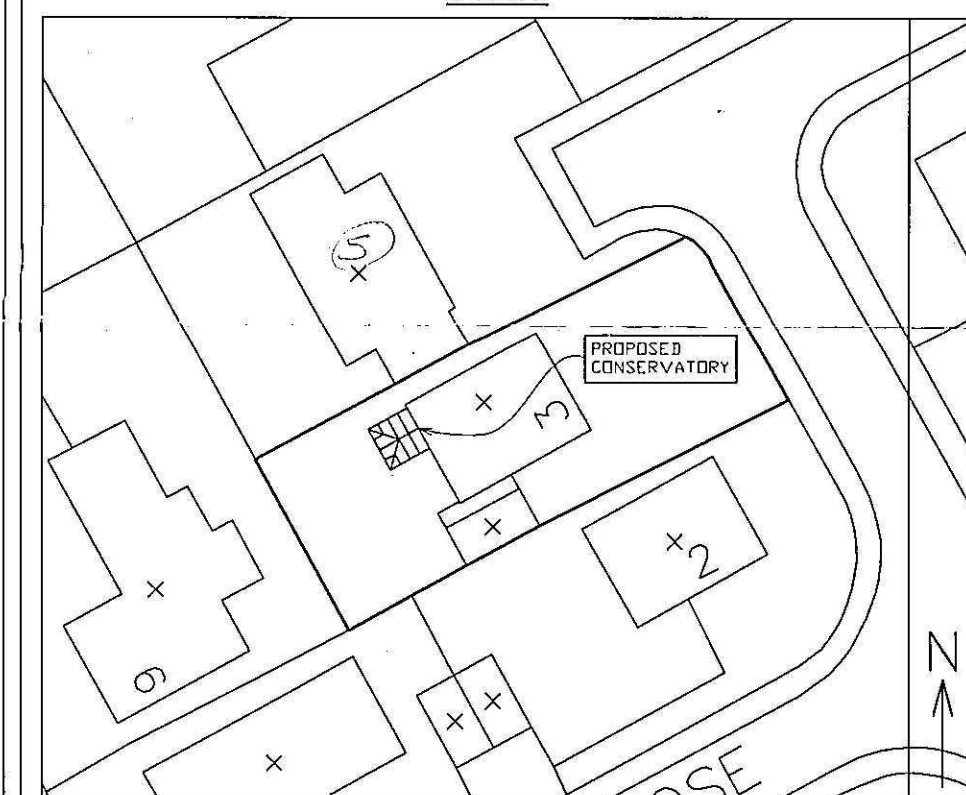

ADDRESS

Mr and Mrs Trimm
3 St. Johns Drive
Spalding
Lincolnshire
PE11 1JE

**DETERMINED
PLAN**

DRAWING NUMBER / REV.

TR1-08-A


DRAWN BY C. GRIMSHAW

DRAWING SCALES

1:100, 1:50

DATE

04-02-08

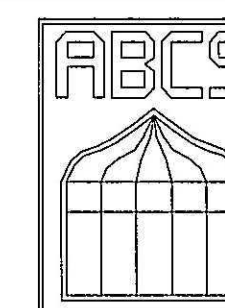

ABC SURVEYING
THE LODGE
11 CARSON ROAD
GAINSBOROUGH
LINCOLNSHIRE
DN21 2RE

TEL. 07950 255747
FAX. 01427 679374

www.abcsurveying.co.uk