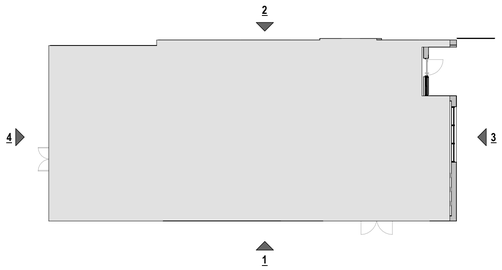

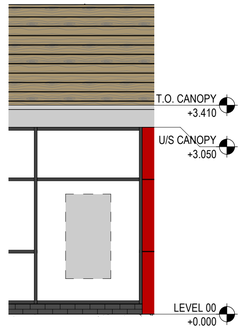

DISPLAY WINDOW OPTION 5
1 : 50

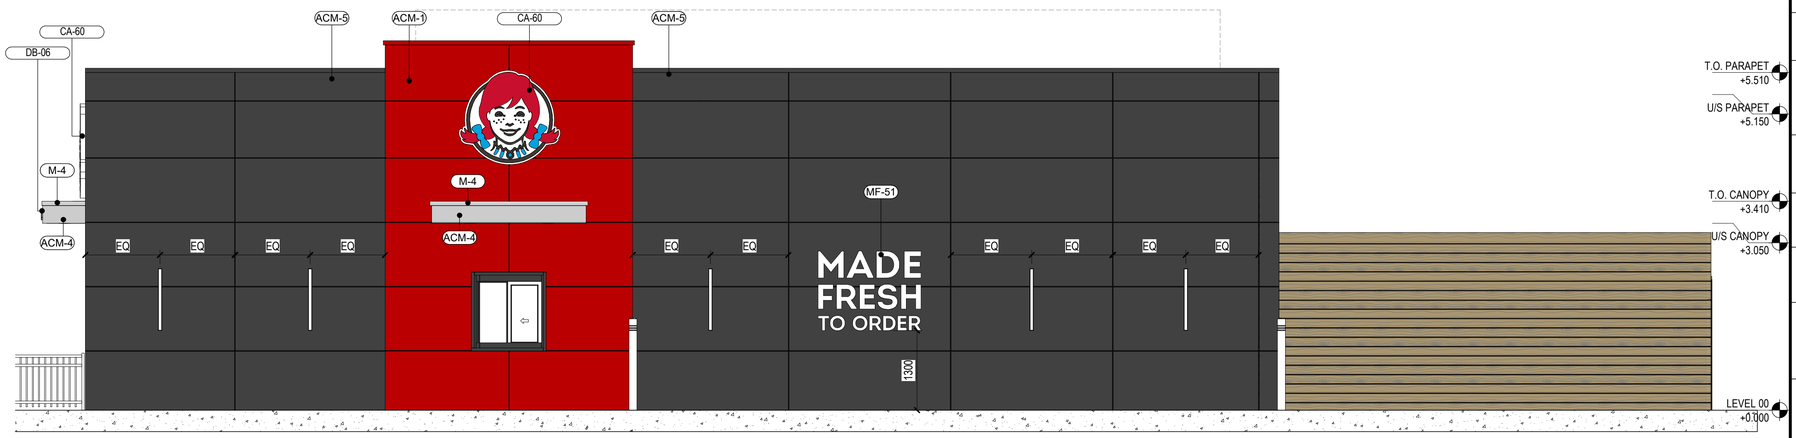

EXTERIOR ELEVATIONS - REAR 2
1 : 50

EXTERIOR FINISHES

KW-1	PREFINISHED ALUMINUM CLADDING MATERIAL	**PRODUCT:** KNOTWOOD FENCING SYSTEM COLOR: LIGHT OAK SIMULATED WOOD NOTE: REFER TO FINISH DETAILS SHEET FOR PENETRATION DETAILS.
KW-2	EXTERNAL FENCING SYSTEM	**PRODUCT:** KNOTWOOD GATE SYSTEM COLOR: ARMOUR GREY
ACM-1	PREFINISHED ALUMINUM CLADDING MATERIAL	**PRODUCT:** REYNOBOND COLORWELD 500 COLOR: BRITE RED, R4CW58RFR (ALTERNATIVE: RAL3000) NOTE: REFER TO FINISH DETAILS SHEET FOR PENETRATION DETAILS.
ACM-4	PREFINISHED ALUMINUM CLADDING MATERIAL	**PRODUCT:** REYNOBOND COLORWELD 500 COLOR: ANODIC CLEAR (ALTERNATIVE: RAL7035) NOTE: REFER TO FINISH DETAILS SHEET FOR PENETRATION DETAILS.
ACM-5	PREFINISHED ALUMINUM CLADDING MATERIAL	**PRODUCT:** REYNOBOND COLORWELD 300 COLOR: STORMY GRAY, RCW33GFR (ALTERNATIVE RAL7024) NOTE: REFER TO FINISH DETAILS SHEET FOR PENETRATION DETAILS.
LV-1	LOUVERED SHOPFRONT PANEL	**PRODUCT:** LANG & FULTON ITALIA-80 **FINISH:** RAL7024
M-3	PARAPET CAP	**PRODUCT:** 0.6mm 304 GALVALUME STEEL **FINISH:** RAL3000 BRIGHT RED AT DRIVE - THRU/ GREY AT WALL
M-4	PARAPET CAP	**PRODUCT:** 0.6mm 304 GALVALUME STEEL **FINISH:** MILL FINISH - SILVER METALLIC
M-5	ACM-4 ALTERNATIVE	**PRODUCT:** BRAKE METAL **FINISH:** CLEAR ANODIZED
M-6	WALK-IN BOXES	**PRODUCT:** EXTERNAL COLDSTORES **FINISH:** VAN DYKE BROWN
M-8	COPING	**PRODUCT:** EXCEPTIONAL METALS **FINISH:** GREY TO MATCH ACM-5 (STORMY GREY RAL7024)
M-9	FABRICATED COVE LIGHTING	**PRODUCT:** PRE-FABRICATED COVE LIGHTING **FINISH:** CLEAR ALUMINIUM
PEX-12	PAINT FINISH - DARK GREY	**PRODUCT:** POLYESTER POWDERCOAT **FINISH:** MATCH RAL 7024

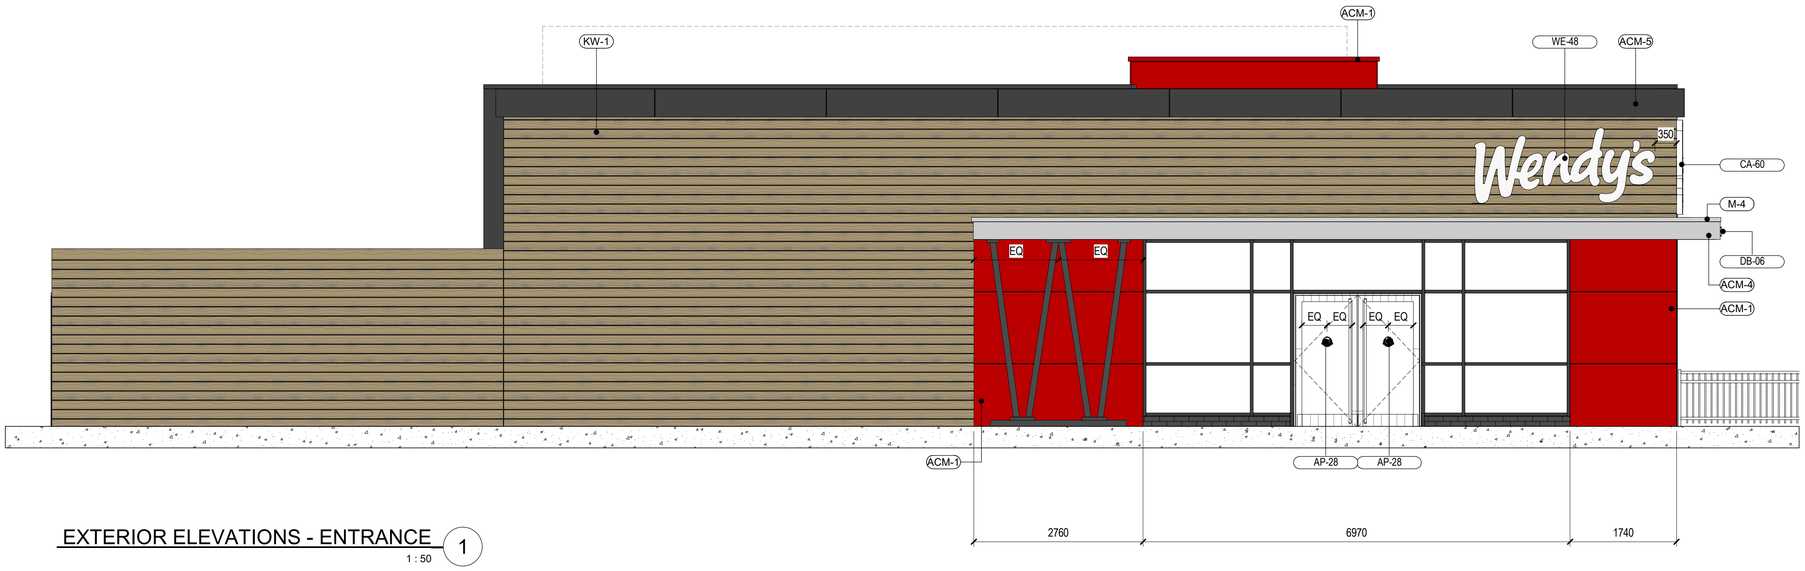

EXTERIOR ELEVATIONS - ENTRANCE 1
1 : 50

0m 0.5m 1m 1.5m 2m 2.5m

SCALE 1:50 (METERS) @A1

notes:
Do not scale from drawings. All discrepancies to be reported to Gensler architect immediately.
All dimensions to be verified by contractor on site prior to any works

GENERAL NOTES

· THIS DRAWING IS INDICATIVE ONLY PENDING VERIFICATION OF THE ACTUAL STRUCTURE FOLLOWING DEMOLITION OF THE INTERIORS, BUILDING REGULATIONS APPROVAL AND CLIENT APPROVAL.

· DO NOT SCALE FROM DRAWINGS. ALL DISCREPANCIES TO BE REPORTED TO GENSLER ARCHITECT IMMEDIATELY.

· ALL DIMENSIONS TO BE VERIFIED BY CONTRACTOR ON SITE PRIOR TO ANY WORKS

· G.C. RESPONSIBLE TO PERFORM THEIR OWN SITE VERIFICATION OF EXISTING CONDITIONS PRIOR TO SUBMITTING TENDER PACKAGE.

· ALWAYS REFER TO GENERAL NOTES ON COVER SHEET DRAWING G1.1.1

rev	date	revision note	drawn	checked
A	04.10.24	Planning Consent Package		

lead consultant

Gensler

First Floor
No. 4 St Philip's Place
Birmingham
B3 2SL
West Midlands
United Kingdom

Tel +44 (0) 12 1260 1600

client

Client Name

key plan

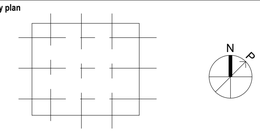

category

family

title

PROPOSED EXTERIOR ADVERTISEMENT ELEVATIONS

project

LINCOLNSHIRE GATEWAY, SPALDING, UK

project number	drawn	checked
026.1115.010	AA	JC

scale	date	rev
As indicated@A1	04.10.24	A

role | number

A0.320

© Gensler 2023
All rights reserved, including but not limited to The Copyright, Design and Patents Act 1988