

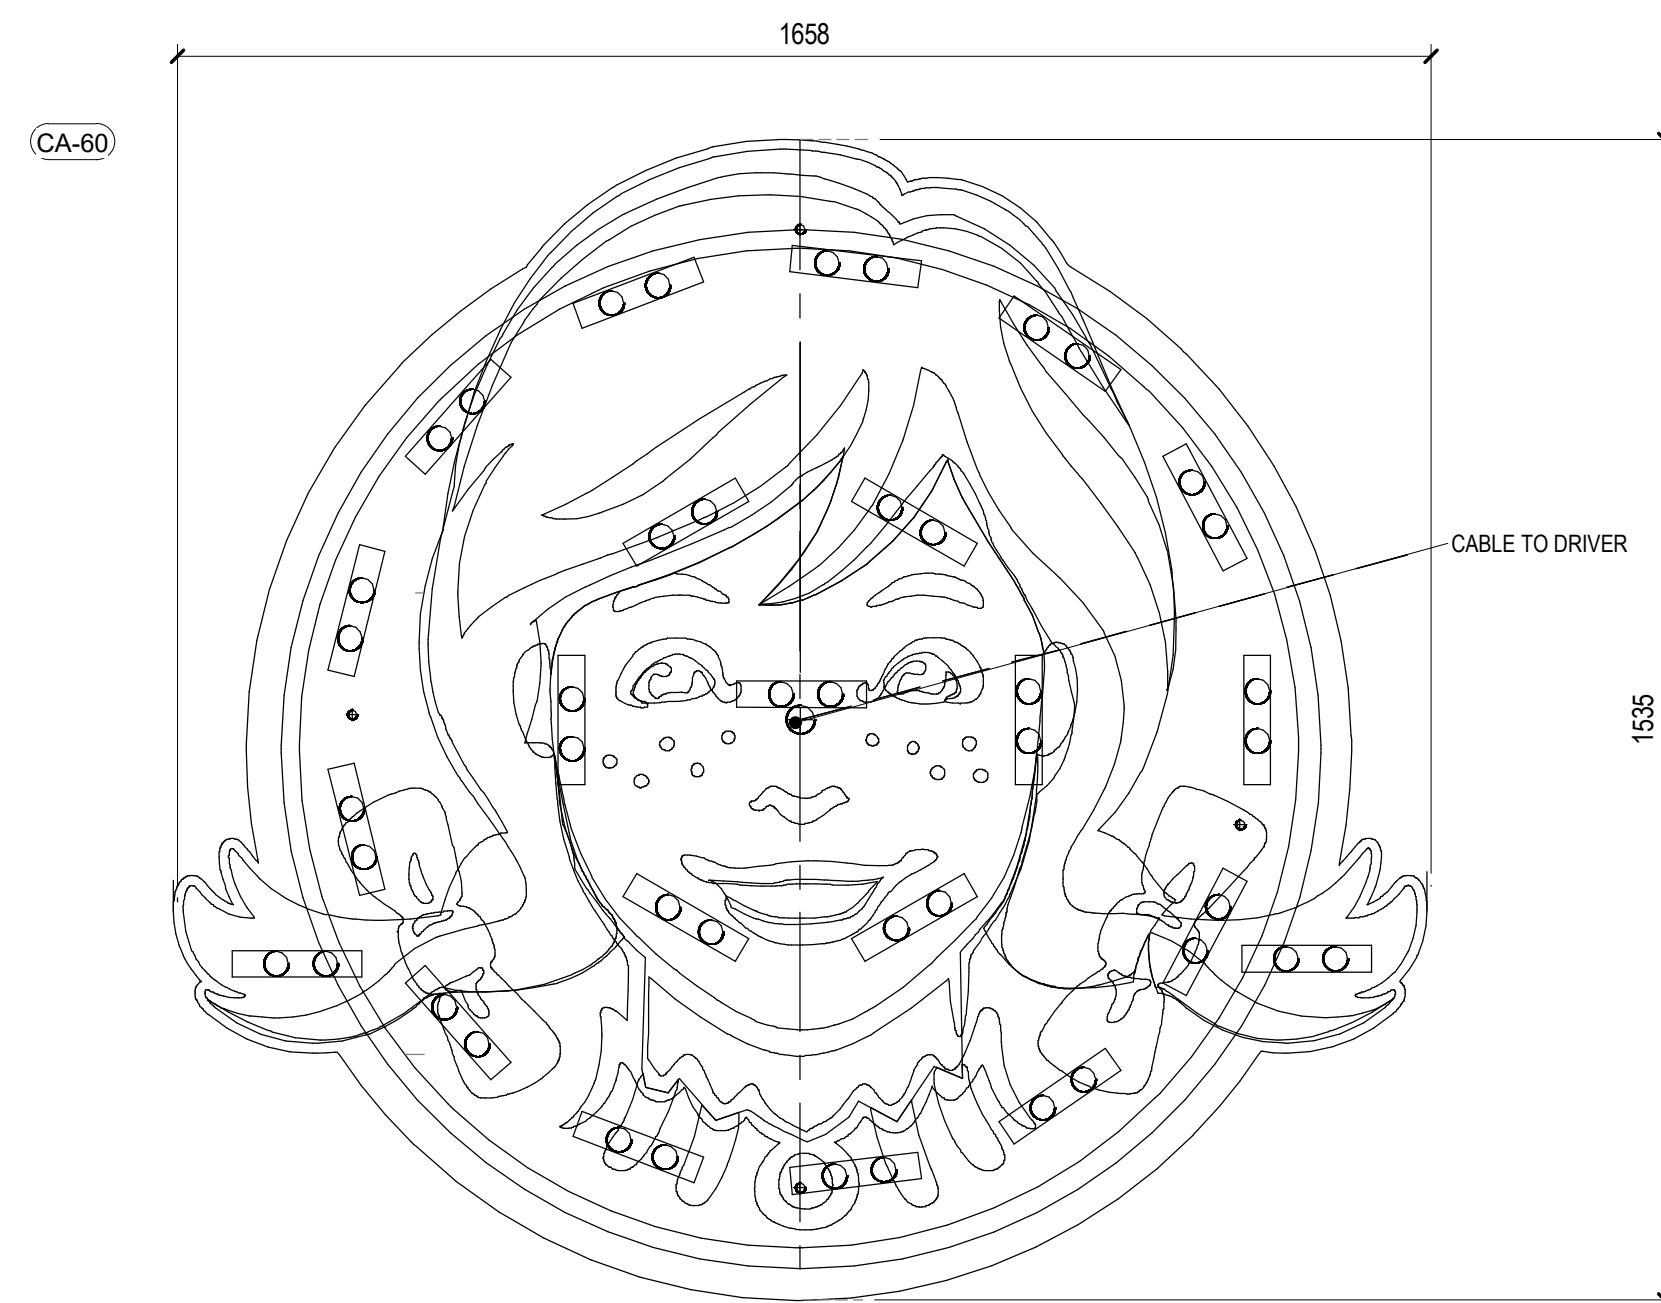


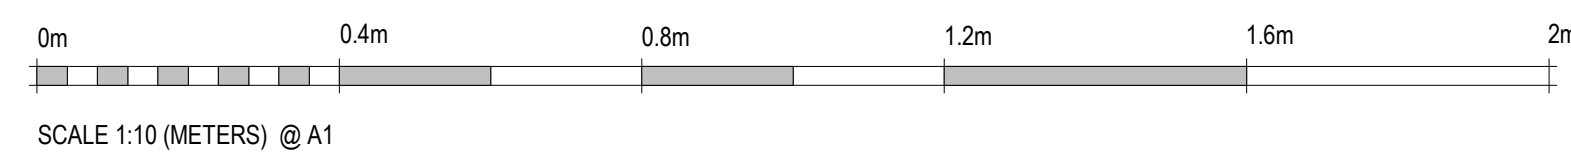

1 CA-60 ELEVATION

SCALE: 1 : 10

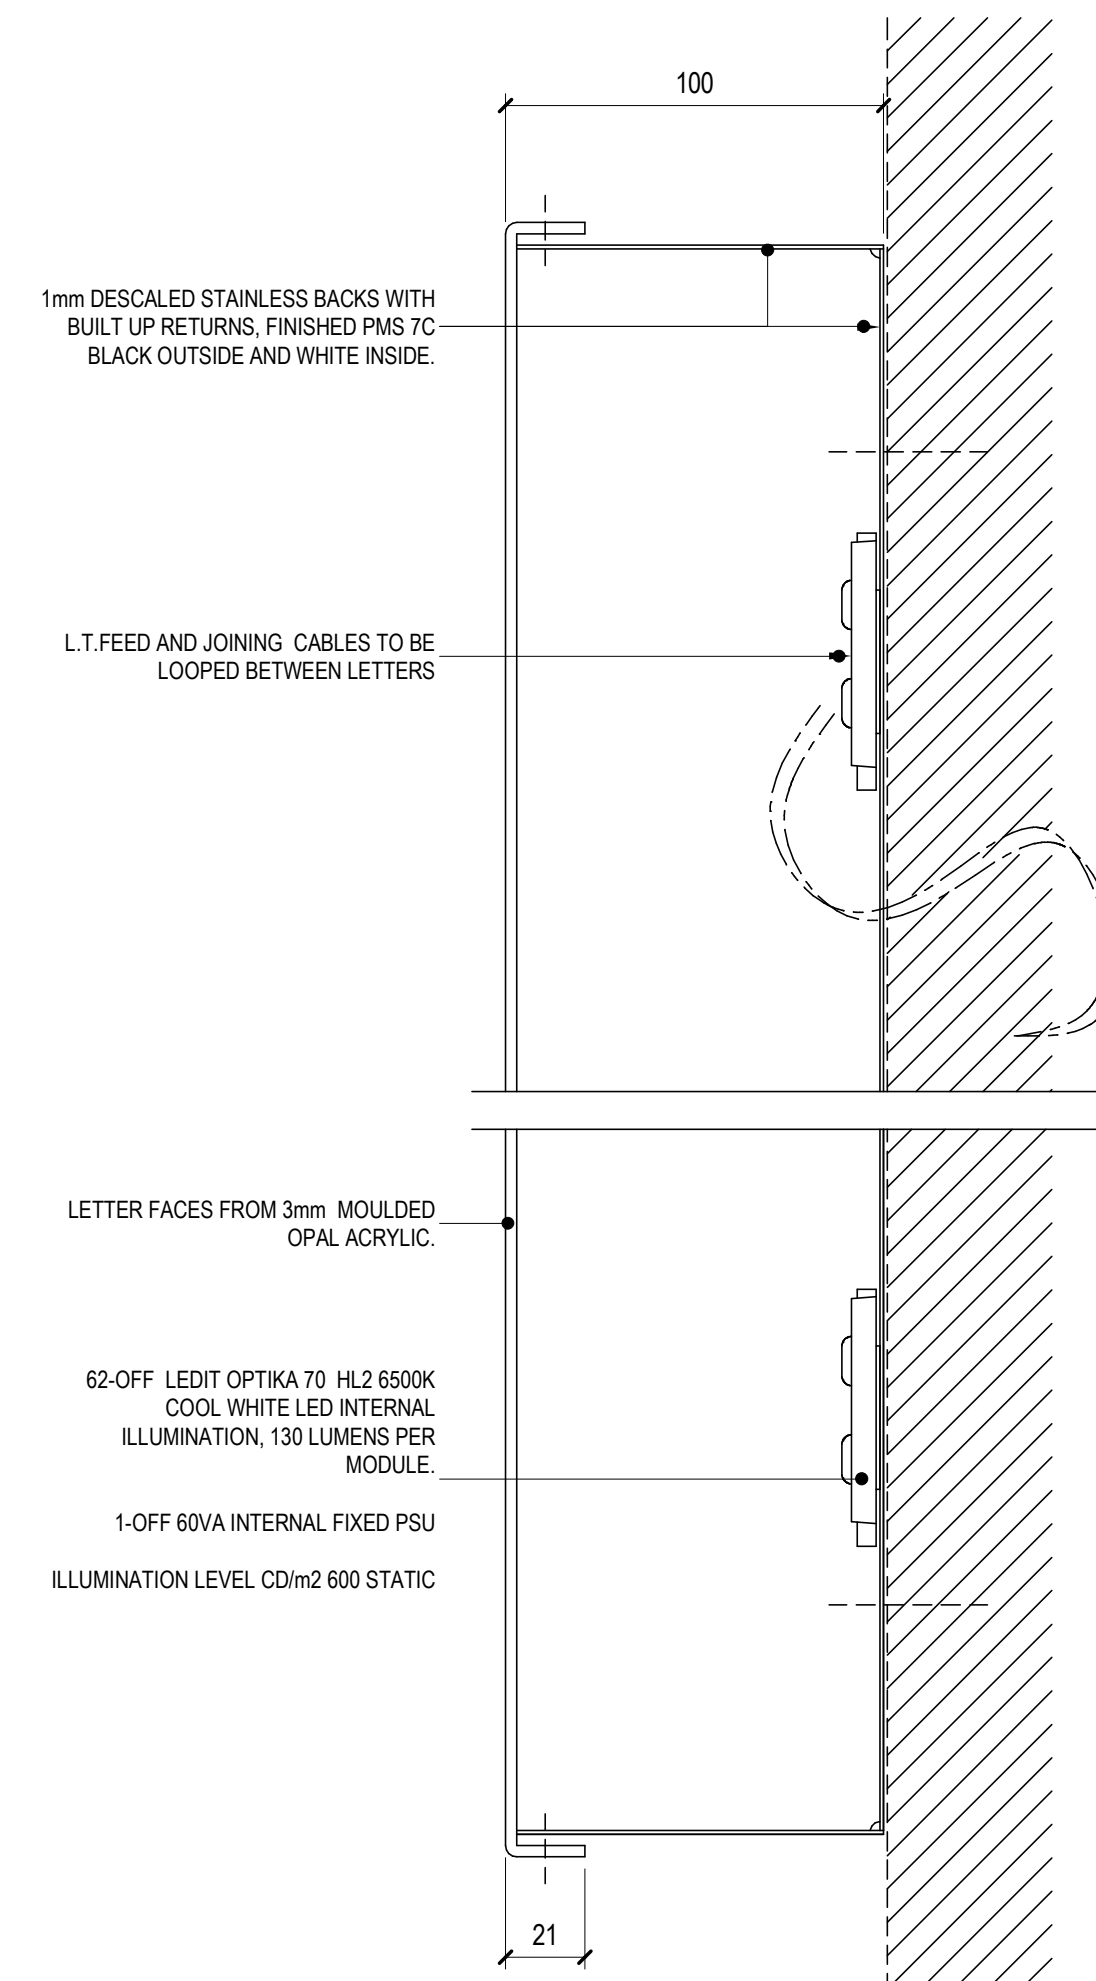

2 CA-60 SECTION
SCALE: 1:2

notes:
Do not scale from drawings. All discrepancies to be reported to Gensler architect immediately.
All dimensions to be verified by contractor on site prior to any works

A	04.10.24	Planning Consent Package		

rev	date	revision note	drawn	checked
		lead consultant		

Gensler


First Floor
No. 4 St Philip's Place
Birmingham
B3 2SL
West Midlands
United Kingdom

Tel +44 (0) 12 1260 1600

client

Client Name _____

key plan

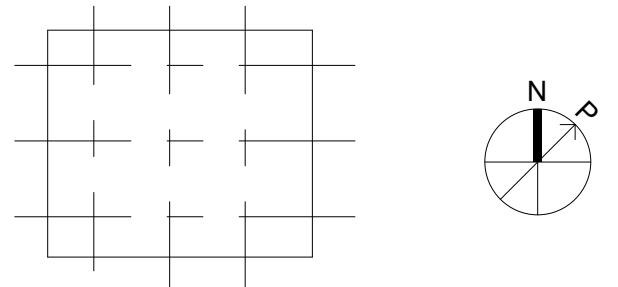

category

family

title
CA-60 CAMEO SIGNAGE

project

LINCOLNSHIRE GATEWAY, SPALDING, UK

project number	drawn	checked
026.1115.010	AA	JC

Drawn	Checked
AA	JC

Checked
JC

scale	date	rev
As indicated@A1	04.10.24	A

04.10.24	A
----------	---

A

role	number
------	--------

A0.402