



notes:
Do not scale from drawings. All discrepancies to be reported to
Gensler architect immediately.
All dimensions to be verified by contractor on site prior to any works

3D EXTERIOR DRIVE THRU SIGNAGE.
PINNED 3D LETTERS. POWDER COATED
FINISH. FINAL FINISHES, COLOURS AND
APPLICATION TO BE CONFIRMED WITH
SIGNAGE MANUFACTURER

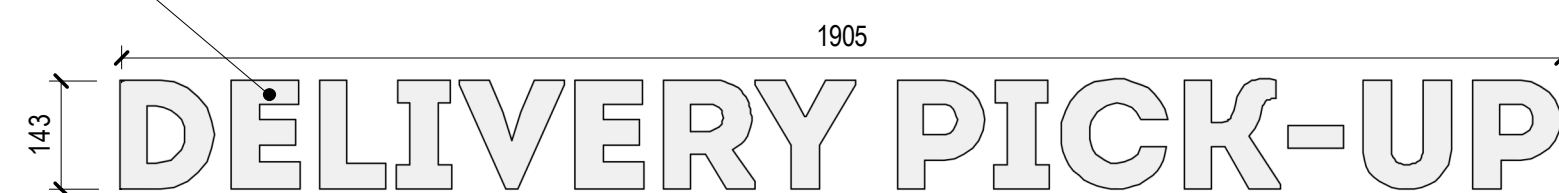


1 DB-06 DELIVERY PICK UP ELEVATION

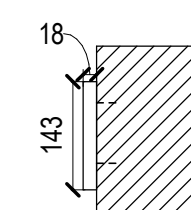

SCALE 1:10 (METERS) @ A1

2 DB-06 DELIVERY PICK UP SECTION
SCALE: 1:10

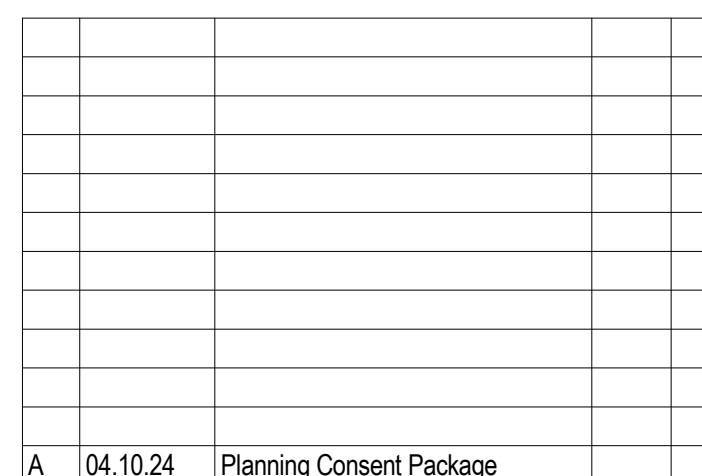

rev	date	revision note	drawn	checked
		lead consultant		

Gensler


First Floor
No. 4 St Philip's Place
Birmingham
B3 2SL
West Midlands
United Kingdom

Tel +44 (0) 12 1260 1600

client

Client Name

key plan

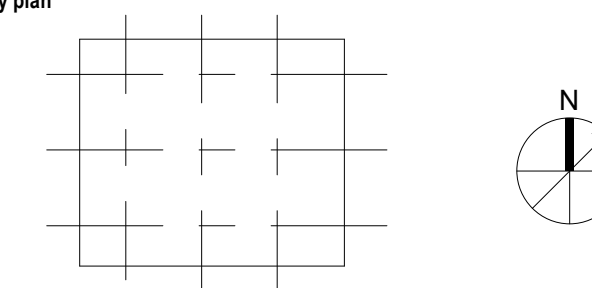

category

family

title

DB-06 DELIVERY PICK UP SIGNAGE

project

LINCOLNSHIRE GATEWAY, SPALDING, UK

project number 026.1115.010		drawn AA	checked JC
scale 1: 10@A1	date 04.10.24	rev A	
		role	number

A0.403