

notes:
Do not scale from drawings. All discrepancies to be reported to
Gensler architect immediately.
All dimensions to be verified by contractor on site prior to any works

3D EXTERIOR DRIVE THRU SIGNAGE.
PINNED 3D LETTERS. POWDER COATED
FINISH. FINAL FINISHES, COLOURS AND
APPLICATION TO BE CONFIRMED WITH
SIGNAGE MANUFACTURER

Technical drawing of a large sign. The sign features the text "MADE FRESH TO ORDER" in a bold, sans-serif font, arranged in three lines. The dimensions are indicated: a width of 1680 and a height of 1295. A note in the top left corner states "SIGNAGE MANUFACTURER" and "CHECK FOR USE OF TYPE APPROVED WITH". A leader line points from this note to a specific point on the top edge of the sign.

SIGNAGE MANUFACTURER
CHECK FOR USE OF TYPE APPROVED WITH

1680


1295

MADE
FRESH
TO ORDER

1 MF-51 ELEVATION

SCALE: 1 : 10

2 MF-51 SECTION
SCALE: 1:10

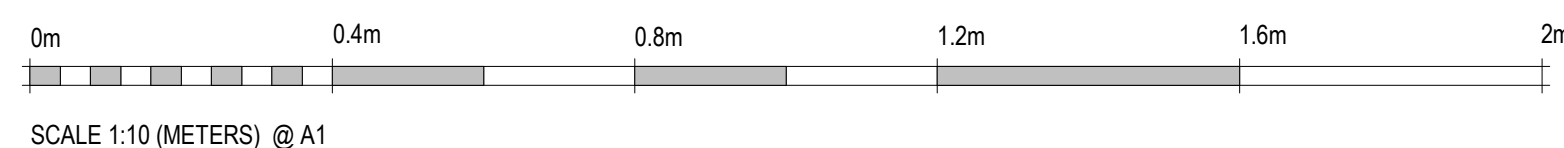

A	04.10.24	Planning Consent Package		

rev	date	revision note	drawn	checked
		lead consultant		


Gensler

First Floor
No. 4 St Philip's Place
Birmingham
B3 2SL
West Midlands
United Kingdom

client

Client Name

key plan

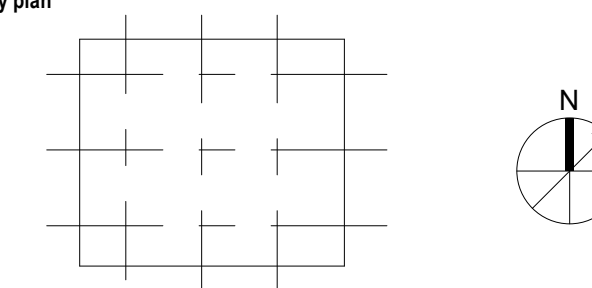

category

family

MF-51 WENDY'S MADE FRESH TO
ORDER EXTERIOR SIGNAGE

project

LINCOLNSHIRE GATEWAY, SPALDING, UK

project number 026.1115.010		drawn AA	checked JC
scale 1: 10@A1	date 04.10.24	rev A	
		role	number

A0.404