


1 WE-48 ELEVATION
SCALE: 1 : 10



2 WE-48 SECTION
SCALE: 1 : 2

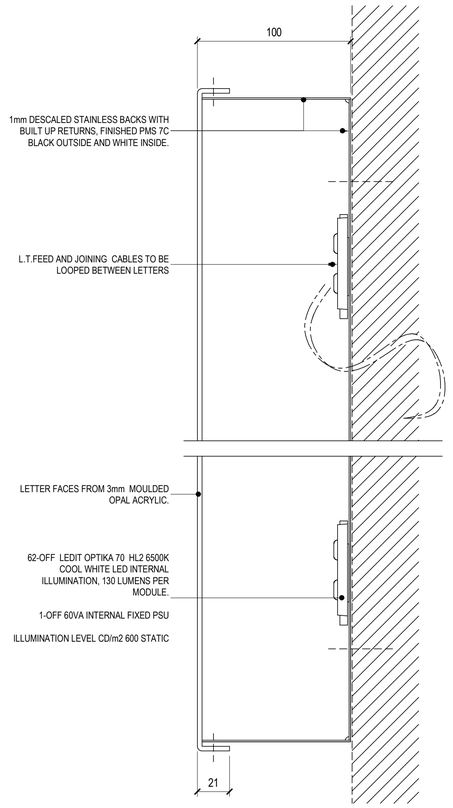

SCALE 1:10 (METERS) @ A1

notes:
Do not scale from drawings. All discrepancies to be reported to Gensler architect immediately.
All dimensions to be verified by contractor on site prior to any works

rev	date	revision note	drawn	checked
A	04.10.24	Planning Consent Package		

lead consultant


Gensler

First Floor
No. 4 St Philip's Place
Birmingham
B3 2SL
West Midlands
United Kingdom
Tel +44 (0) 12 1260 1600

client

Client Name

key plan

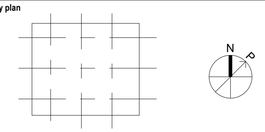

category

family

title
WE-48 WAVE SIGNAGE

project

LINCOLNSHIRE GATEWAY, SPALDING, UK

project number	drawn	checked
026.1115.010	AA	JC

scale	date	rev
As indicated@A1	04.10.24	A

role | number

A0.401

© Gensler 2023
All rights reserved, including but not limited to The Copyright, Design and Patents Act 1988