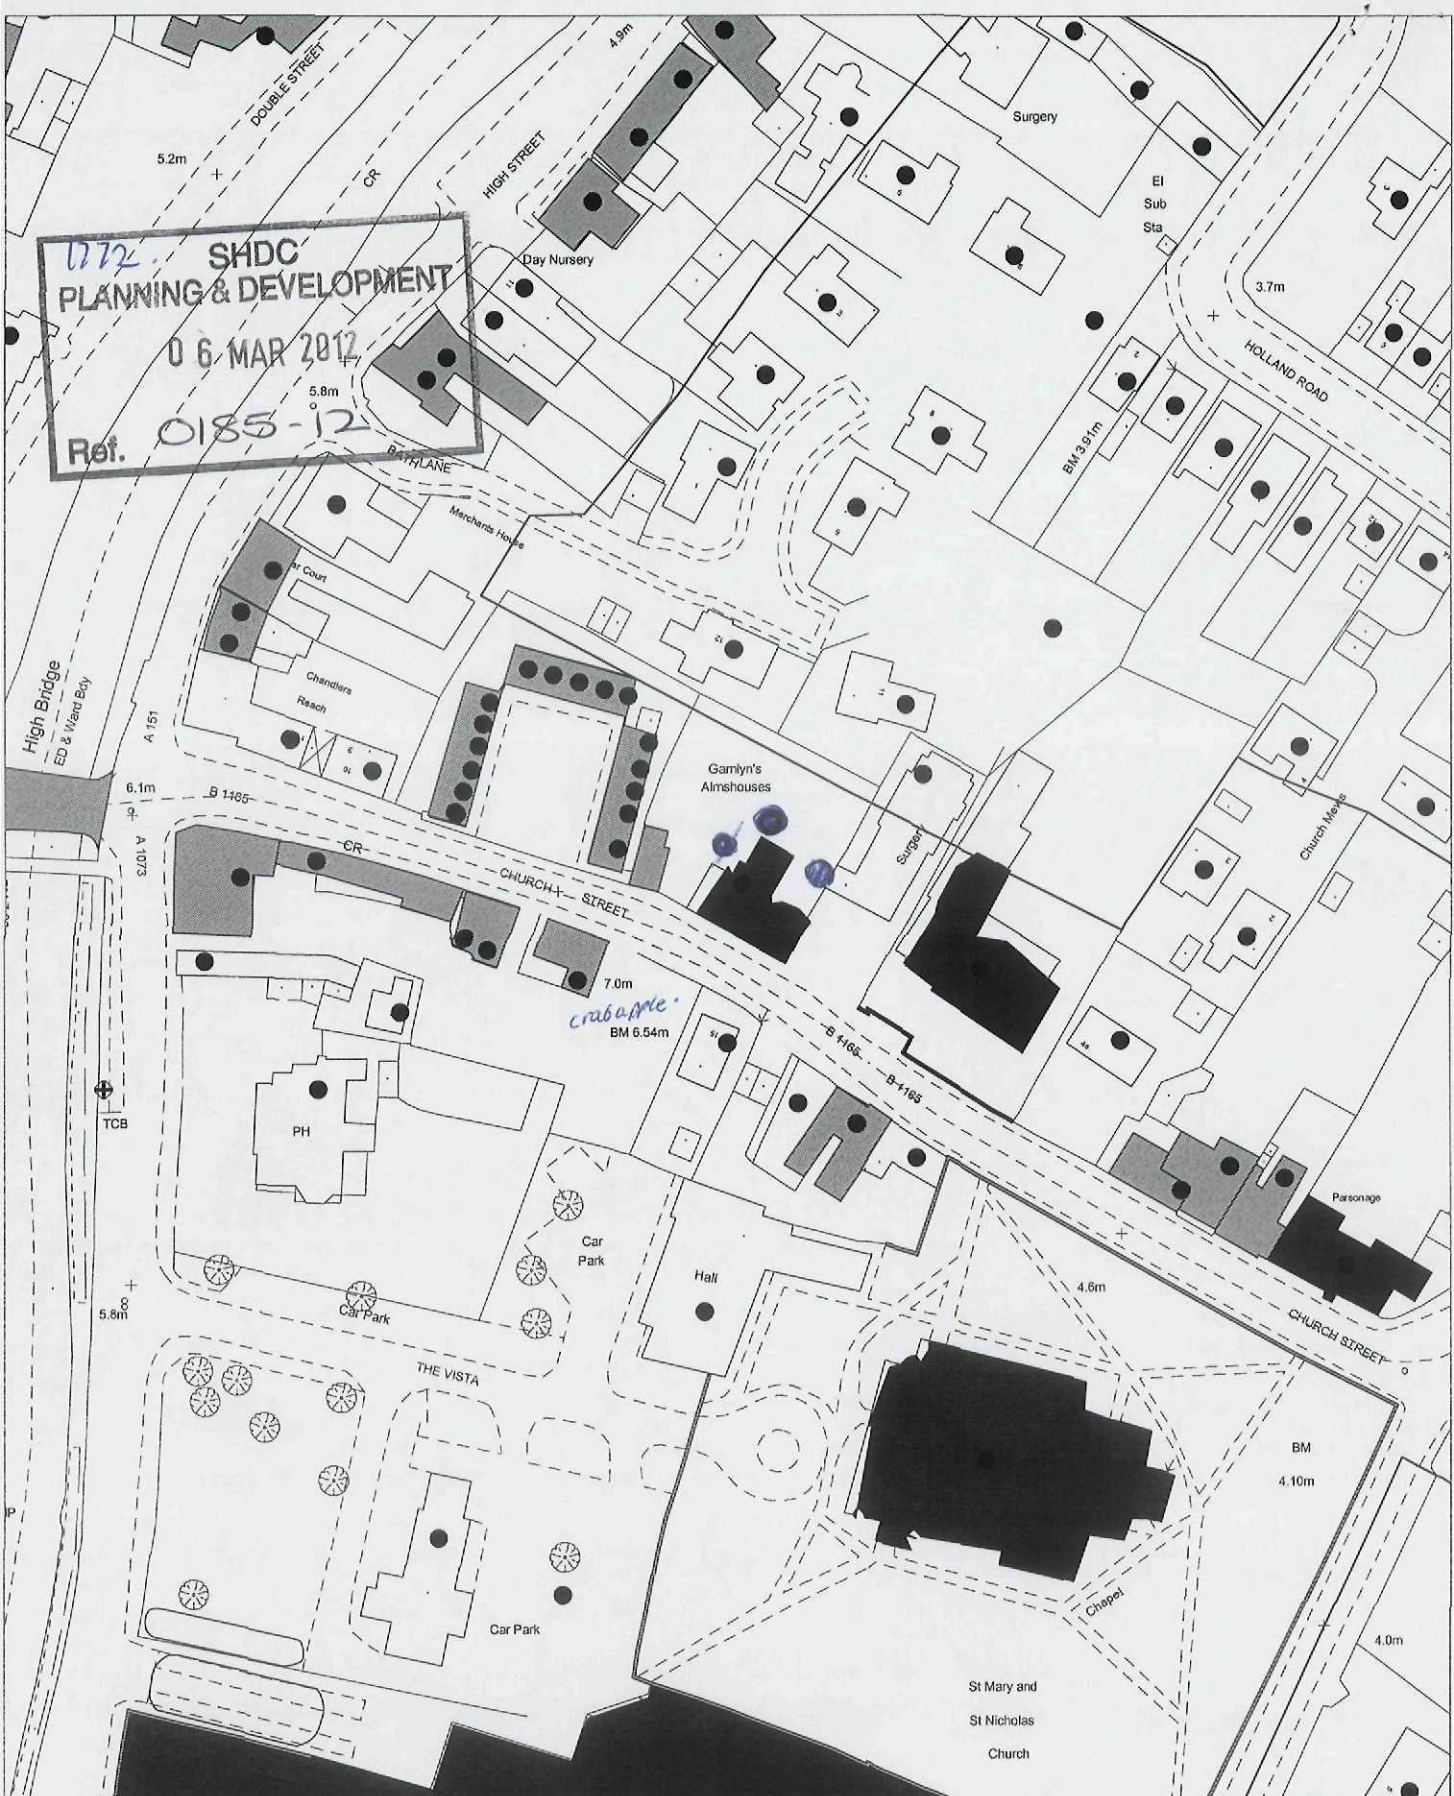


SHDC
PLANNING & DEVELOPMENT
06 MAR 2012
Ref. 0185-12

1772.

2/3/12. 10.30AM 3 Church Street. Sue Slater. (01775) 768286.


Selective pruning by 1-1.25 clearance from house.
Selective reduction by approx 1-1.25 to give clearance to electric wire +
Selective reduction to balance clear roof of house. 1.25 metre clearance
Selective reduction to clear roof of former Dr. Surgery. 1.25 metre clearance
Crown lift by 0.50cm.

Scale: 1:1250

February 2012

This map is reproduced from Ordnance Survey material with permission of Ordnance Survey on behalf of Her Majesty's Stationery Office (c) Crown copyright. Unauthorised reproduction infringes Crown copyright and may lead to prosecution or civil proceedings. South Holland District Council 100018215 2012

Planning and Development
Council Offices, Priory Road, Spalding, Lincolnshire
PE11 2XE

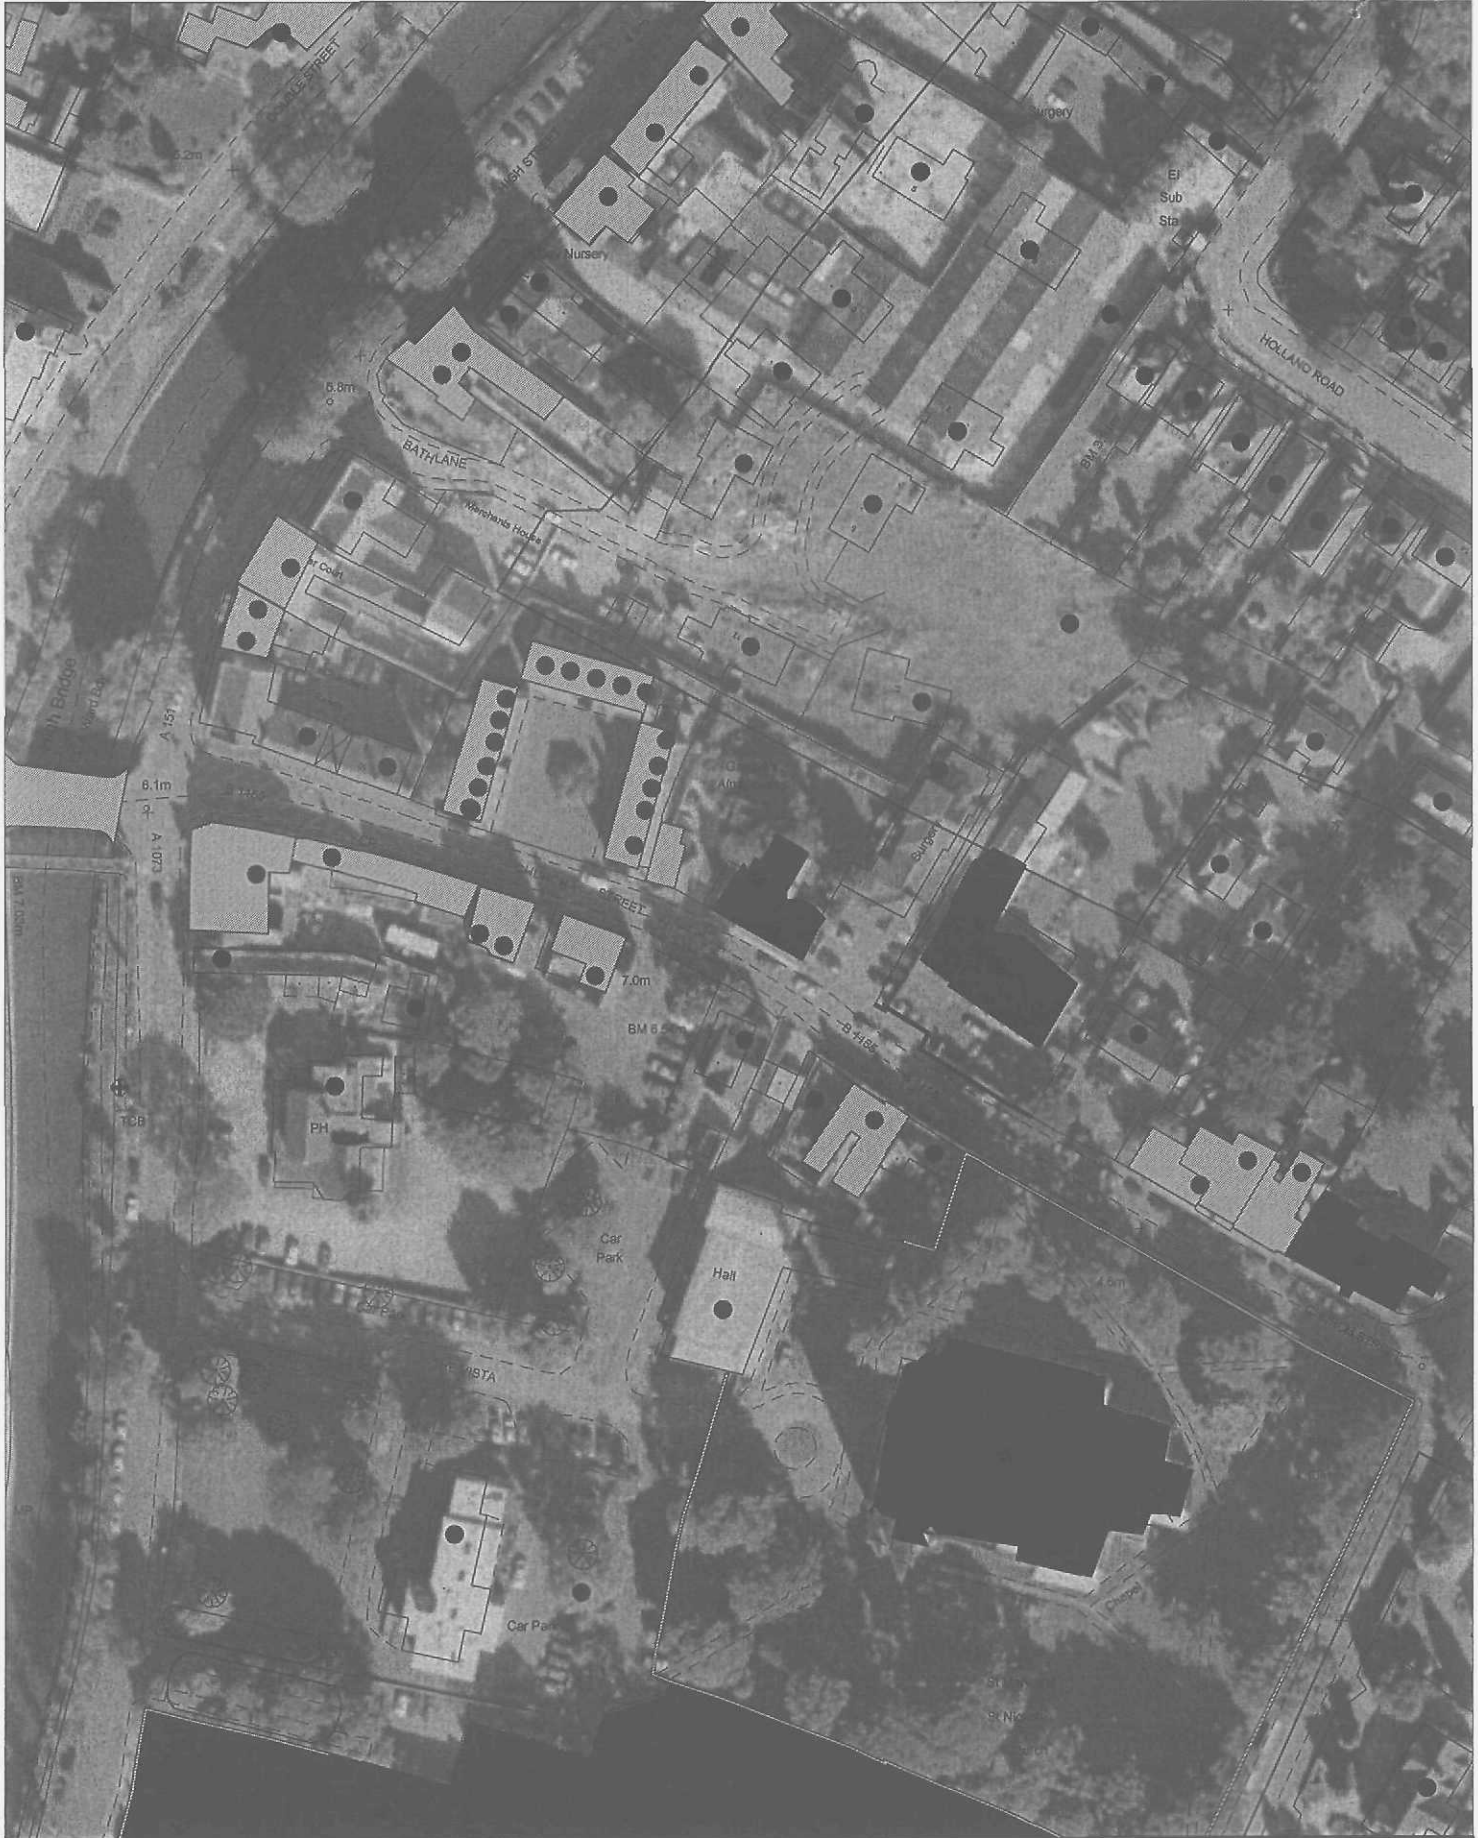

SOUTH HOLLAND DISTRICT COUNCIL

Planning & Development

Council Offices, Priory Road, Spalding, Lincolnshire
PE11 2XE

SHDC
PLANNING & DEVELOPMENT
06 MAR 2012
0185-12
Ref

Aerial Photography by ukperspectives.com
Local authority added data copyright South Holland District Council 2012

Scale: 1:1250

February 2012

N