

Do not scale directly from this drawing. All discrepancies are to be brought to the attention of the Practice.
The copyright to this drawing is owned by Trevor A Clay RIBA Ltd.

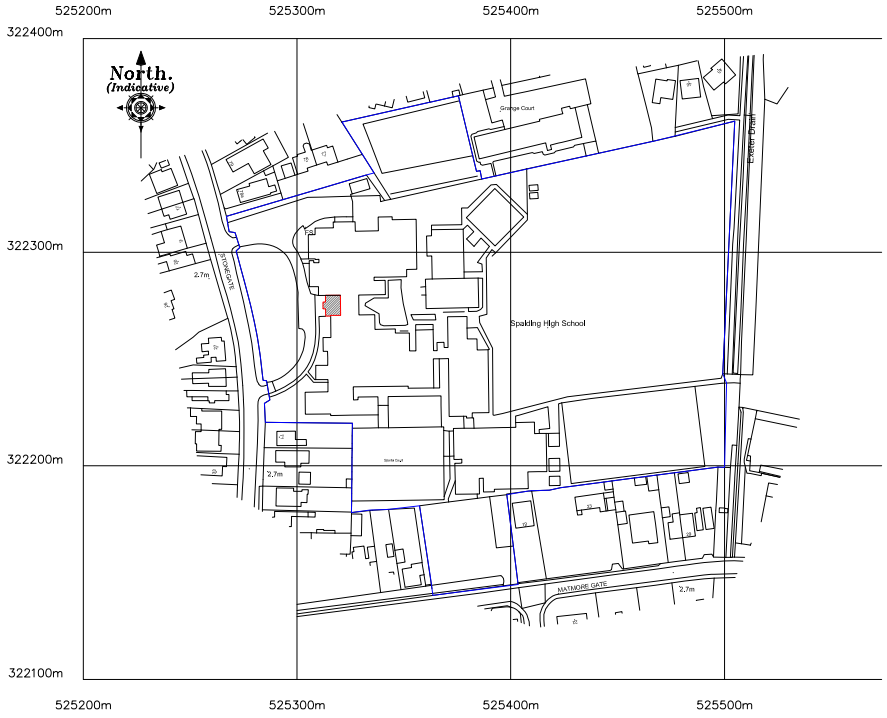

?Crown Copyright and database rights 2022 OS Licence no. 100019980

LOCATION PLAN

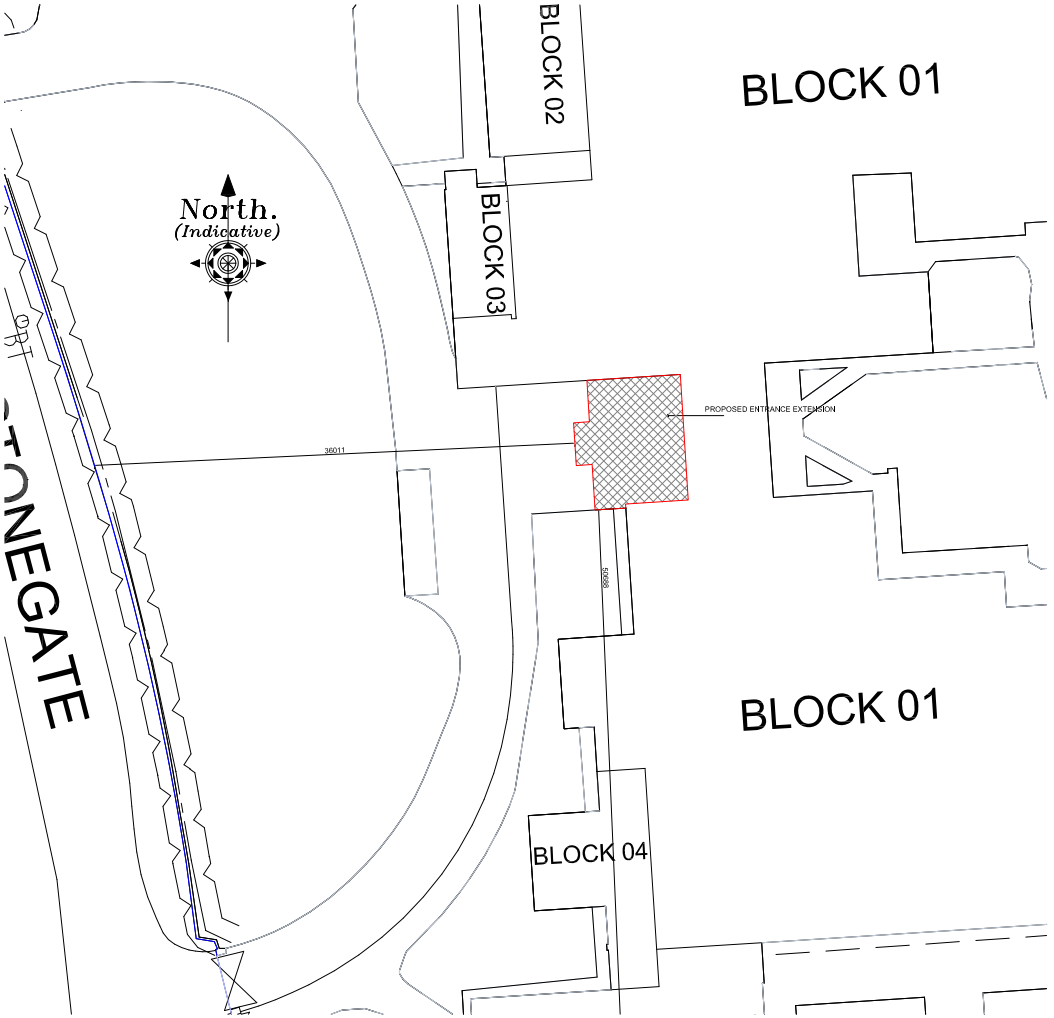

PROPOSED BLOCK PLAN

A	15/02/23	AWM	Amendment to red & blue line and scale
Revision	Date	Drawn	Description

Client: Spalding High School

Project: Proposed extension and alteration to form new entrance and offices

Drawing: Planning (Block and Location Plans)

Scale: 1:200, 1:1250 @ A1 Drawn: AWM Date: 06/02/2023

Drawing No.: 22/620/PA/003A

Trevor A Clay RIBA Ltd, 14 Old Fendike Road, Weston Hills, Spalding, Lincs. PE126DD
01406 380027 07778 597975 trevor@tacarchitects.co.uk www.tacarchitects.co.uk