



SPALDING
WESTLODE STREET
HIGH STREET
HOLLAND ROAD
CLEY HALL DRIVE
CLEY HALL GARDENS
BEECH GARDENS
LINK WAY
HATCHER GATE
GRANGE DRIVE
EXETER DRIVE
CHURCH STREET
BATH LANE
HERRING LANE
BROAD STREET
NORTH BECK ROAD
ALBION STREET
OSIER ROAD
River Welland
Pentecostal Church
Tennis Court
Works
Friends' Meeting House
Fire Station
Sluice
Garage
Club
Store
Bowling Green
Cley Hall
Yew Lodge
Printing Works
Car Park
Clinic
Surgery
Parish Church Day School
Sewage Pumping Station
Gamlin's Almshouses
High Bridge
Cross (site of)
Post
El Sub Sta
PH
Bank
BM 6·68m
BM 5·89m
BM 6·01m
BM 3·91m
BM 6·54m
BM 3·51m
A151
A1073
B1165

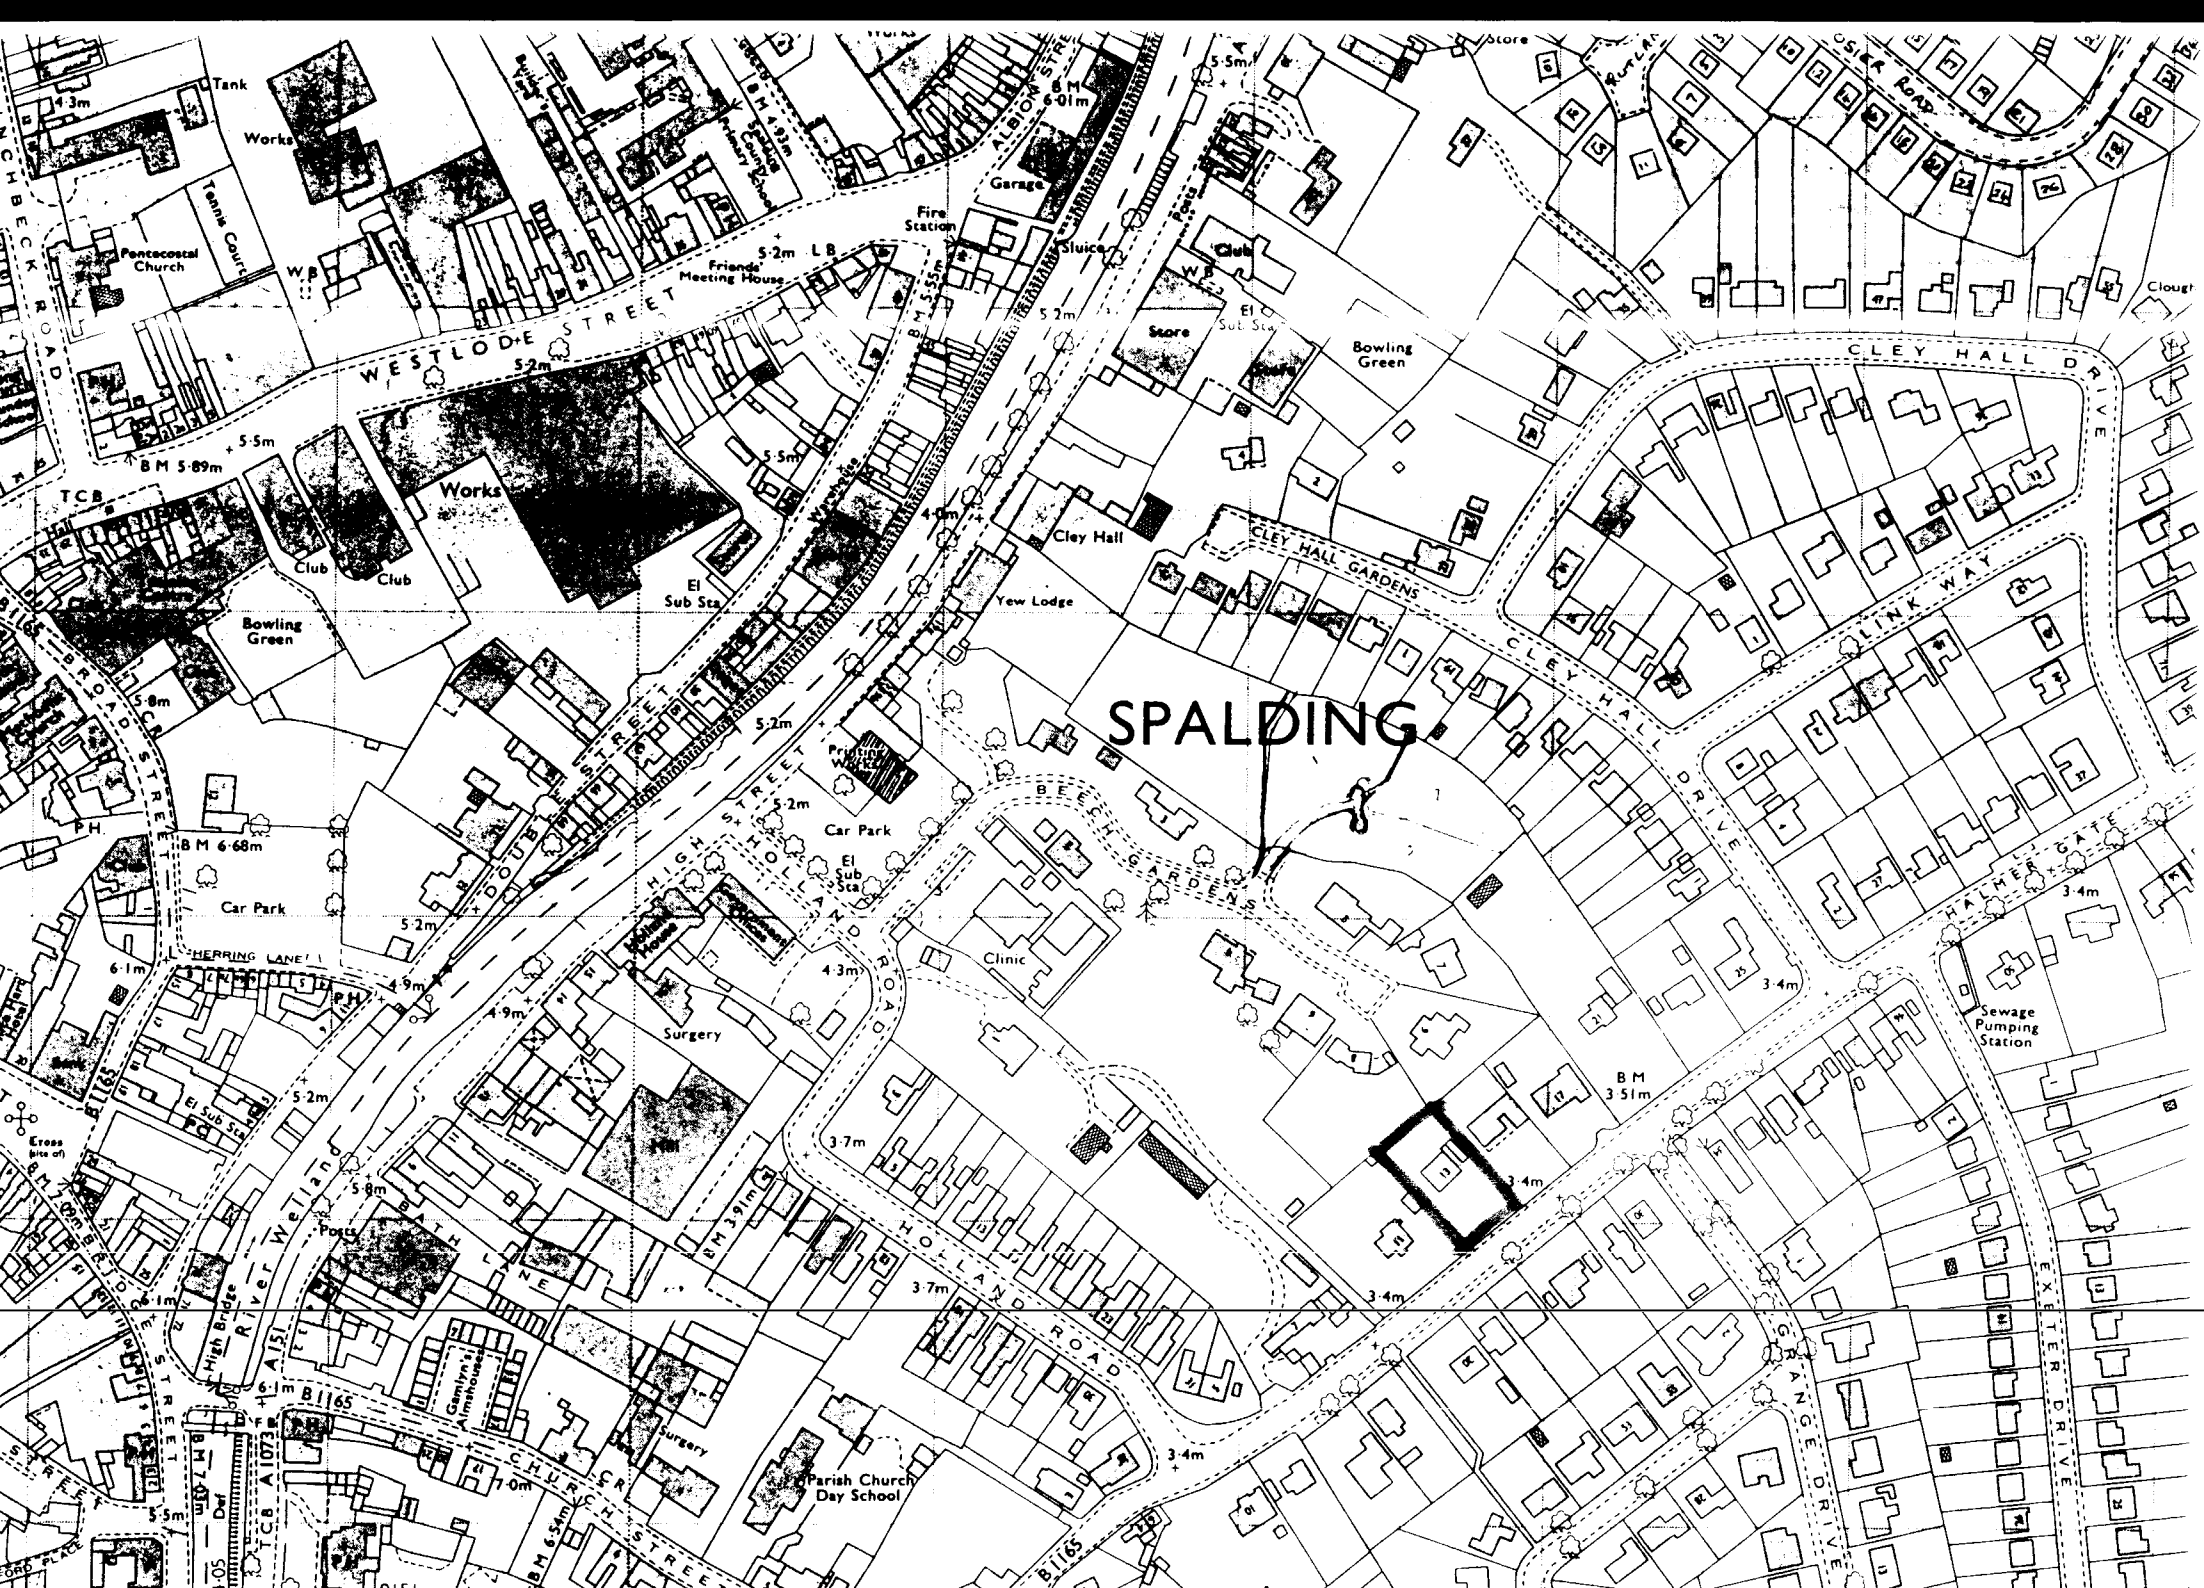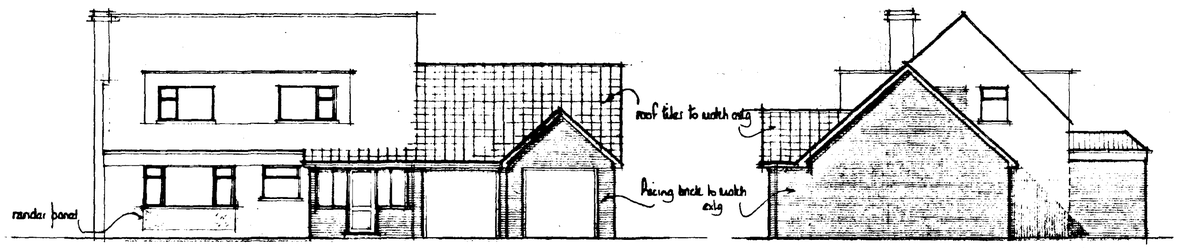


s east


n east

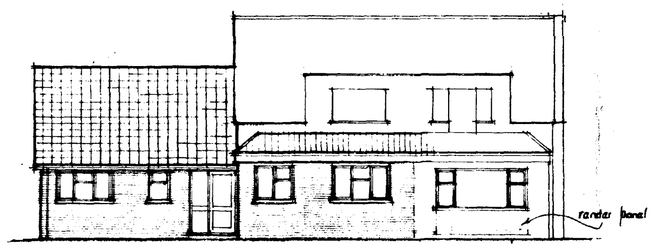


n west

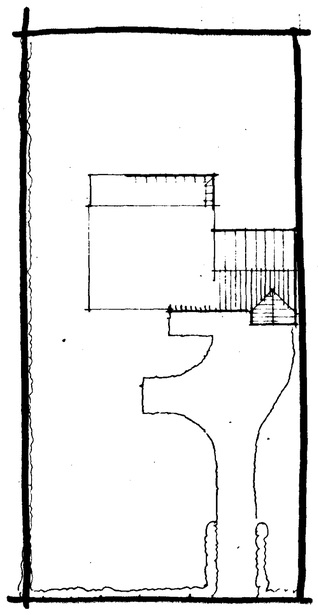

block plan

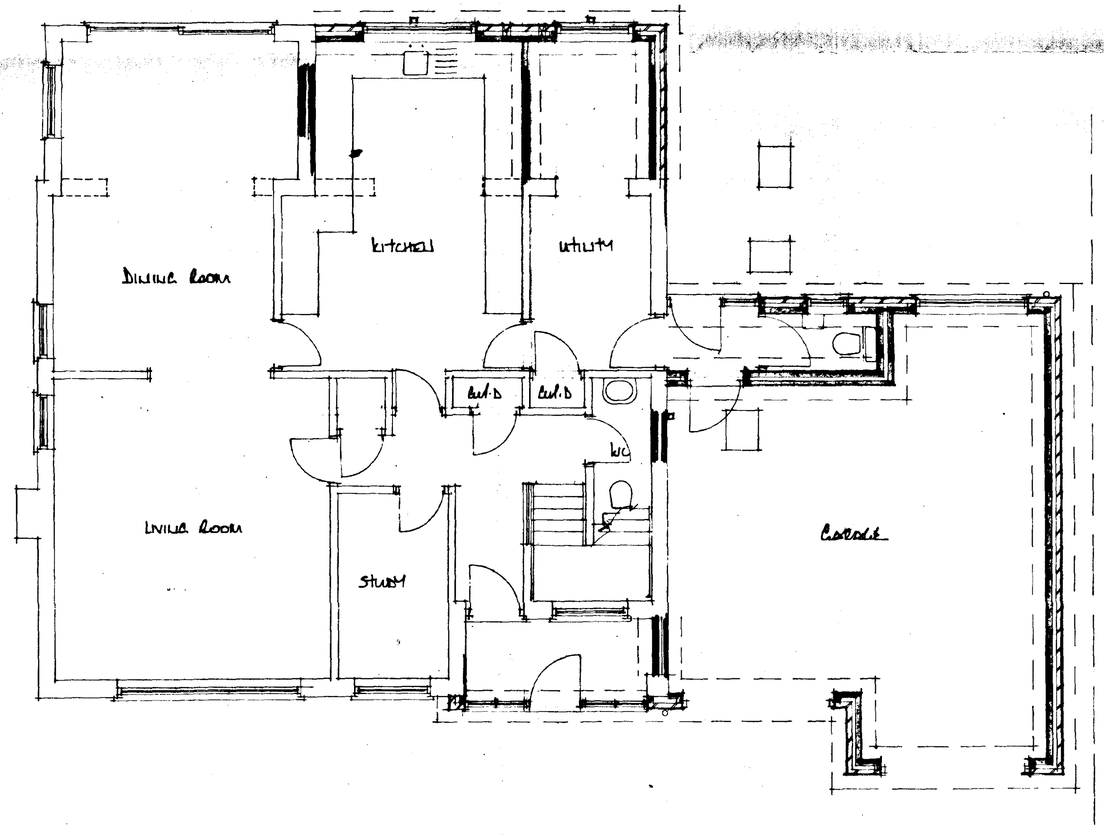

ground floor plan

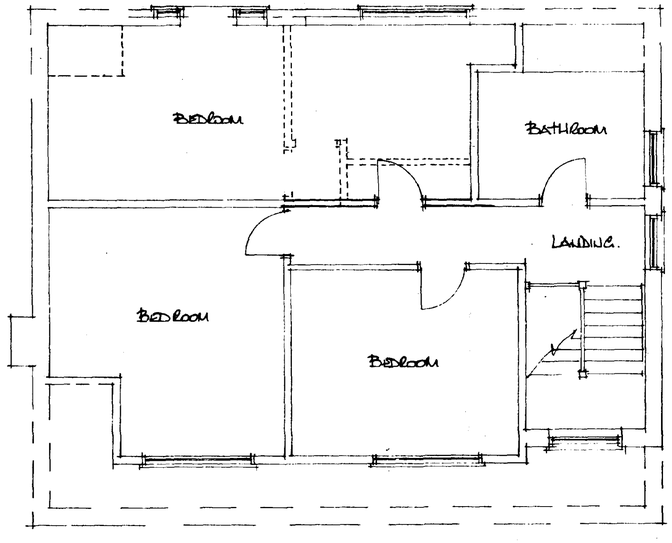

first floor plan

SNDC
Planning & Development
19 FEB 2003
Ref 0186/03

DETERMINED
PLAN

A		
	Date	Revisions

© copyright

East
Midlands
Design
Associates

"Willow Lodge",
Horseshoe Road,
Spalding,
Lincs. PE11 3JA
Tel: Spalding (0775) 767968

Client
MR J & MRS H HAMILL

Job Title
Extensions & Alterations At
13 Holmes Gate
Spalding.
Lincs.

Drawing Title
Plans & Elevations

Scale 1:50 . 1:100 . 1:250

Date FEB 03 | Drawn by

Drg. No 02/40/01 | Rev