


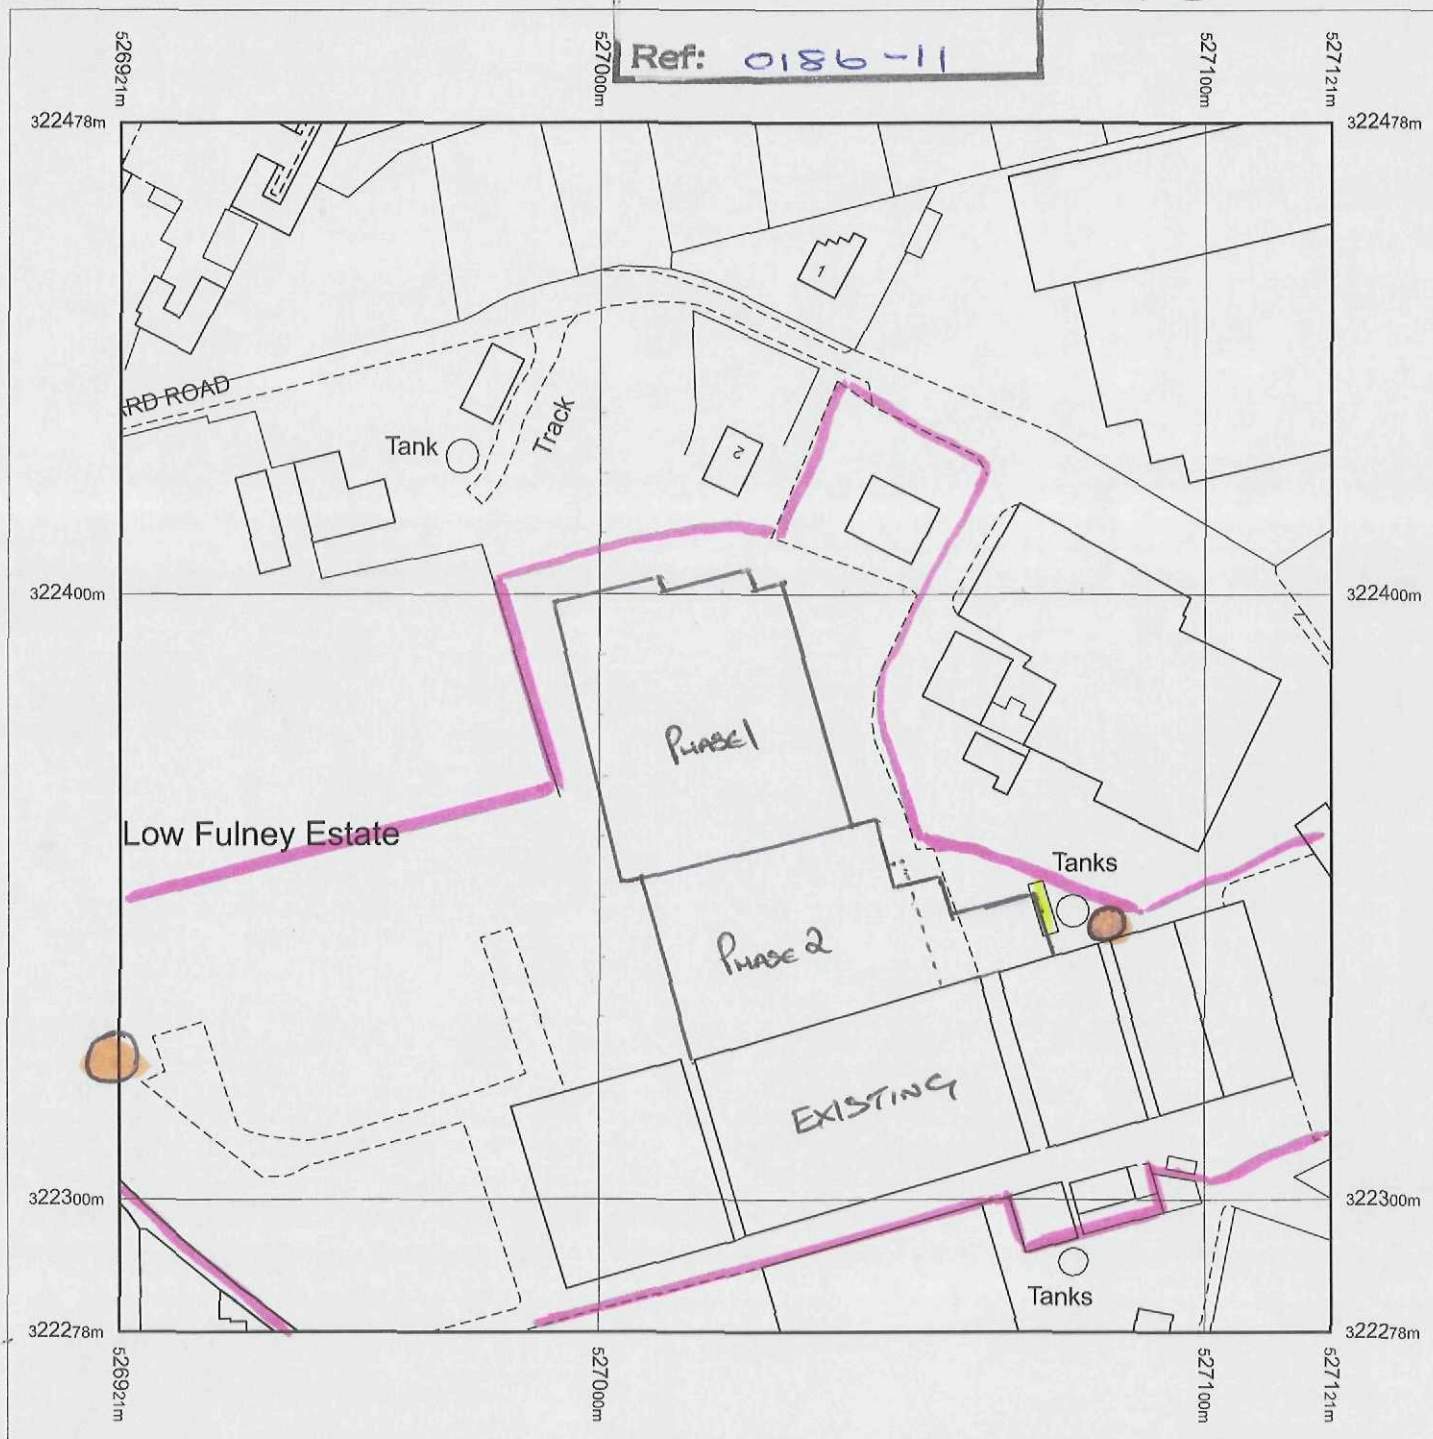

Produced 09.02.2011 from the Ordnance Survey National Geographic Database and incorporating surveyed revision available at this date. © Crown Copyright 2011.


Reproduction in whole or part is prohibited without the prior permission of Ordnance Survey.

Ordnance Survey, the OS Symbol and OS Sitemap are registered trademarks of Ordnance Survey, the national mapping agency of Great Britain.

The representation of a road, track or path is no evidence of a right of way.

The representation of features as lines is no evidence of a property boundary.

Part or all of this OS Sitemap is enlarged from mapping produced at one or more of the following scales: 1:1250, 1:2500, 1:10000.

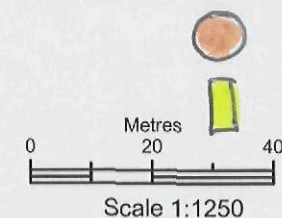

Supplied by: **Bookmark Spalding Ltd**
Serial number: 00113300
Centre coordinates: 527021 322378


Further information can be found on the OS Sitemap Information leaflet or the Ordnance Survey web site:
www.ordnancesurvey.co.uk

ADDITIONAL WATER TANKS

OLD 10,000 GAL. OIL TANK


WYEPLANTS LTD
MALLARD RD
SPALDING
PE11 1XZ

Plan A

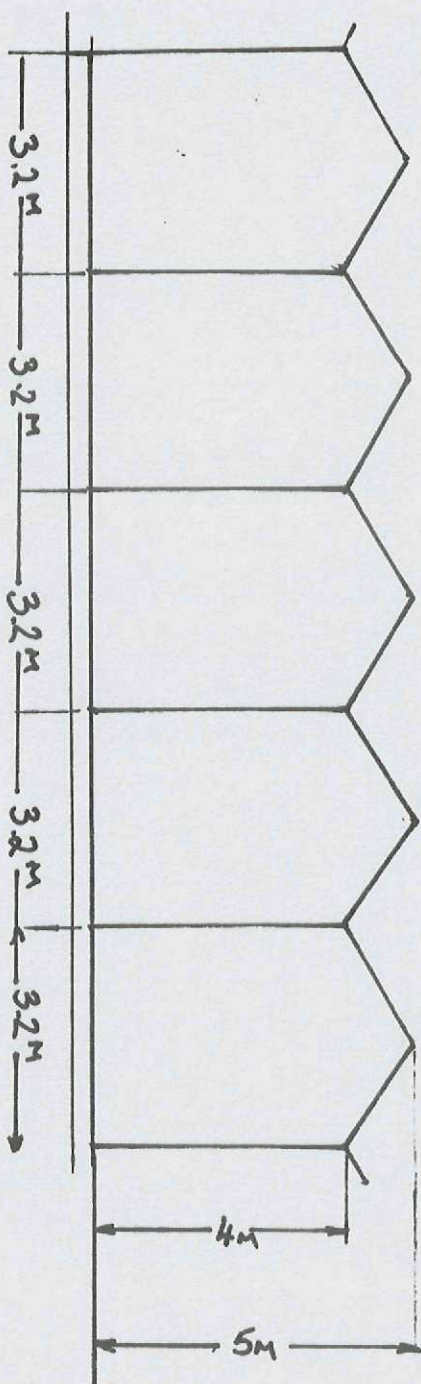


SIDE
ELEVATION

SHDC
Planning & Development
08 MAR 2011
Ref: 0186-11

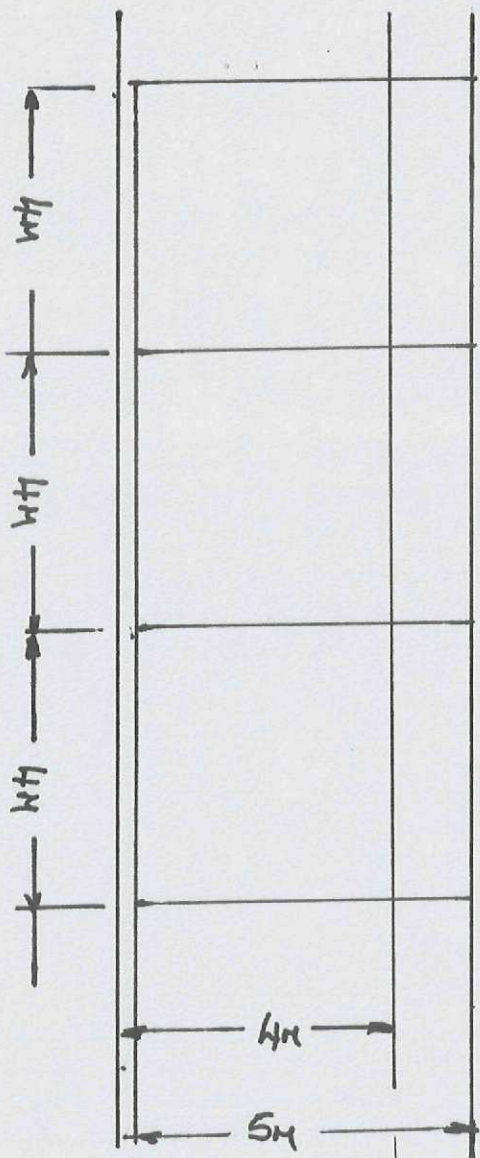

FRONT
ELEVATION

WYERASTS LTD
HAUARD RD
SPADING,
P212 6ND

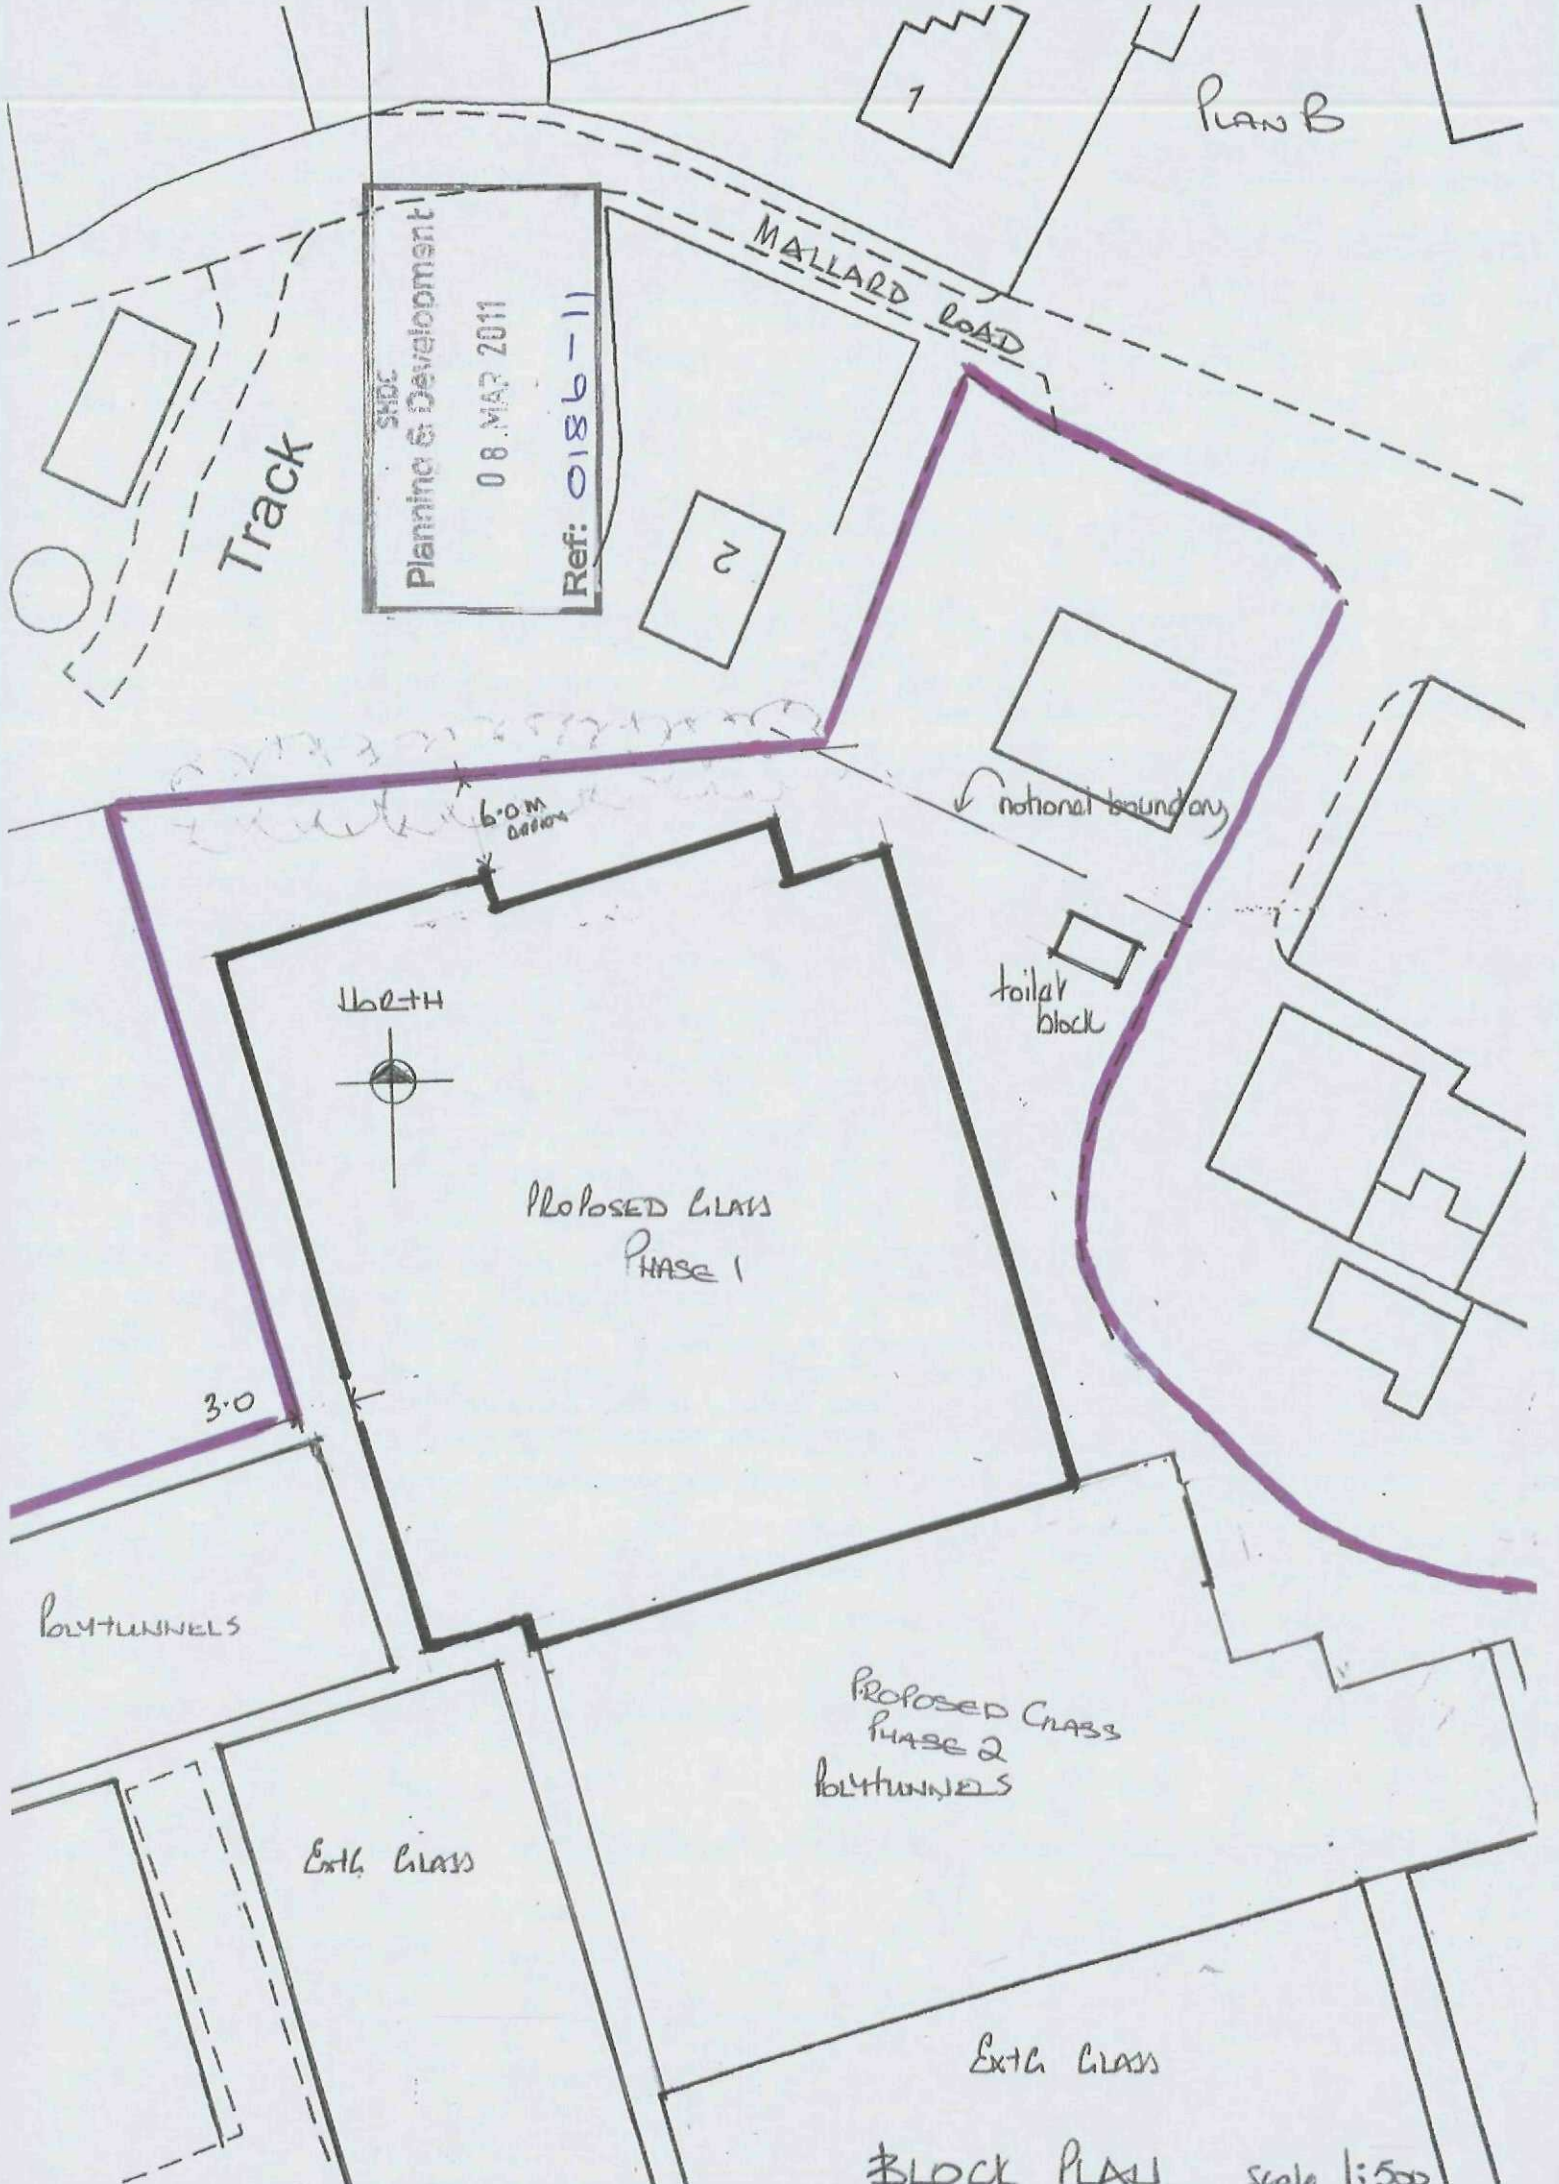

SHDC
Planning & Development
08 MAR 2011
Ref: 0186-11

Track

Plan B

MALLARD ROAD

1

2

notional boundary

toilet block

NORTH

PROPOSED GLASS
PHASE 1

3.0

bottunnels

PROPOSED GLASS
PHASE 2
bottunnels

Ext. Glass


Ext. Glass

BLOCK PLAN

scale 1:500

WYERLANDS LTD
MALLARD RD
STALING
PE12 6ND

PLAND

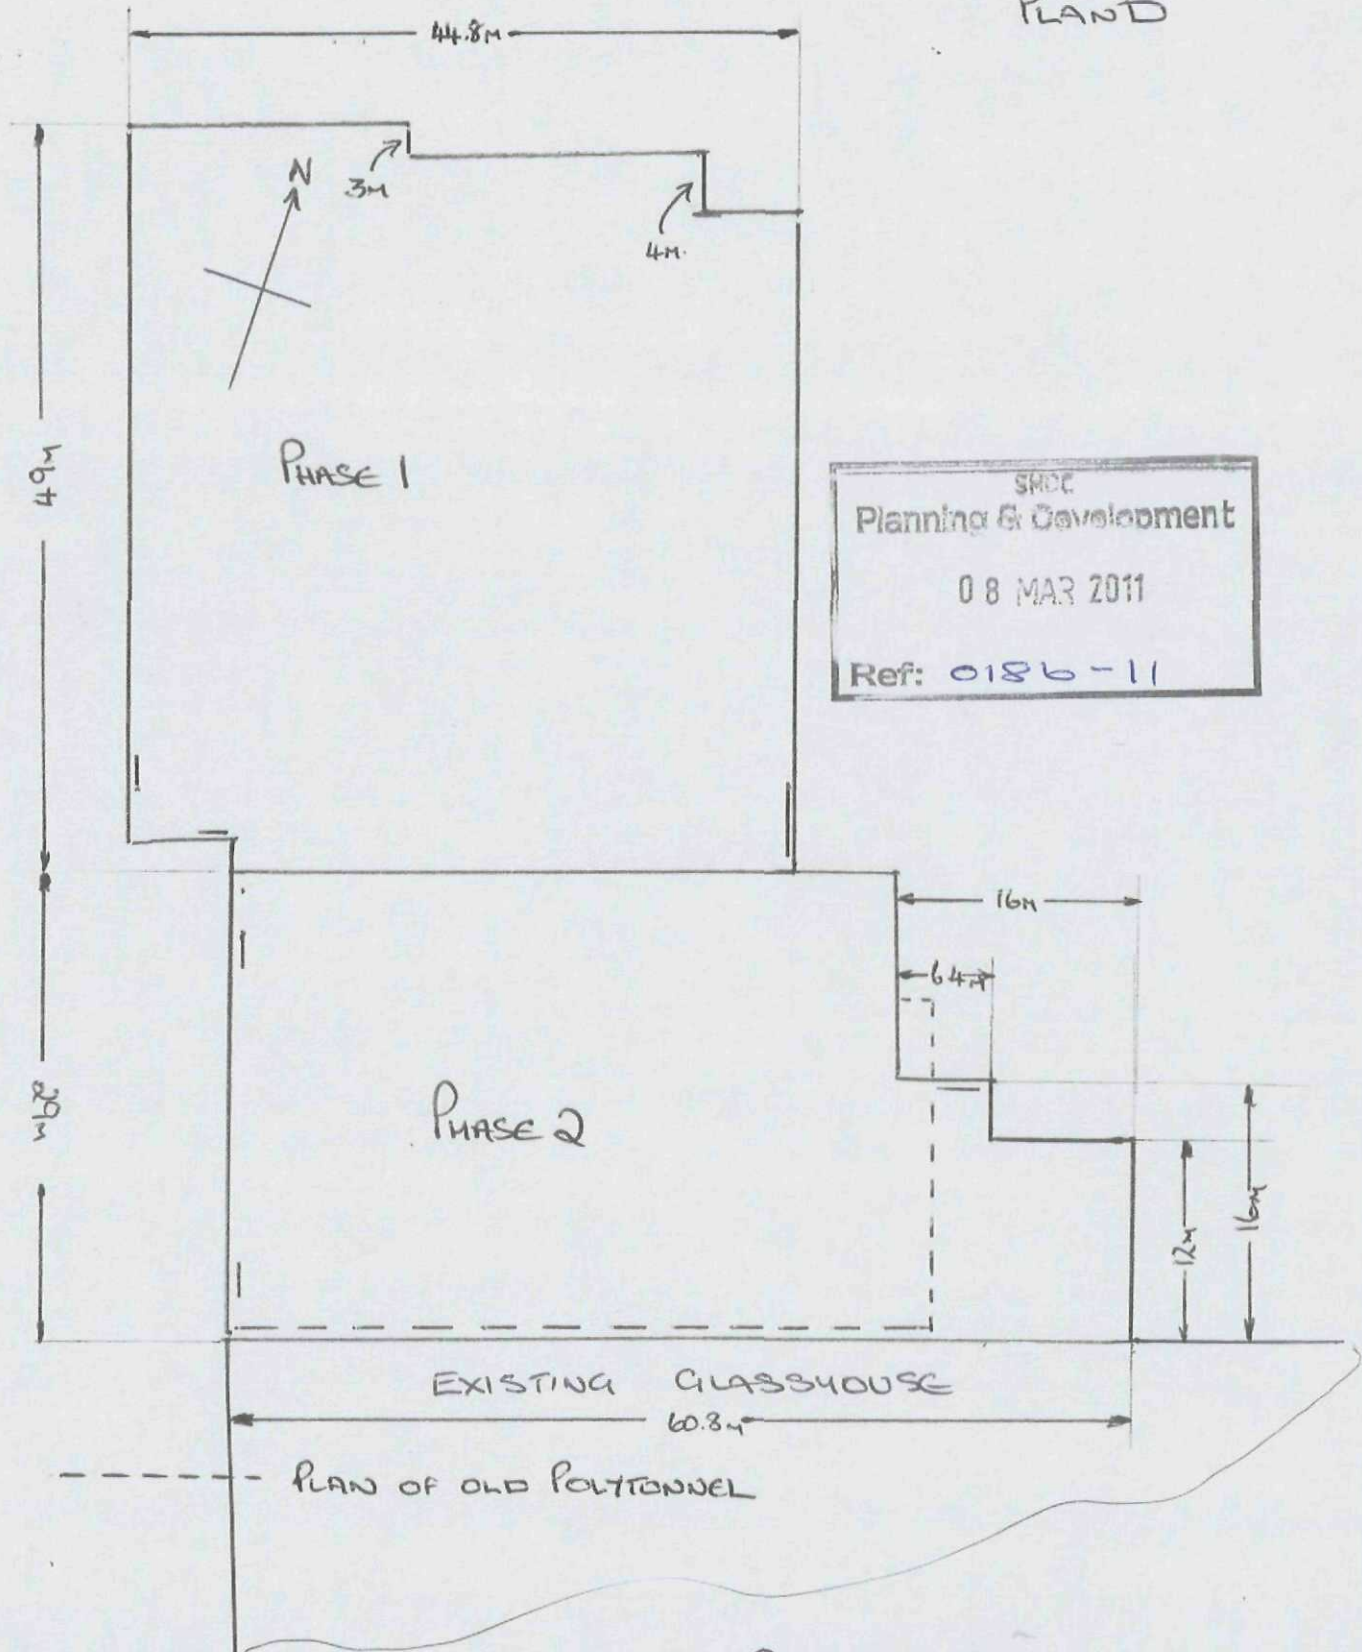

SMD
Planning & Development
08 MAR 2011
Ref: 0186-11

Block Plan 1:500