


Chris Briggs.

John Blacklock

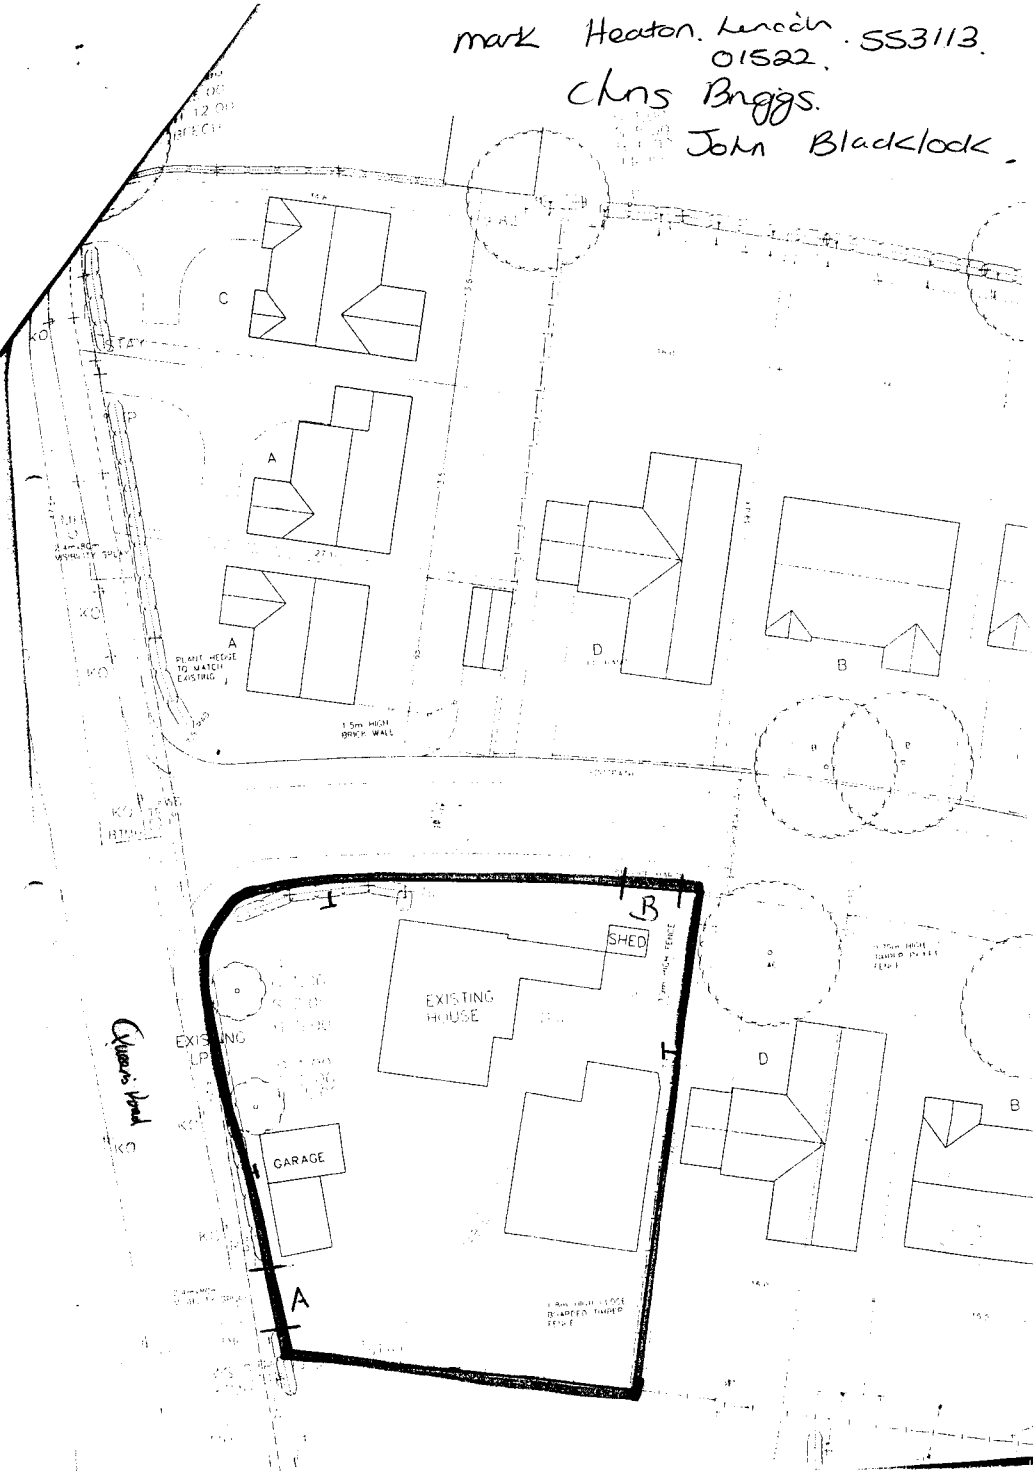

MH

KO

DK

KO

LOW STONE WALL

G 1.00
S 5.00
H 12.00
BEECH

IS TO ORD

KO

STAY

MH

O

47.5m

MH

2.4m x 80m
VISIBILITY SPLAY

KO

KO

G

PLANT HEDGE
TO MATCH
EXISTING

7.5m

KO

TP


SV

BTMH

DO NOT REMOVE FROM
FILE.
COPY OF
PLAN ACCOMPANYING
PERMISSION 14/6/0187/97

G 1.00
S 2.00

EXISTING

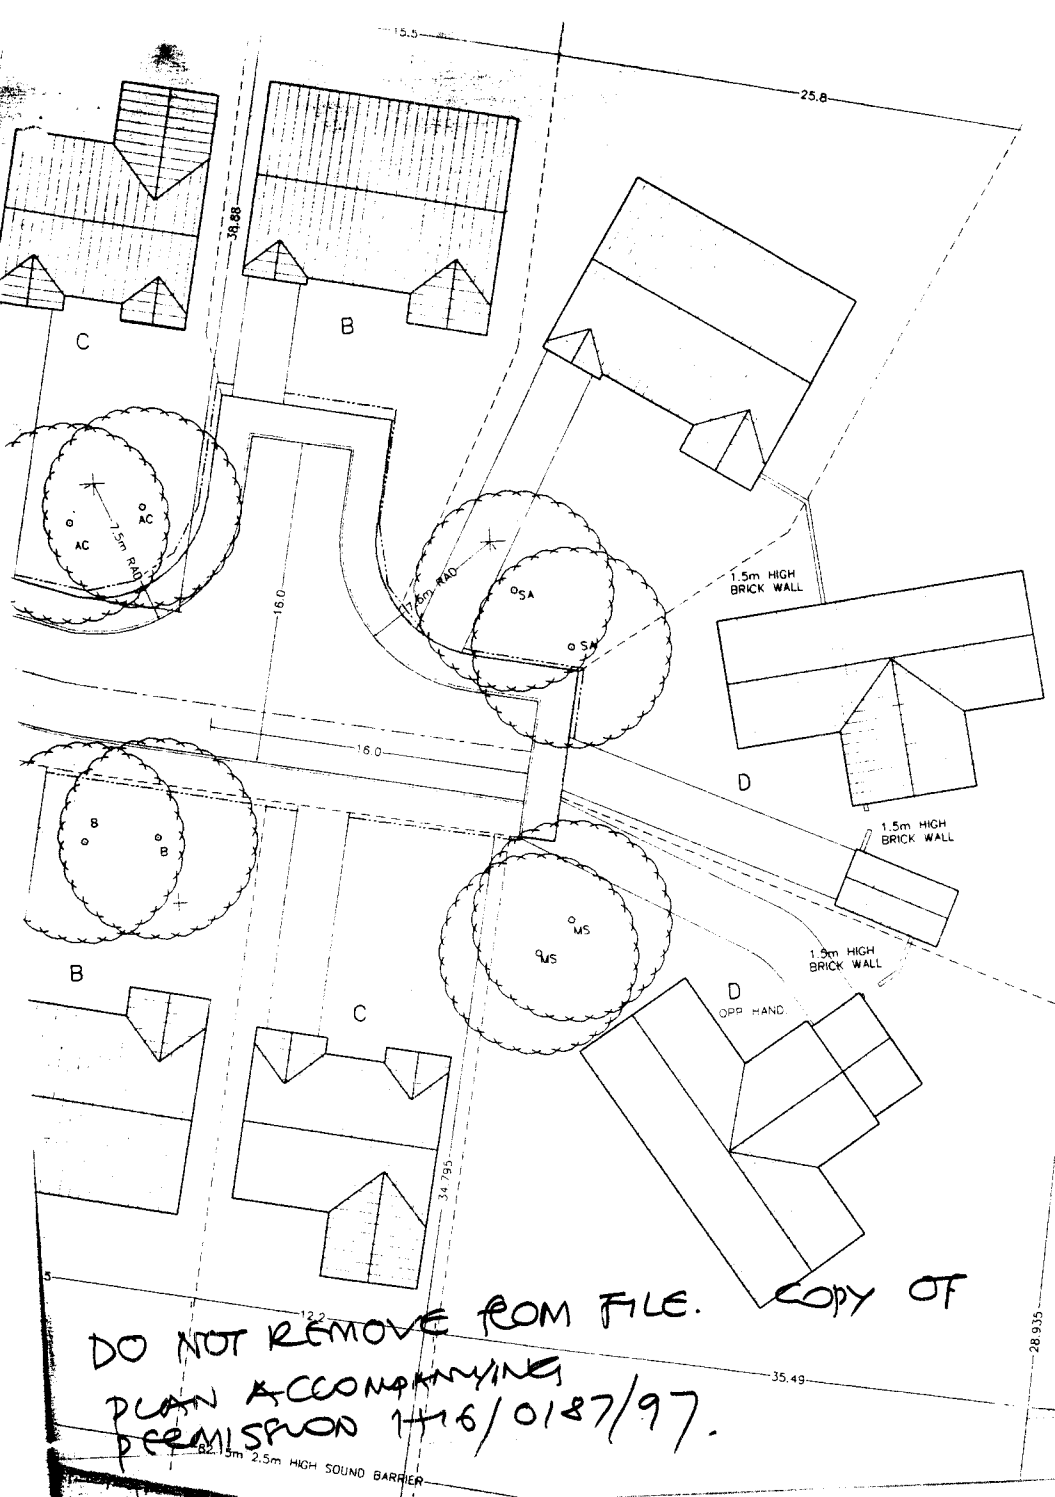

DO NOT REMOVE FROM FILE. COPY OF
PLAN ACCOMPANYING
PERMISSION 1416/0187/97.

1.5m HIGH SOUND BARRIER

