

Existing ditch to be piped under cycleway crossing with single– rail safety barrier to both sides of cycleway

DETERMINED PLAN

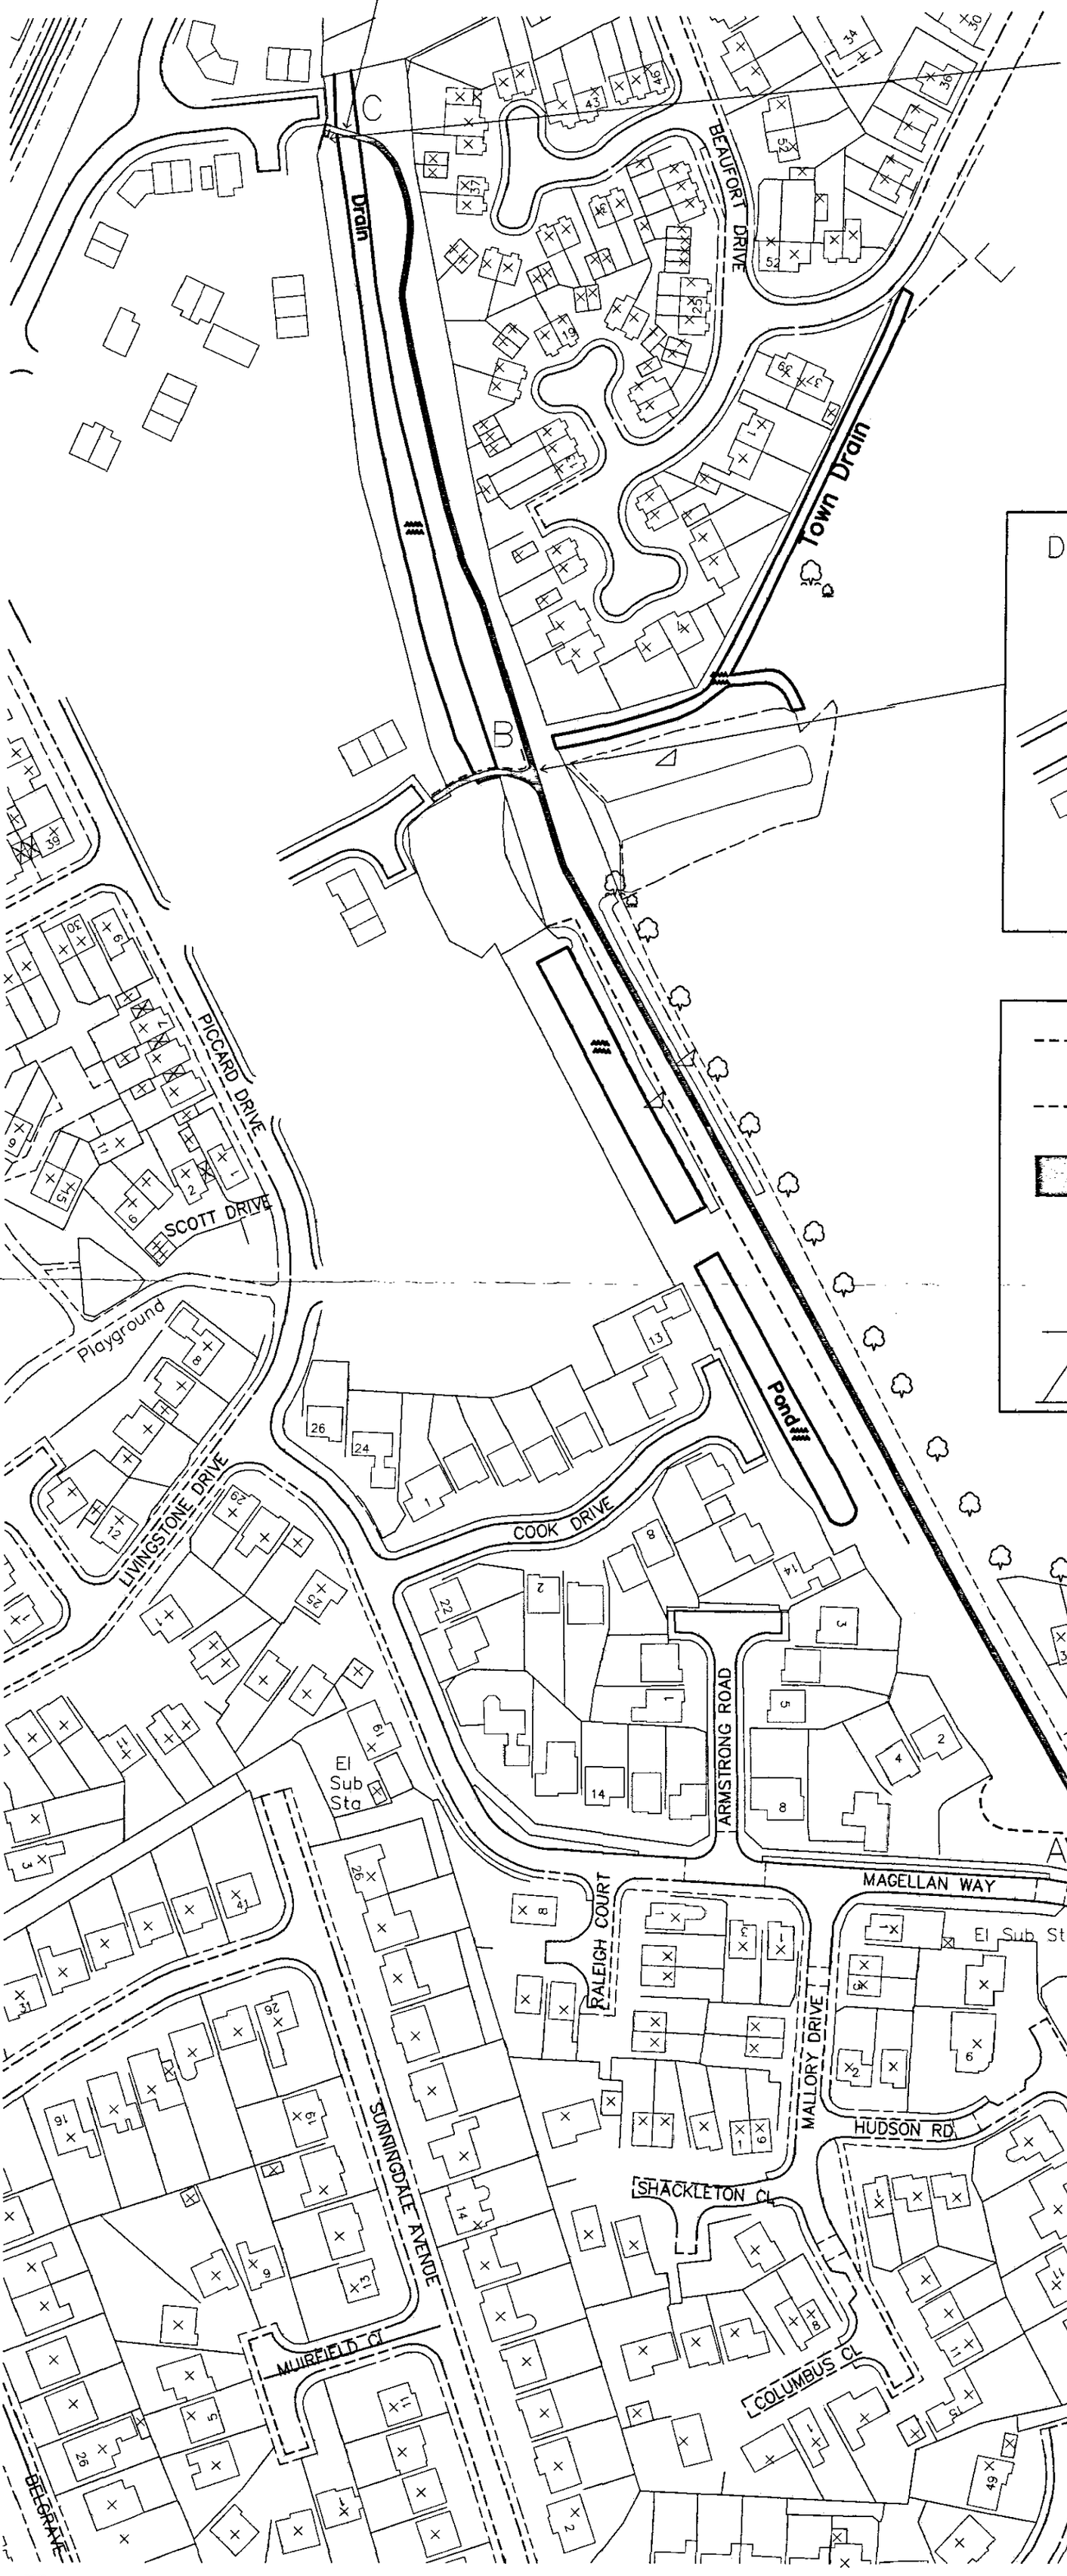


Detail at point C

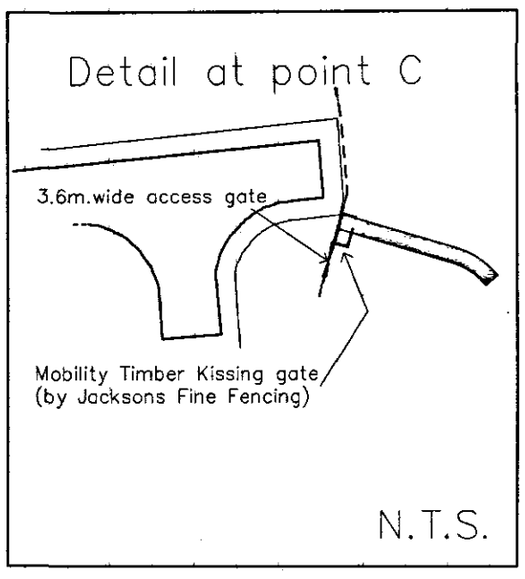

N.T.S.

Detail at point B

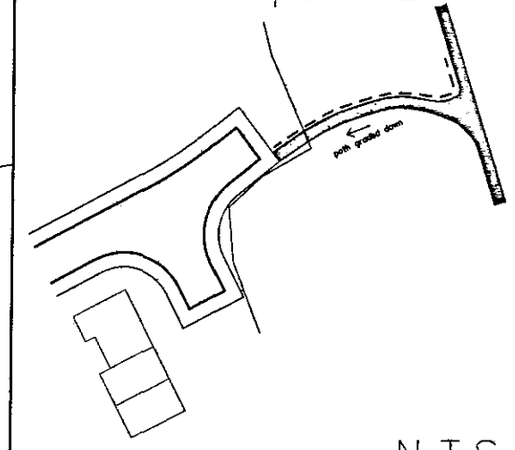

N.T.S.

SHDC
Planning & Development
12 FEB 2008
Ref: 0188/08

SHDC
Planning & Development
12 FEB 2008
Ref: 0188/08

---------- post and 4 rail fence

---------- safety barrier (single–rail)


1.44m. wide cycleway surfaced with clean millwaste on geo–textile with timber boards and pegs to edge of path

ex. tarmac pathway

N.T.S.

Detail at point A

A1–B1 and C1–D1 to be cycleway edged with old metal rail lines found on site, thereafter to be timber board and peg edging.

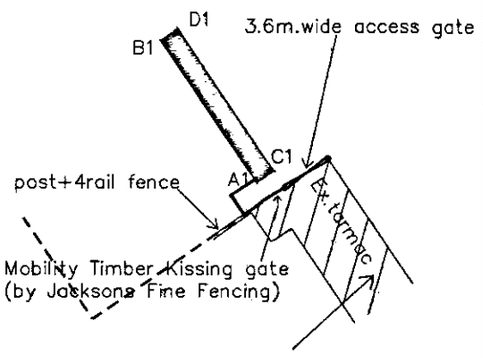

Ex.tarmac path to end at this point but be widened out at access gate

N.T.S.

Proposed cycleway on development at Spalding

Main plan = 1:1250 scale

February 2008