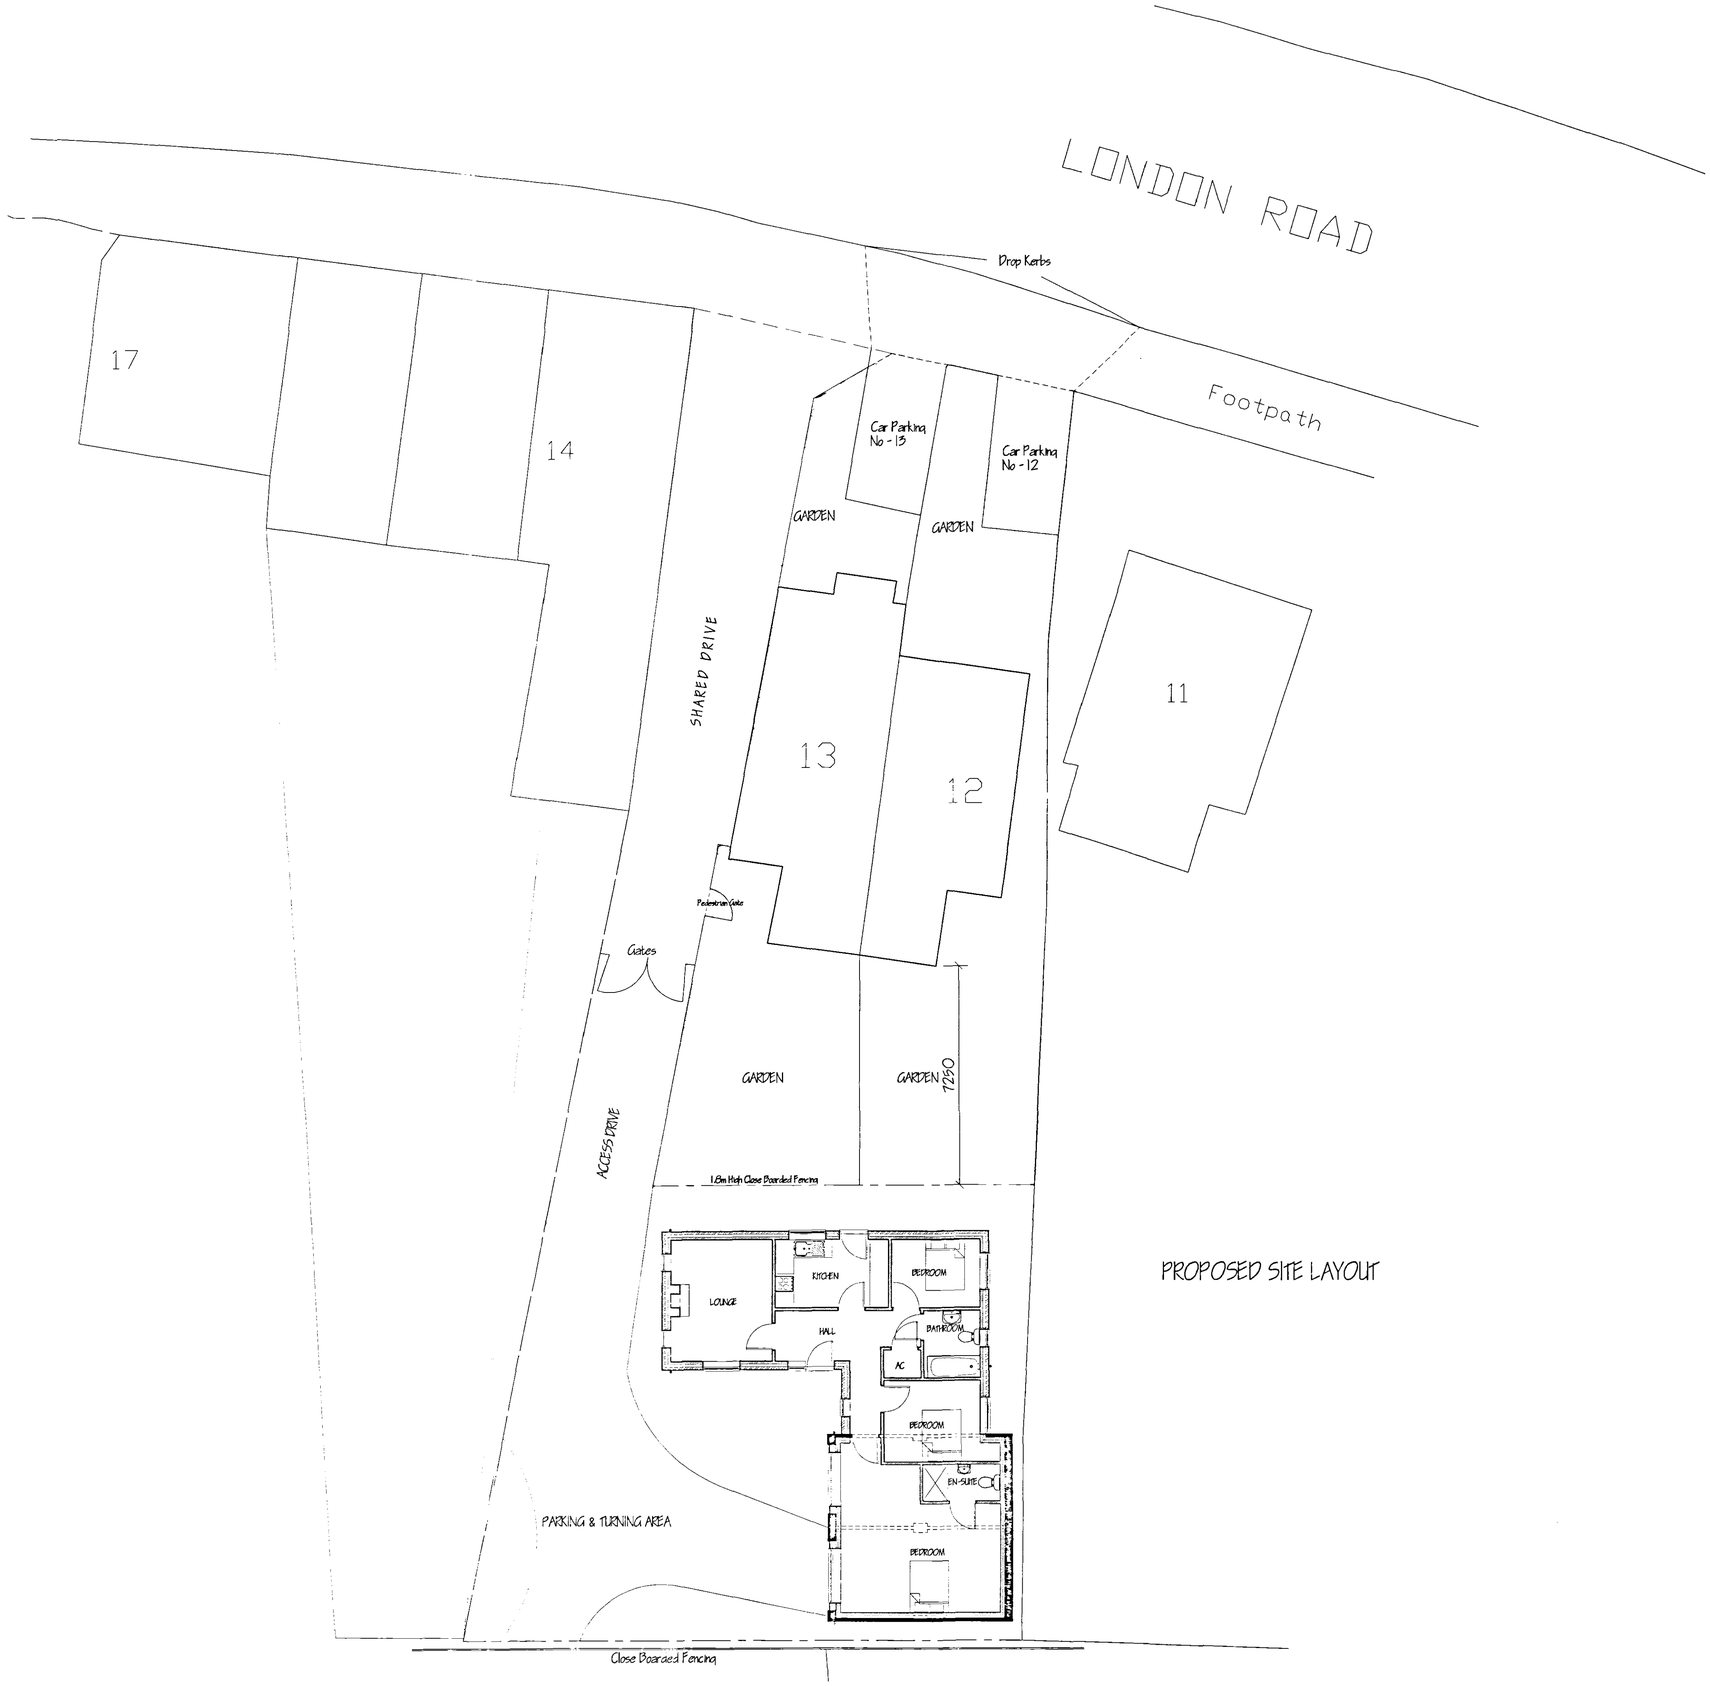

PROPOSED SITE LAYOUT

14 FEB 2005

0189/05

DETERMINED PLAN

A	CHANGE TO 3 BEDROOM	JAN '05
ref.	revision	date

G. R. MERCHANT
I.ENG AMICE FIWO

ARCHITECTURAL, STRUCTURAL AND LAND DRAINAGE CONSULTANTS

Unit 4, Wrights Mews
12A Park Road, Holbeach,
Spalding, Lincs. PE12 7EZ
Tel: 01406 420800
Fax 01406 425744
E-Mail: G. R. Merchant @ Merchant. FS. Co. UK

Project
RE-DEVELOPMENT SCHEME.
Rear of 12 & 13 LONDON ROAD.
SPALDING.
LINC'S.

Client
MR. & MRS. E. FRAGALE.

Drawing
PROPOSED SITE LAYOUT

Job Ref.	Drawing No.
1092-04	02A
Date	**Drawn**
JAN '05	GRM

Scales
1/100

DO NOT SCALE FROM THIS DRAWING
This drawing is copyright and may not be altered, traced, photocopied or used for any other purposes other than that for which it is issued. The General Contractor is to check all dimensions on site and report any discrepancies to the Architect. All details shown on this drawing relating to foundations are based upon typical site conditions related to the area. No responsibility can be accepted for abnormal conditions which may be discovered during construction unless reported to the Architect so that design amendments may be considered. Site soil surveys are recommended in respect of foundations to establish specific site conditions before foundation work is undertaken. This drawing is limited in the amount of information contained and does not purport to contain a full specification of the works. It is solely for the purpose of obtaining Planning / Building Regulations approval. This drawing in all not be used as a contract document alone. The erection and inspection supervised of inspected on a to by G.R Merchant or any representative thereof. It is the client / main appointed agents respons. ility to correct workmanship, subsidence of materials, alterations to specification, variations to correct etc.
All materials to be new unless otherwise stated and all components and materials etc. to be used fixed and installed etc. in strict accordance with manufacturers instructions and current code of practice. Materials shall conform to appropriate British standard specification or British equivalent or European code equivalent. The Employer / Client shall ensure that the work will be carried out in accordance with and all measures necessary to achieve compliance with the Health and Safety Executive legislation for Building sites and work places. The Employer / Client is advised that the Construction (Design and Management Regulations) may apply to this project and that he may need to comply with the Construction Design and Management Regulations. Where Building Control Supervision will be required. The works shall comply with all of the requirements of the current Building Regulations. Work that may not specifically shown but may be reasonably inferred as necessary to carry out the works shall be deemed to be inc