

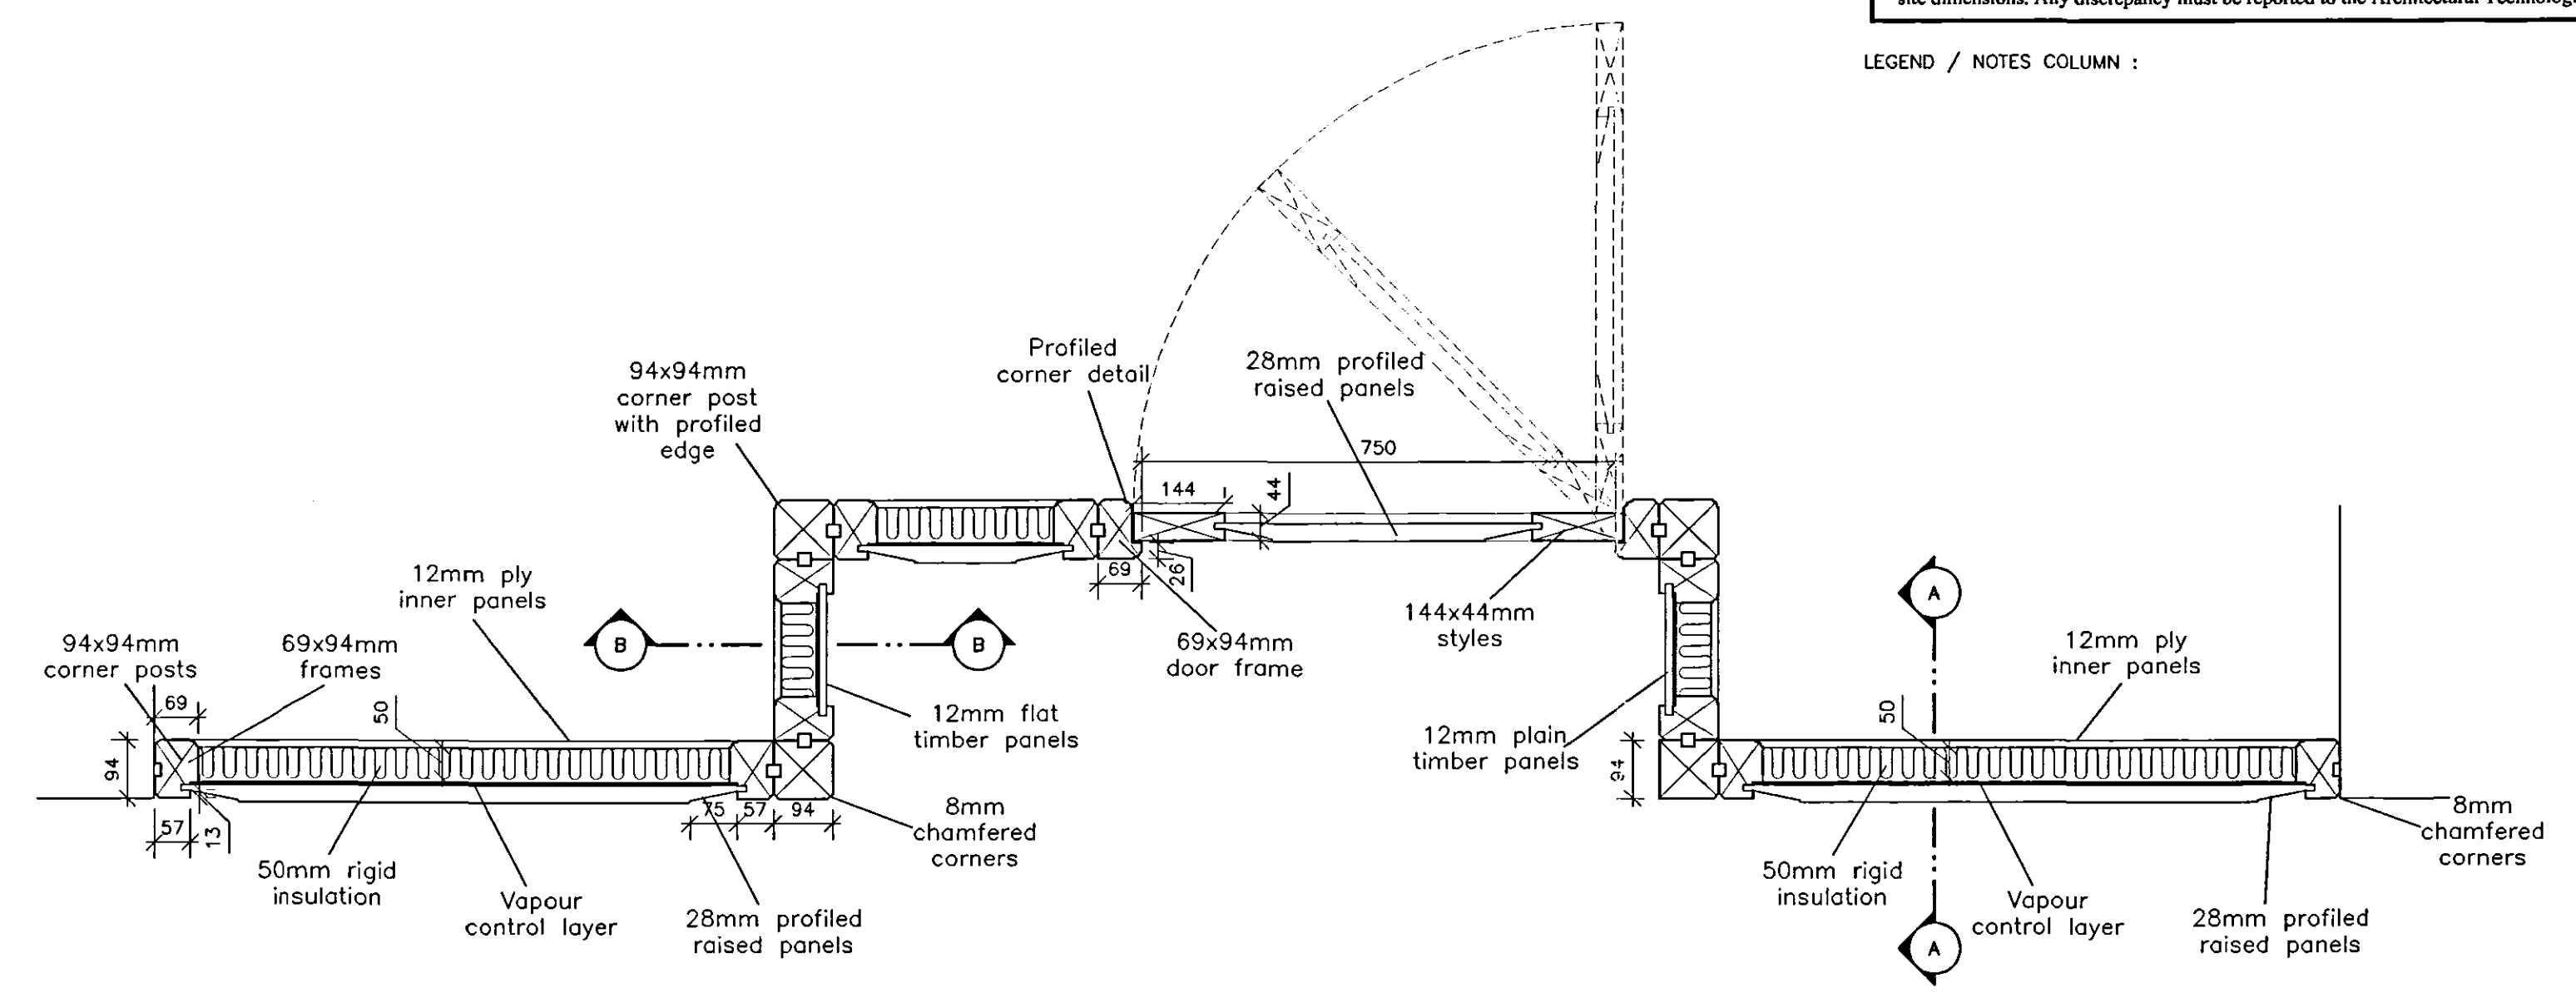


© Design Copyright reserved. Written consent must be obtained before copying or reproducing this drawing. Do not scale this drawing, use figured dimensions only. Contractors are responsible for taking and checking site dimensions. Any discrepancy must be reported to the Architectural Technologist immediately.


LEGEND / NOTES COLUMN :

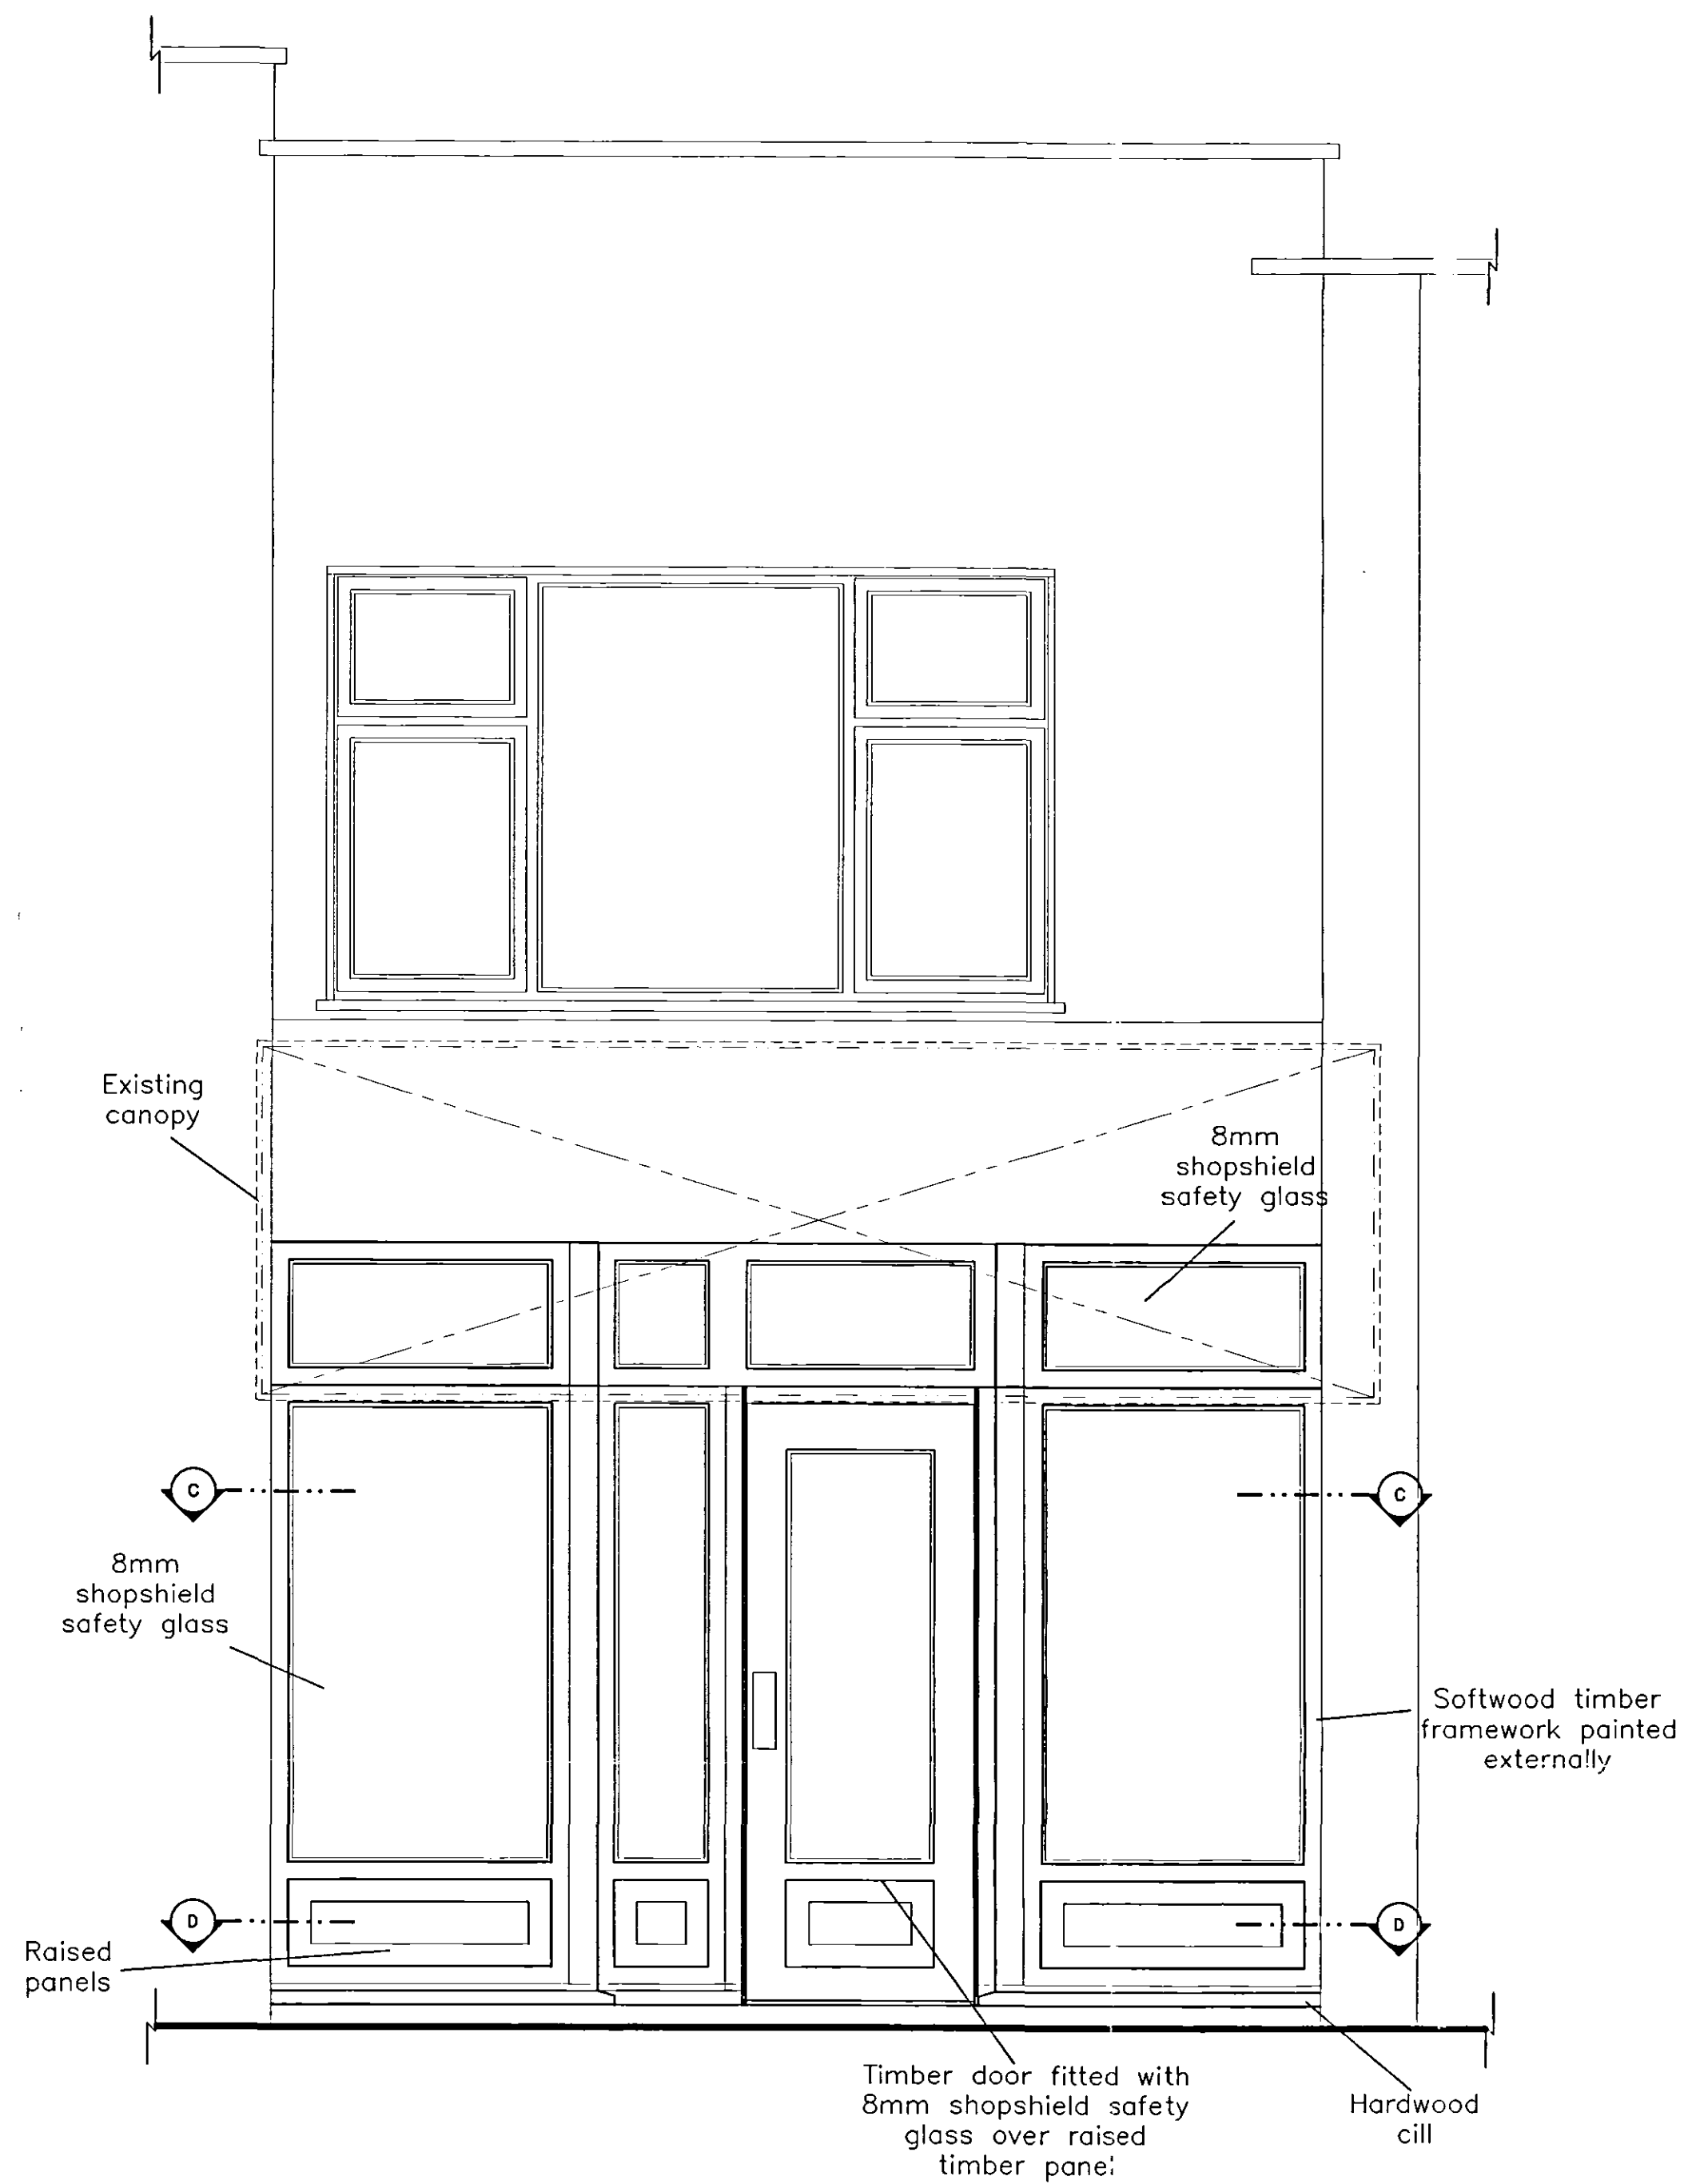


Section C/C

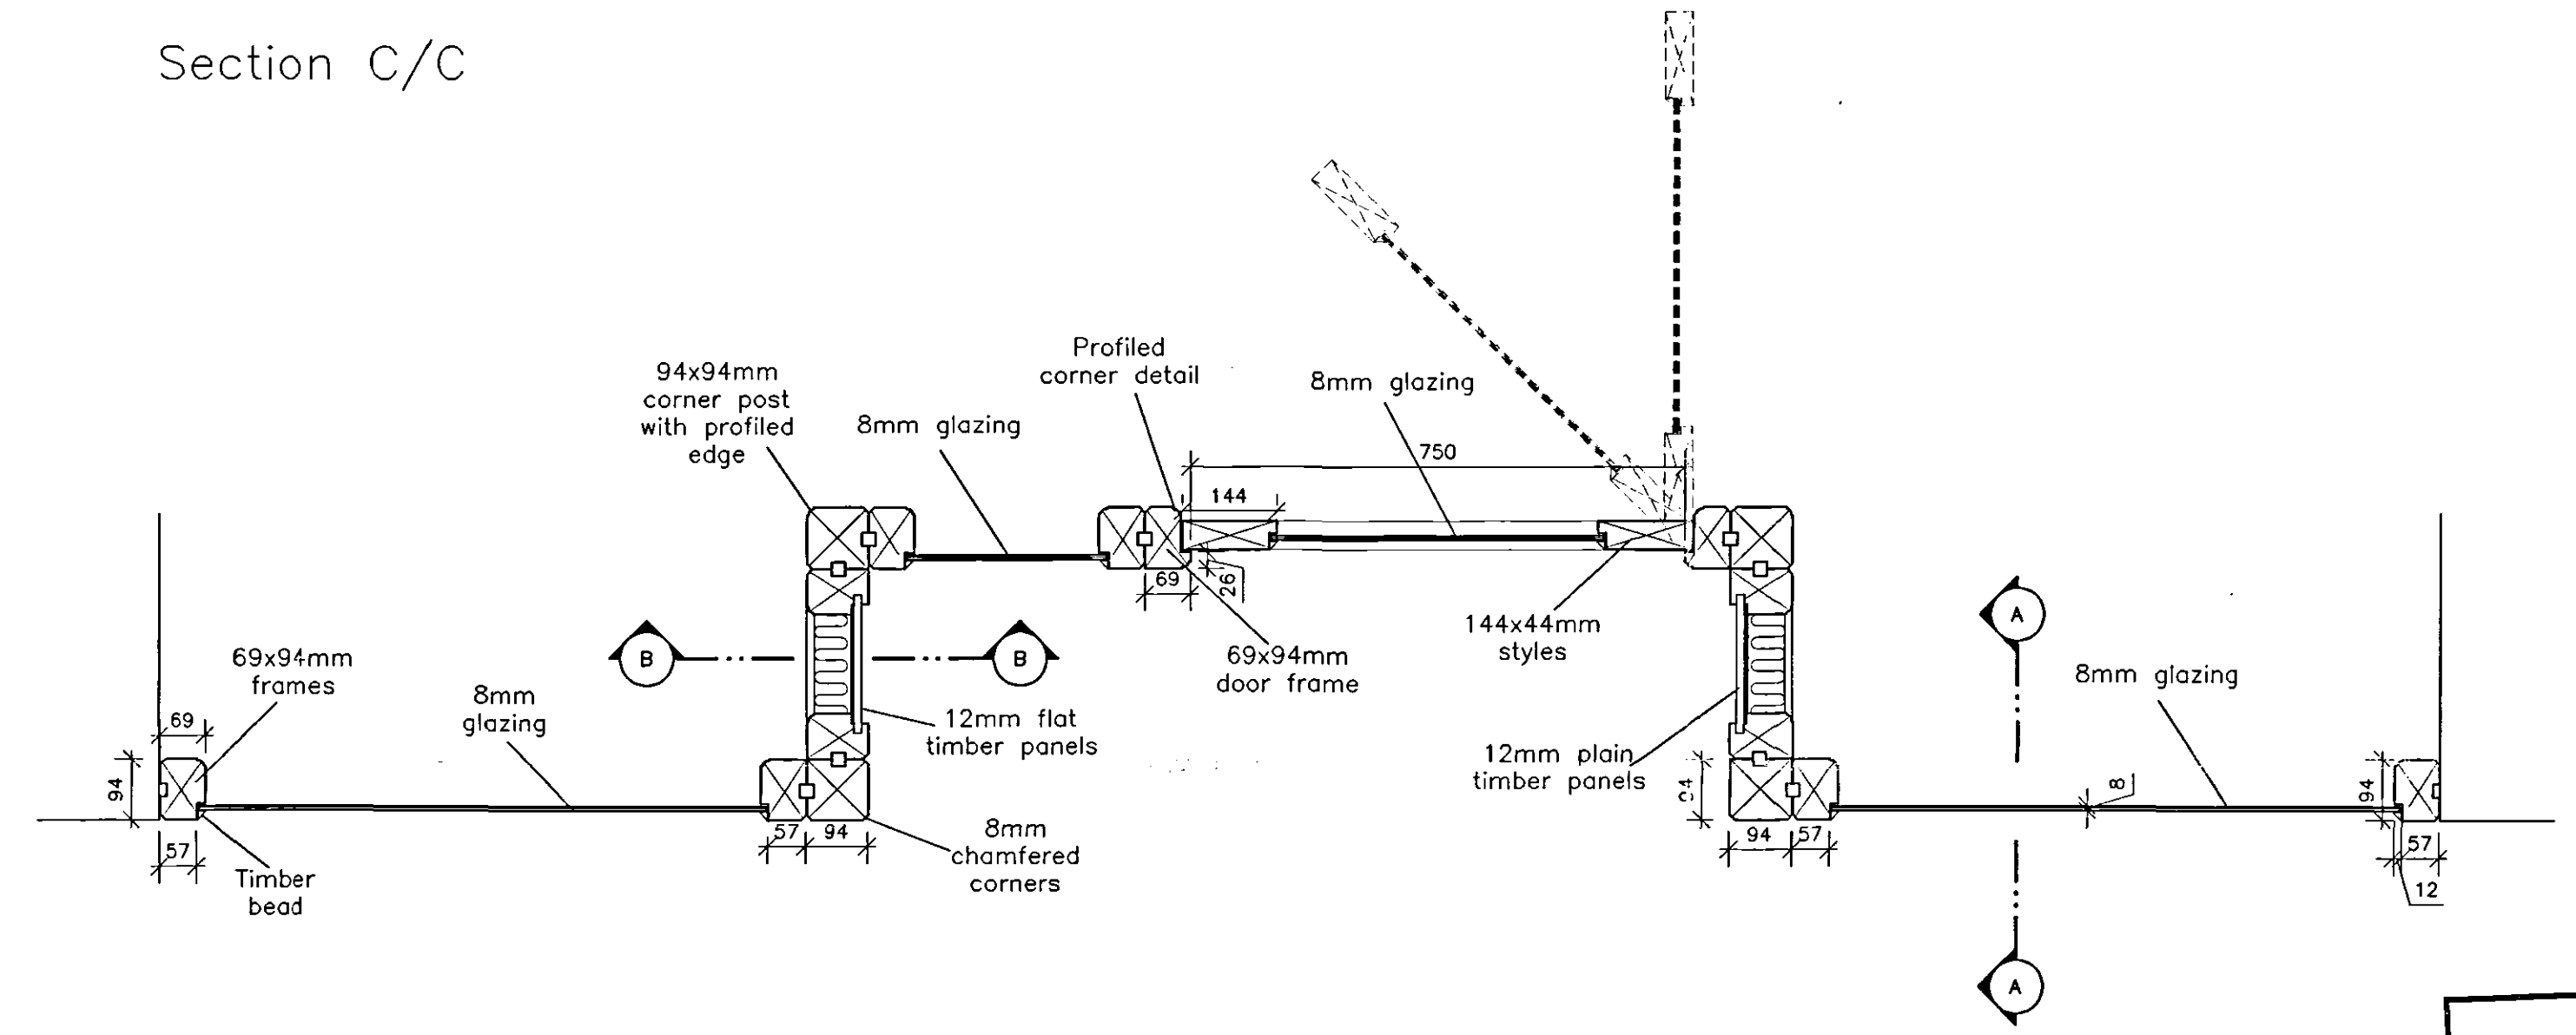

Section D/D

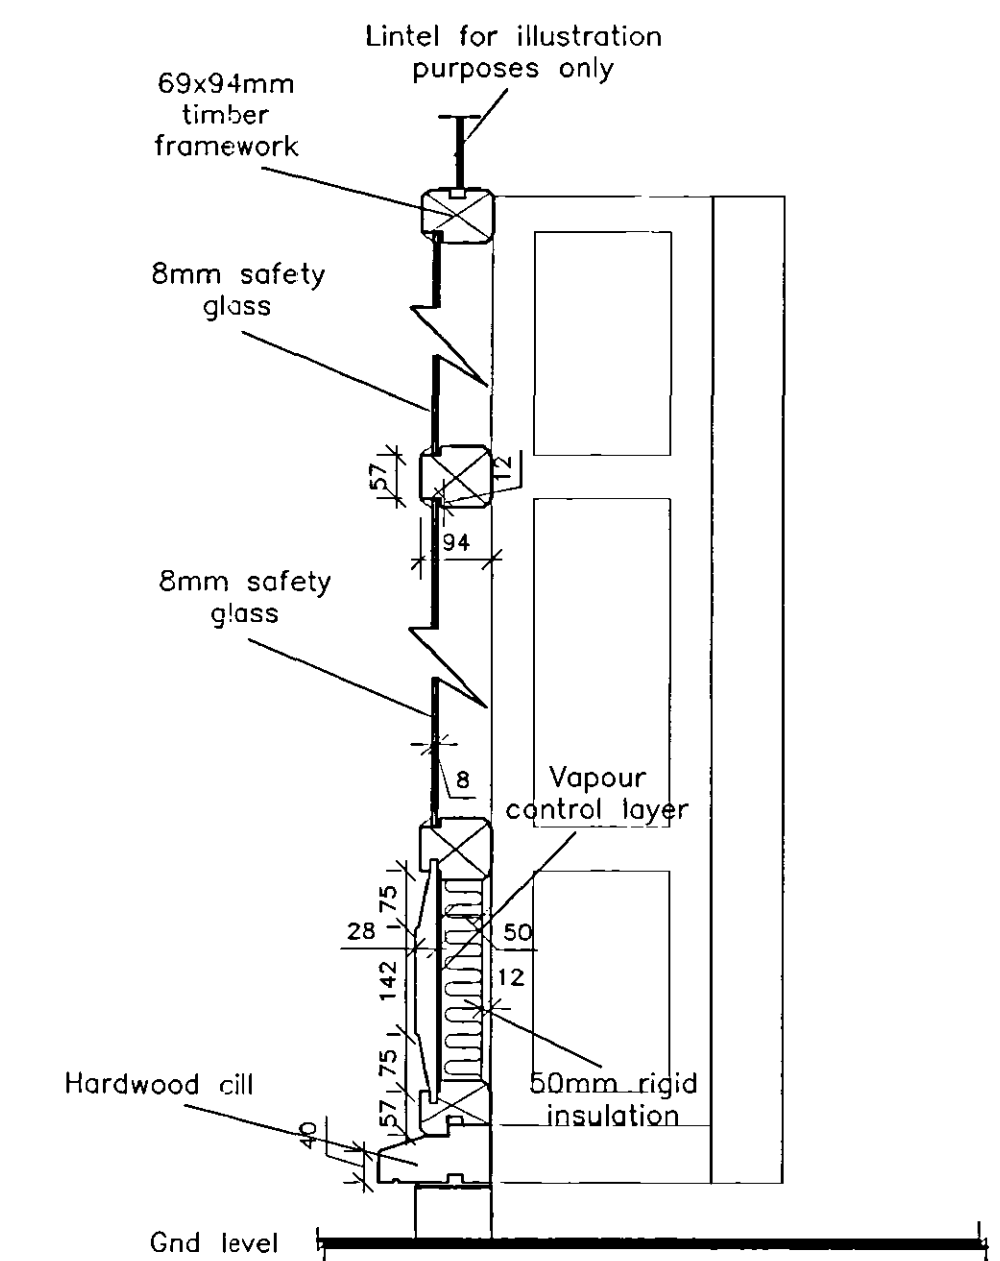

Section A/A

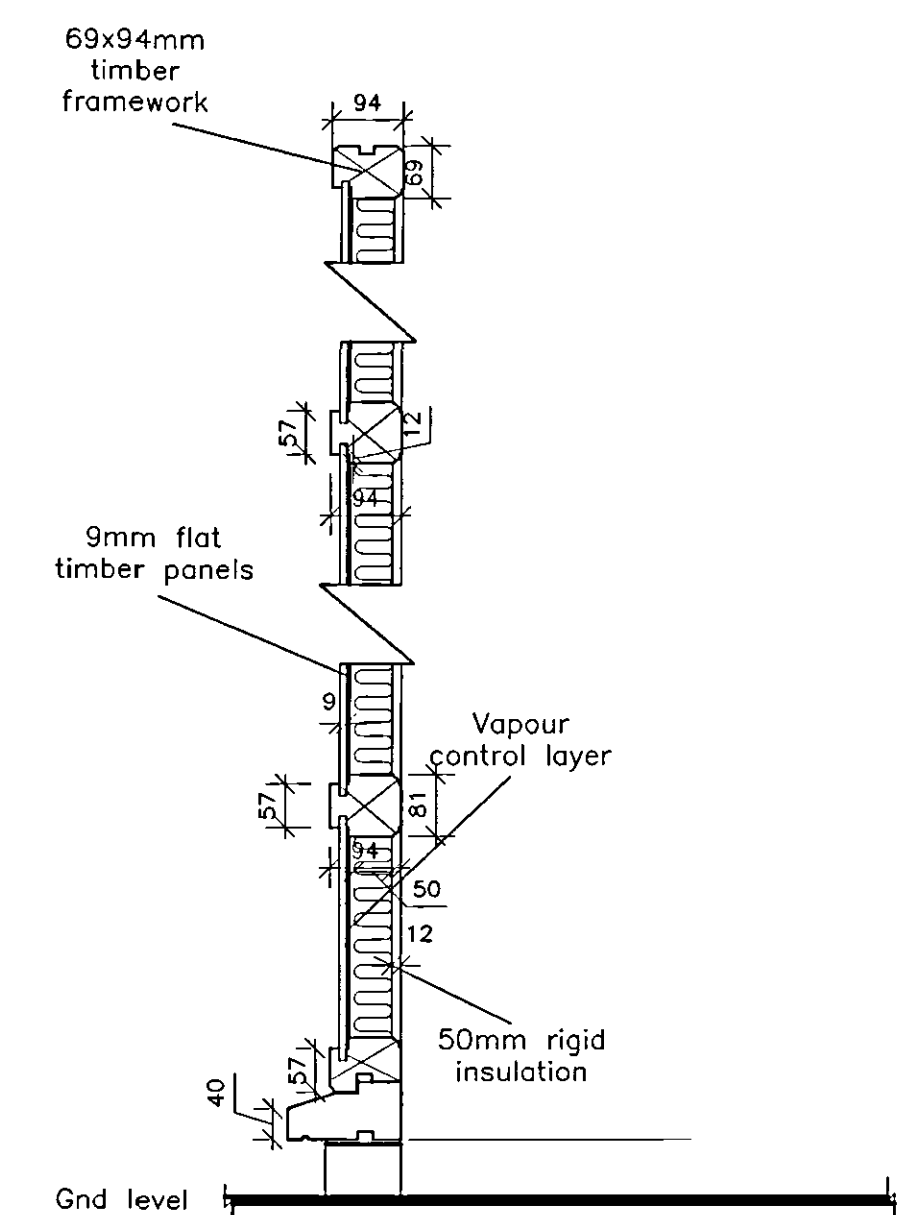

Section B/B

SHDC
PLANNING & DEVELOPMENT
- 9 FEB 2006
Ref. 0191/06

DETERMINED
PLAN



NEIL DOWLMAN
Architecture

Neil Dowlman Architecture Ltd
14 Main Ridge West
Boston, Lincs PE21 6QQ
Tel: 01205 357272 Fax: 01205 351115
Email: boston@neildowlman-architecture.co.uk

www.neildowlman-architecture.co.uk

Members of The Royal Institute of British Architects

Members of Chartered Institute of Architectural Technologists

Corporate Building Engineer

Chartered Architects * Architectural Technologists
Designers * Building Engineers * Project Managers
Planning Supervisors * Party Wall Surveyors * Access Consultants

Client	Mr Tester	Scale	1:10/1:20
Project	Replacement Shop Front 4 Sheep Market Spalding Lincs	Date	Feb '06
		Drawn by:	SDR
		Drawing No.	B1647-02
Title	Sectional Details	Revision	