


PROPOSED ELEVATIONS

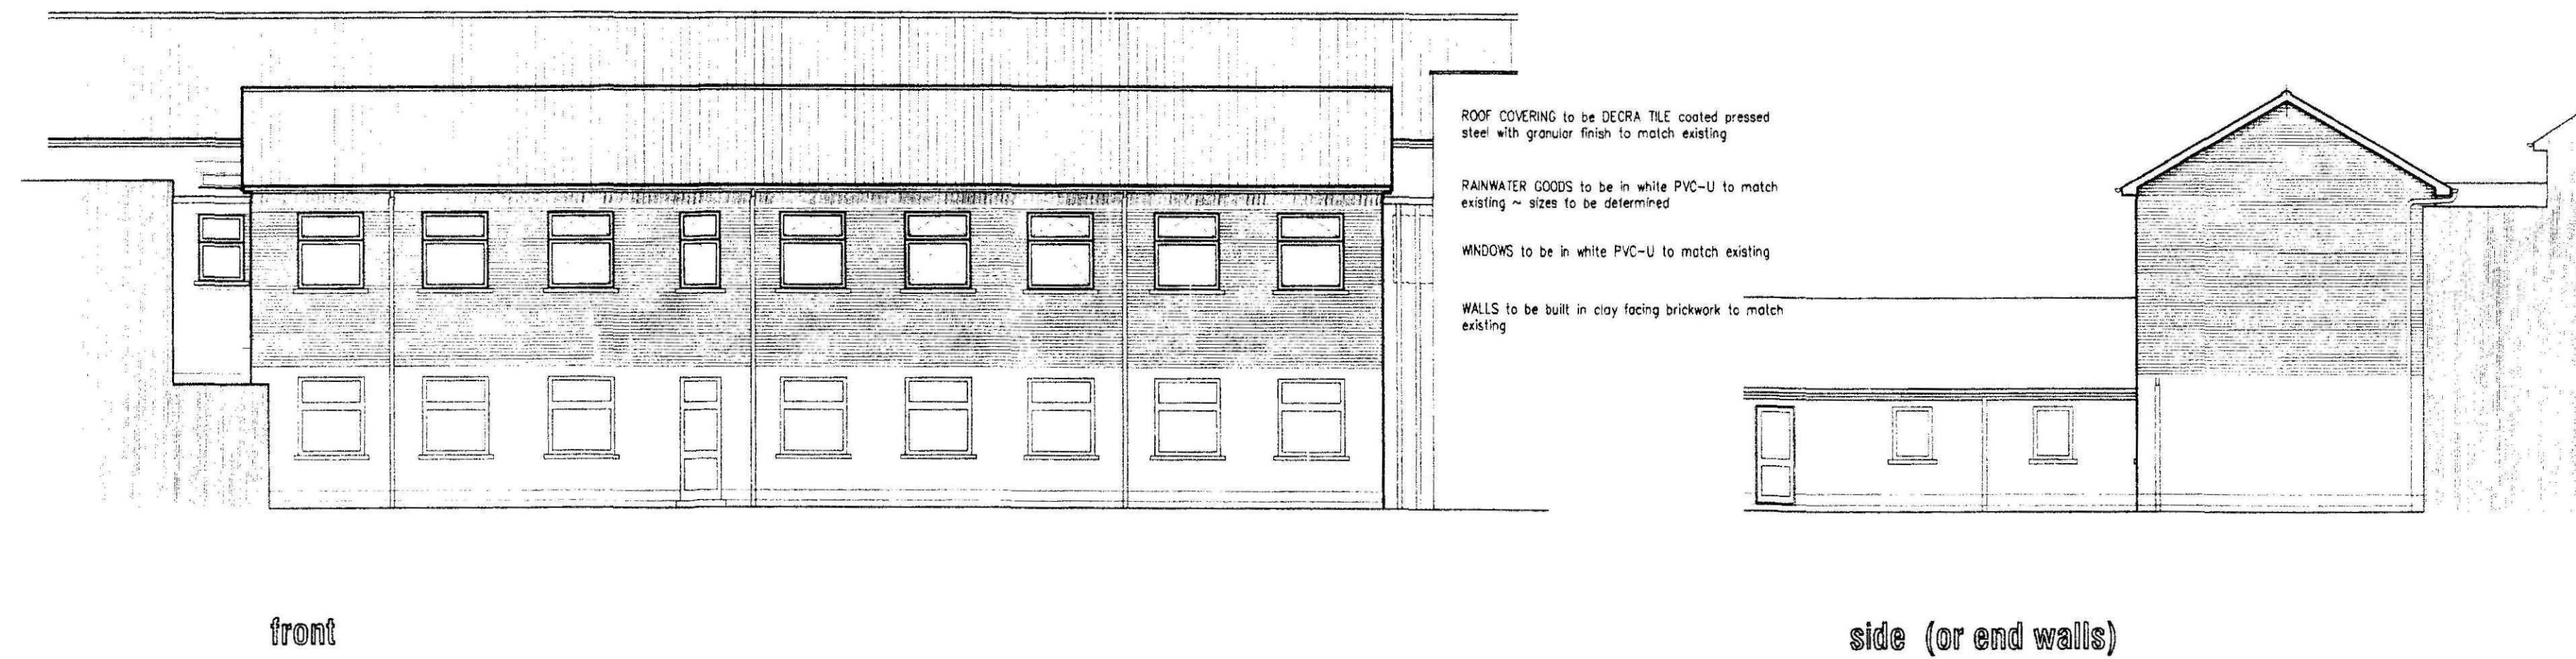

EXISTING ELEVATIONS



DETERMINED
PLAN

L. A. Building Design
Architectural and Surveying Practice
55 Hannam Boulevard
Spalding
Lincolnshire PE11 1L9
Telephone/Fax: Spalding: (01775) 711437

Peter S Lithgow MCIOB MCAT

Member of the Chartered Institute of Building and
Member of the Chartered Institute of Architectural Technologists


Project:
Proposed Extension to GIRLS' TECHNOLOGY COLLEGE
Neville Avenue, SPALDING,
Lincolnshire, PE11

Client:
GLEED GIRLS' TECHNOLOGY COLLEGE

Drawing:
Design Drawing
Extension to Classrooms
Planning Drawing

date	scale(s)
November 2008	1:100
drawn by	checked
Peter Lithgow	PSL
job no	drawing no
08/15	01


SHDC
Planning & Development
17 MAR 2009
Ref: 019109

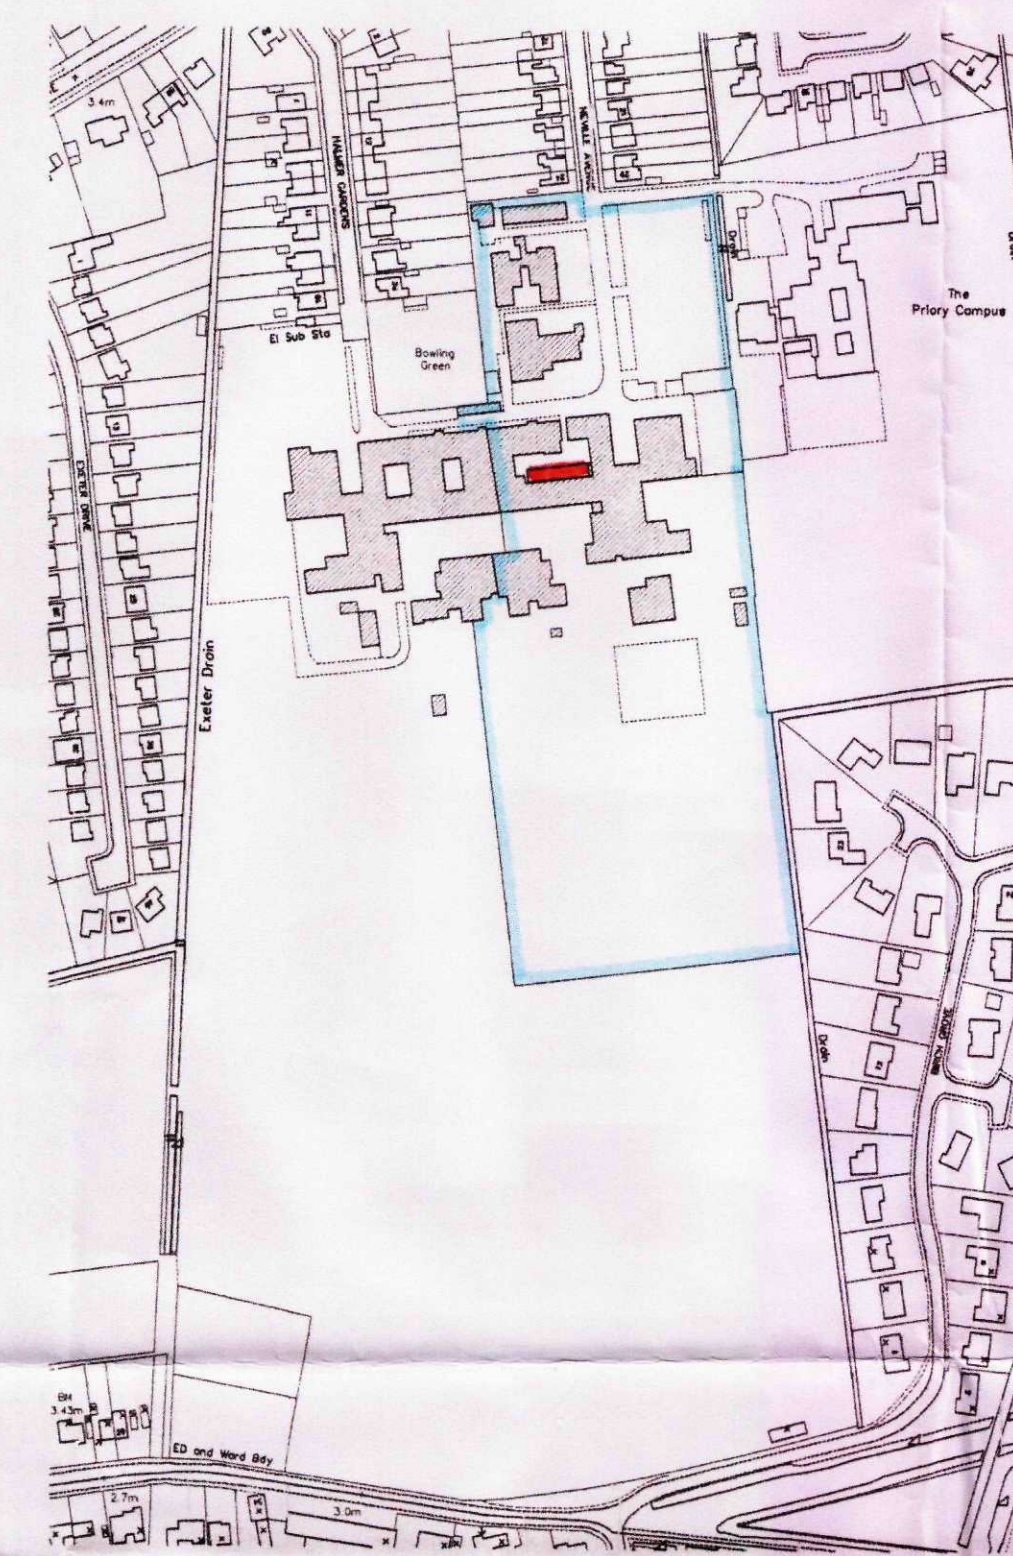

REPRODUCED FROM THE ORDNANCE SURVEY 1/2500 SCALE MAP WITH THE PERMISSION OF THE CONTROLLER OF HER MAJESTY'S STATIONERY OFFICE. CROWN COPYRIGHT RESERVED.

AMENDMENTS

A

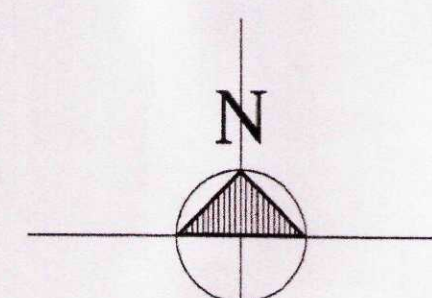

L. A. Building Design

Architectural and Surveying Practice
55 Hannam Boulevard
Spalding
Lincolnshire PE11 1LB
Telephone/fax: Spalding (01775) 711437

Peter S Lithgow MCOB MCAT

Member of the Chartered Institute of Building and
Member of the Chartered Institute of Architectural Technologists

project

Proposed Extension to GIRLS' TECHNOLOGY COLLEGE
Neville Avenue, SPALDING,
Lincolnshire, PE11

client

GLEED GIRLS' TECHNOLOGY COLLEGE

drawing

SITE AND BLOCK PLANS

date	scale(s)
November 2008	1:500 1:2500
drawn by	checked
Peter Lithgow	PSL
job no	drawing no
08/15	03

DETERMINED PLAN

SHDC
Planning & Development
17 MAR 2009
Ref: 0191/09