




Ordnance
Survey®

SHDC
Planning & Development

09 MAR 2010

Ref: 0191-10

Siteplan® 1:1250

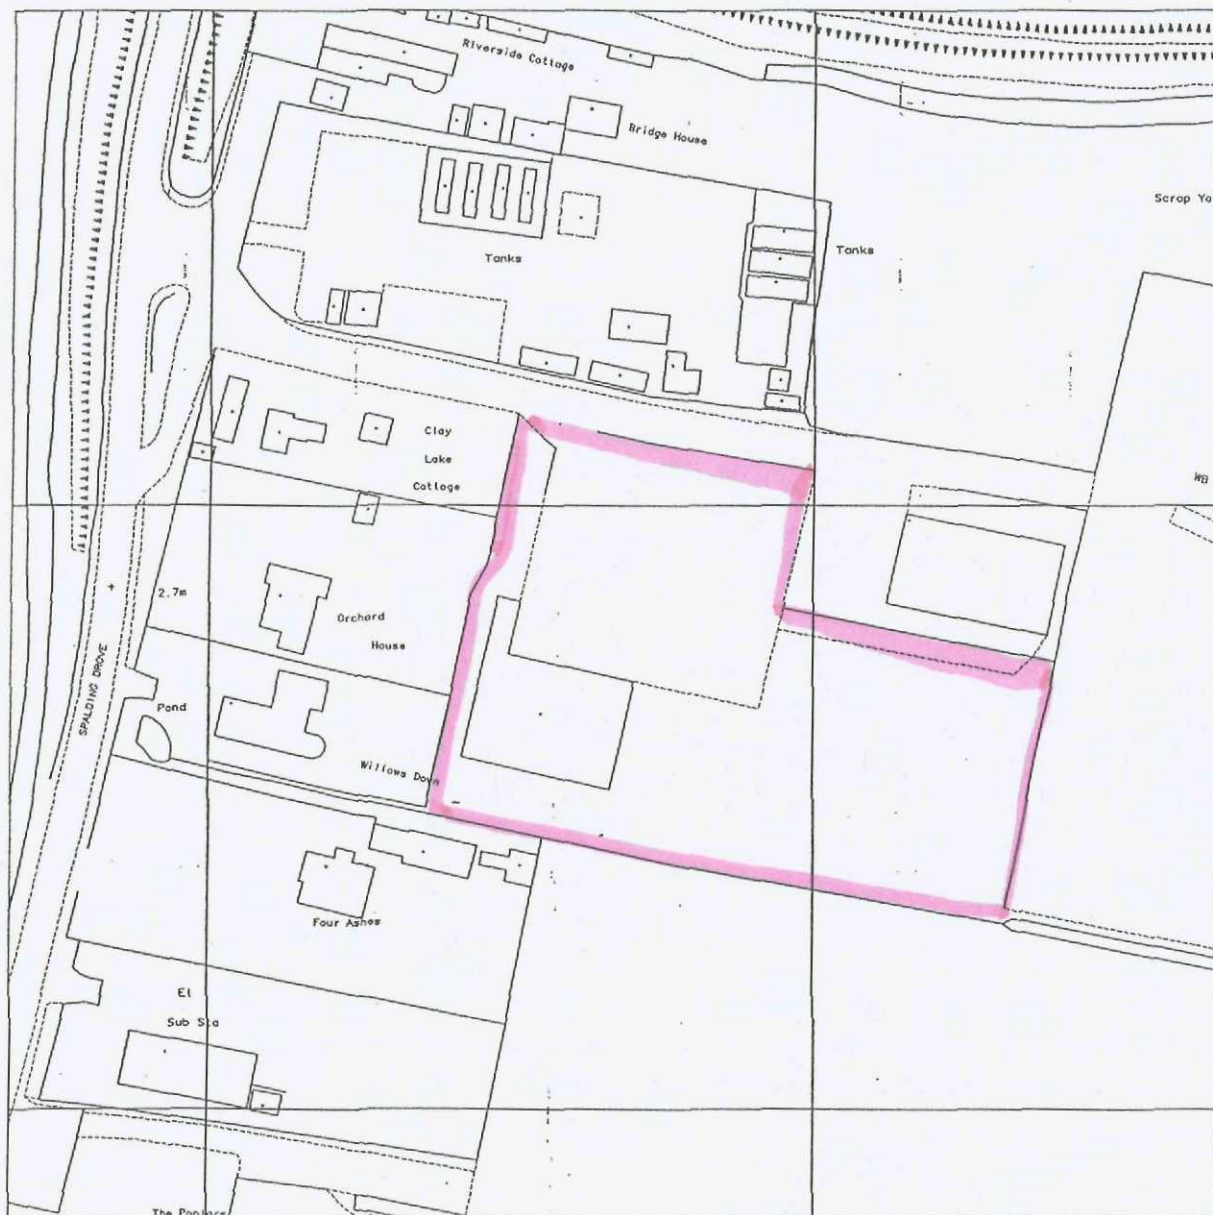


Produced 08 Nov 2005 from Ordnance Survey digital data and incorporating surveyed revision available at this date. © Crown Copyright 2005.

Reproduction in whole or in part is prohibited without the prior permission of Ordnance Survey.

Ordnance Survey and the OS symbol are registered trade marks and Siteplan a trade mark of Ordnance Survey, the national mapping agency of Great Britain.


Part or all of this Siteplan is enlarged from mapping produced at one or more of the following scales 1:1250, 1:2500, 1:10000.

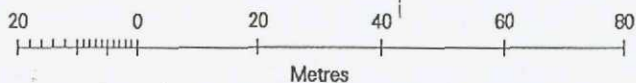


Centre Coordinates: 525467 321382

National Grid sheet reference at centre of this Siteplan: TF2521

Supplied by: Bookmark Spalding Ltd
Serial Number: 00066000

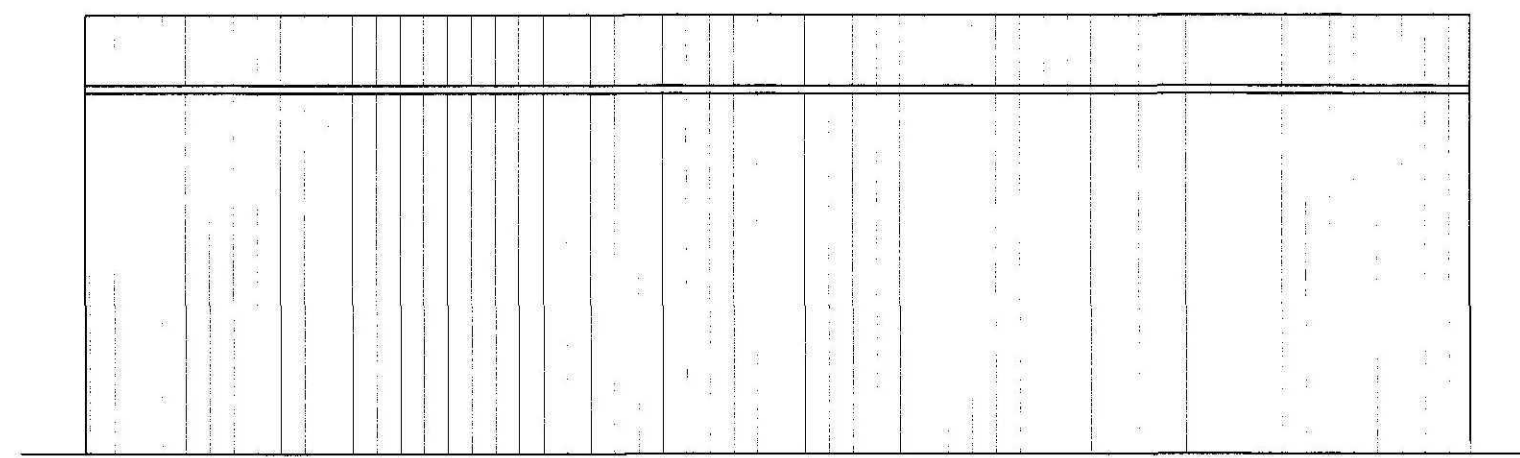


north elevation

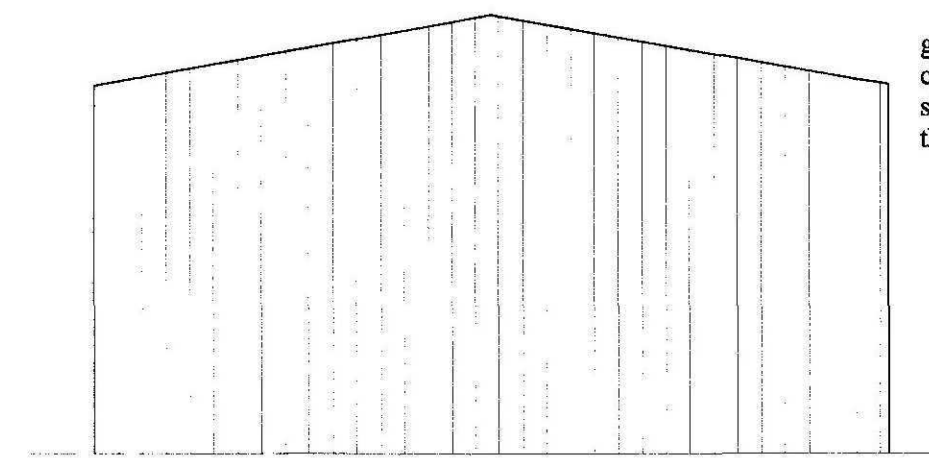


east & west elevations


goosewing grey plastic coated metal profiled sheeting to roof & three sides

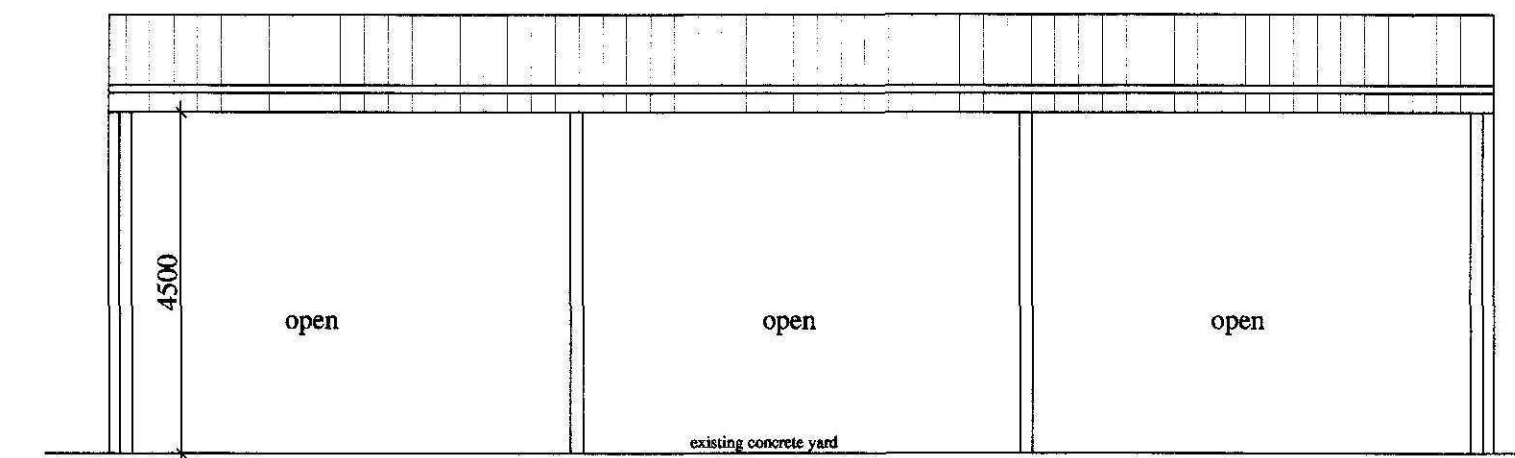


south elevation 1 : 100

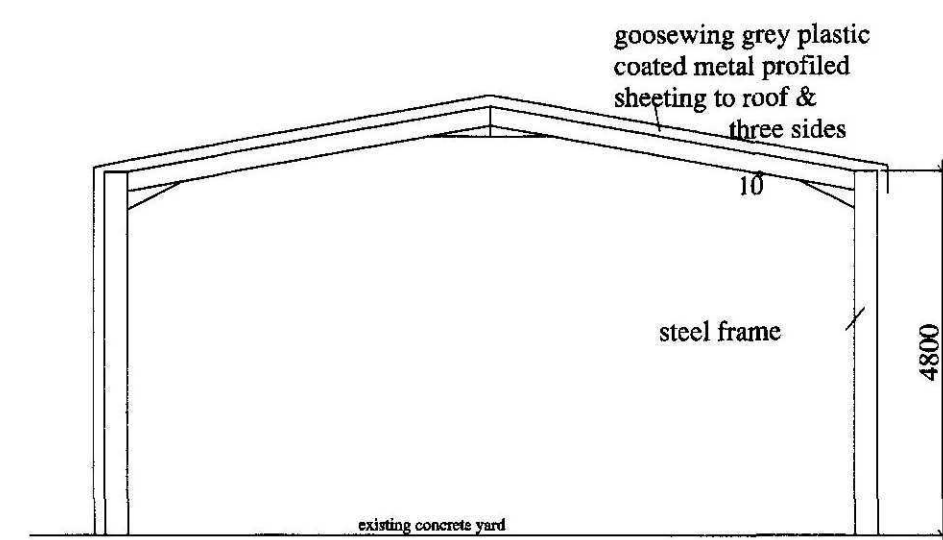

section 1 : 100

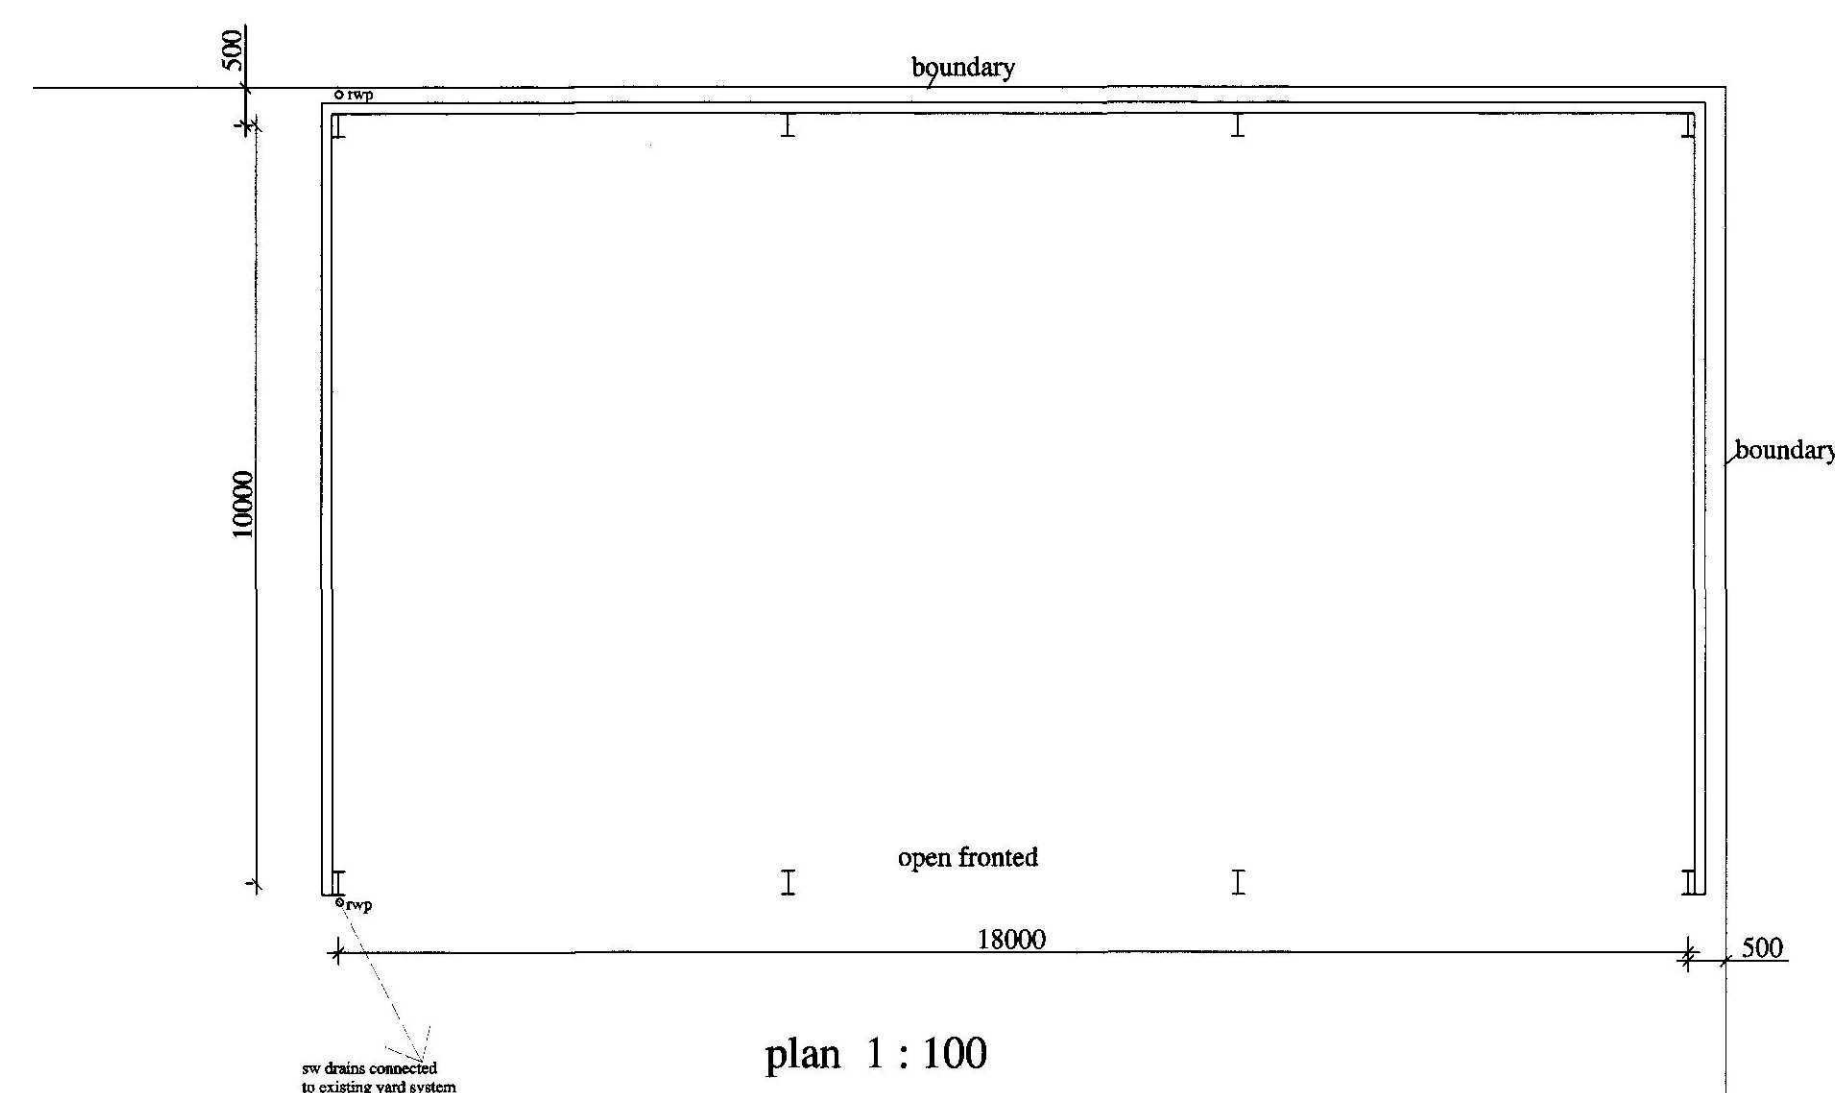

plan 1 : 100

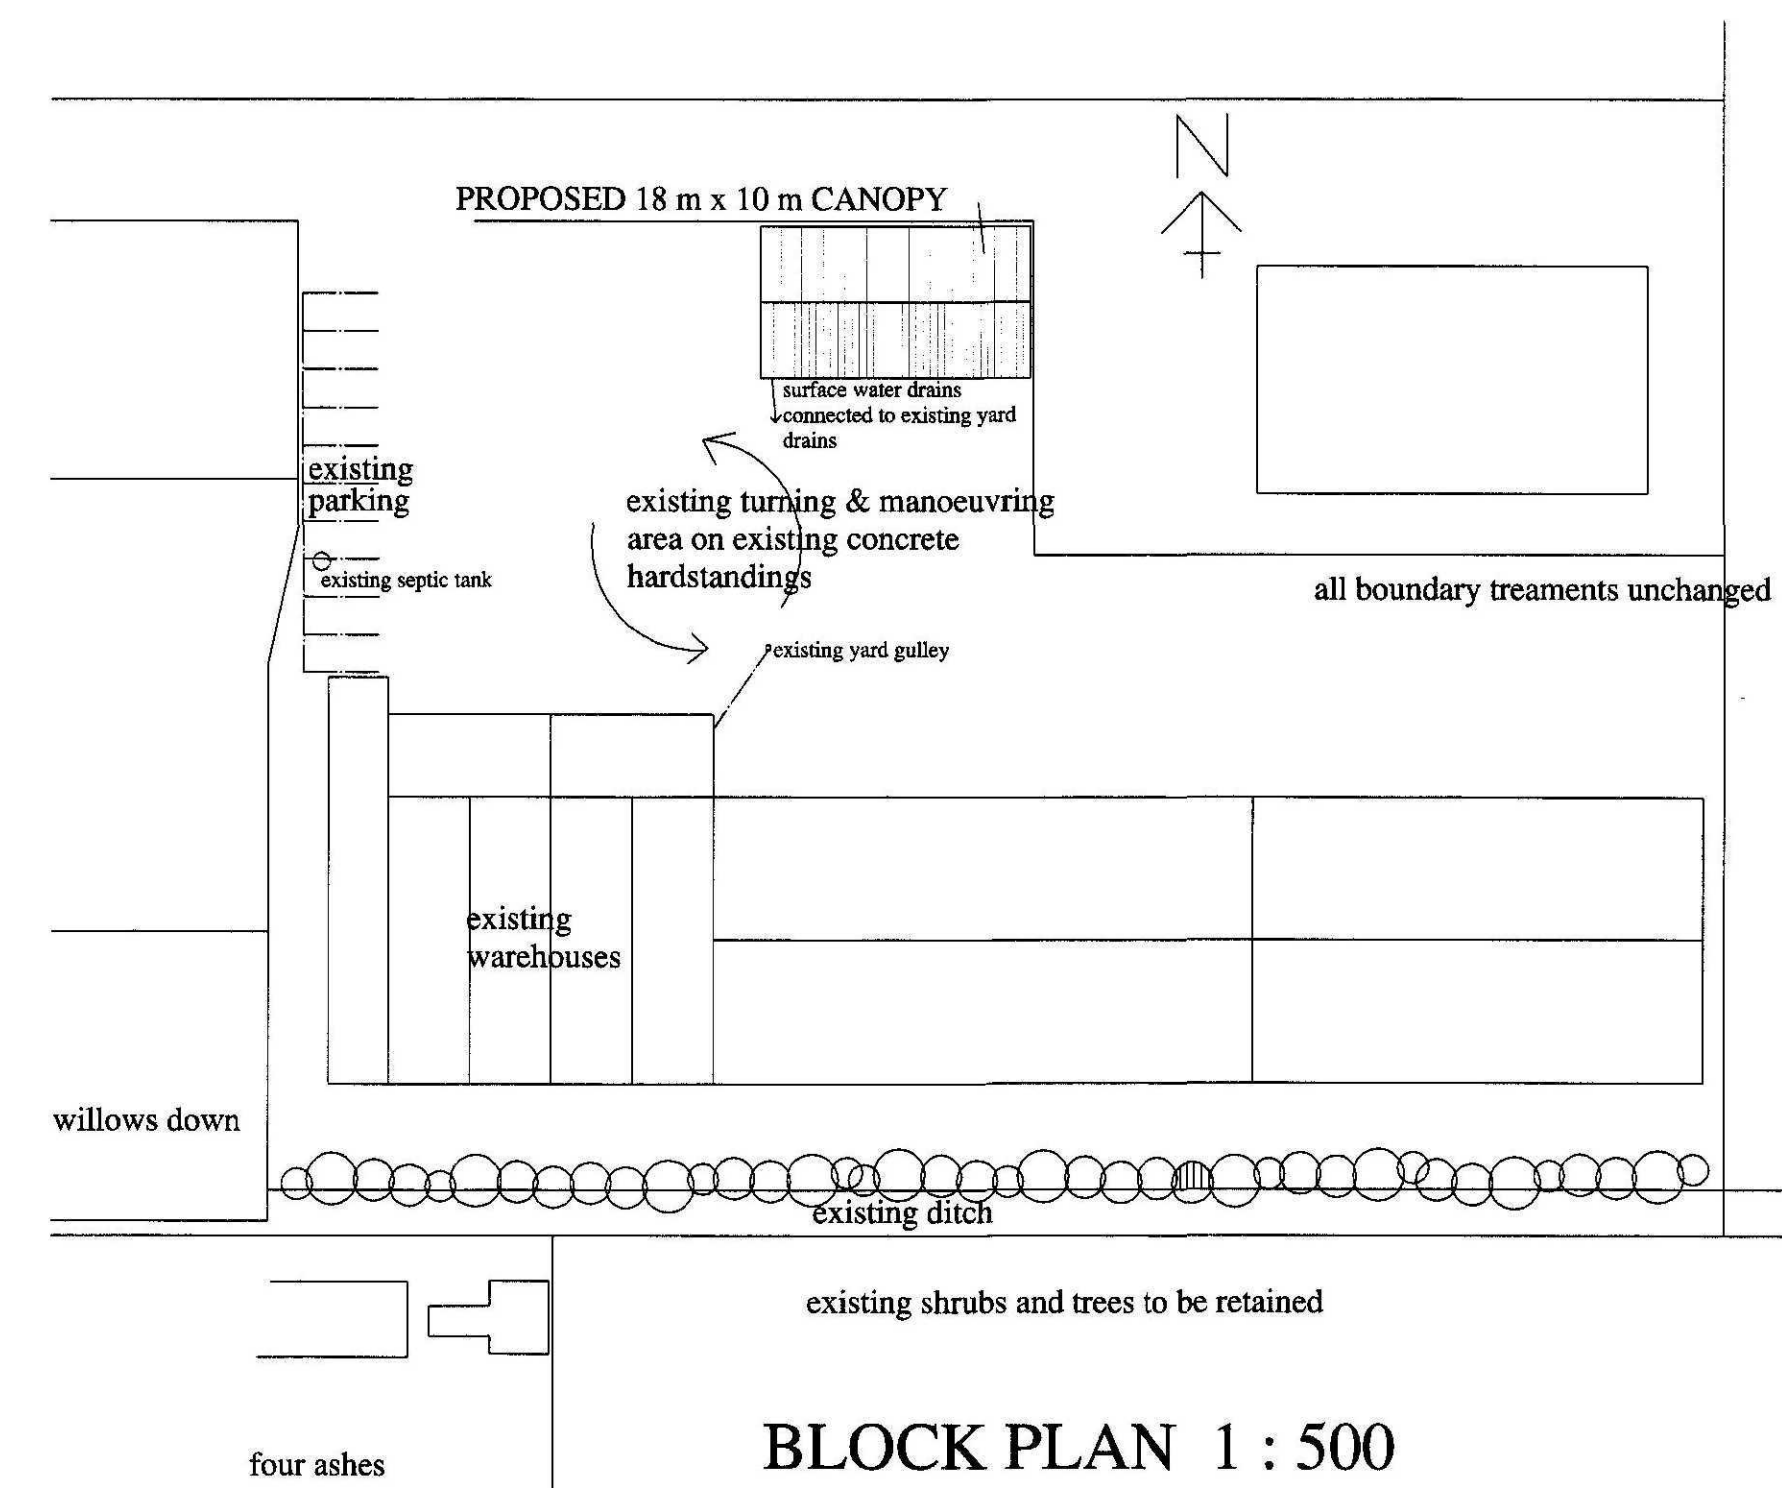

BLOCK PLAN 1 : 500

0191-10

D. W. Bradley
chartered surveyor


Hawthorn Lodge, Church Lane, Algarkirk,
Boston, Lincs PE20 2HH
Tel : (01205) 460944
Fax : (01205) 460911
Mobile : 07946 569326
EMail : dwb@dwbradley.force9.co.uk

client : VAN MEUWEN

project : EXTERNAL CANOPY
SPALDING DROVE
CLAY LAKE
SPALDING

title : GENERAL

date : MARCH 2010 scales : AS SHOWN

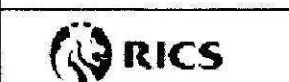

drg.no. 1013 / 1

PAPER SIZE A1