

THIS DRAWING IS THE PROPERTY OF MOUCHEL BUSINESS SERVICES. COPYRIGHT IS RESERVED BY THEM AND THE DRAWING IS ISSUED ON THE CONDITION THAT IT IS NOT COPIED, REPRODUCED, RETAINED, OR DISCLOSED TO ANY UNAUTHORISED PERSON, EITHER WHOLLY OR IN PART WITHOUT THE CONSENT IN WRITING OF MOUCHEL BUSINESS SERVICES.

NOTES:
1) THIS DRAWING SHALL BE READ IN CONJUNCTION WITH THE MOUCHEL PARTICULAR AND STANDARD SPECIFICATIONS.
2) ALL DIMENSIONS AND LEVELS TO BE VERIFIED ON SITE.
3) ONLY FIGURED DIMENSIONS TO BE USED.
DO NOT SCALE THIS DRAWING.
ANY DISCREPANCIES TO BE NOTIFIED TO THE ORIGINATOR OF THIS DRAWING IMMEDIATELY.
IF IN DOUBT, ASK.

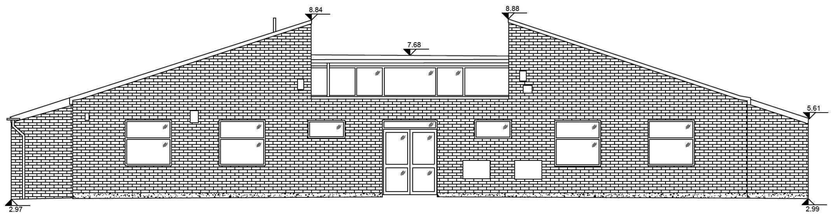


ELEVATION H


Datum 0.00 m — Datum 0.00 m

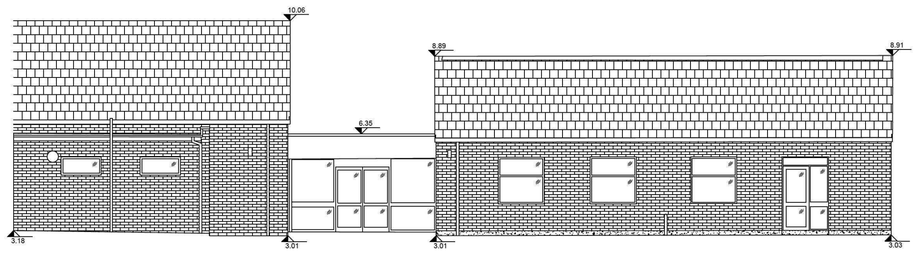

ELEVATION J


Datum 0.00 m — Datum 0.00 m

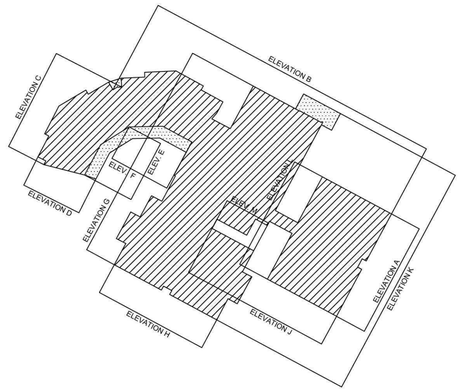

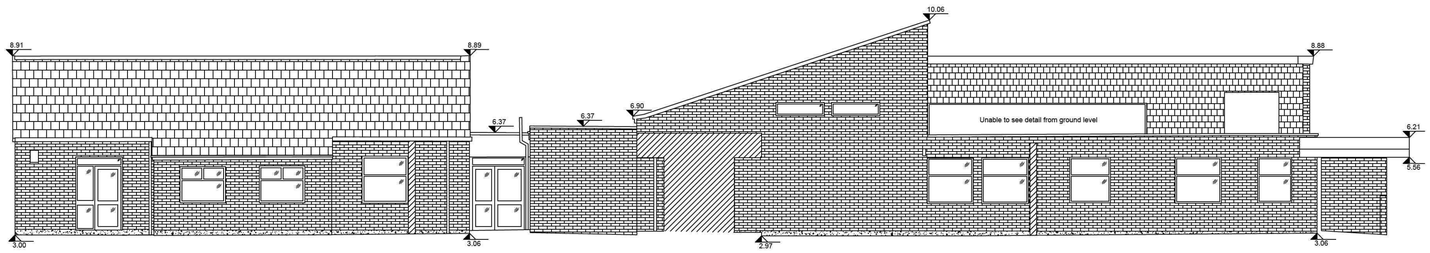


ELEVATION K

Datum 0.00 m — Datum 0.00 m

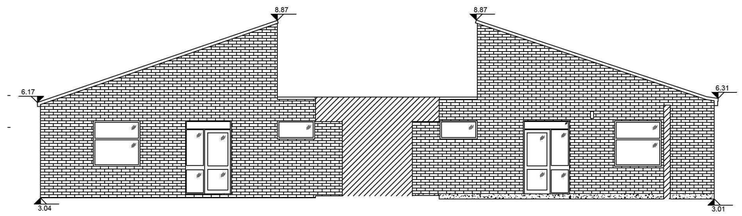

ELEVATION L

Datum 0.00 m — Datum 0.00 m

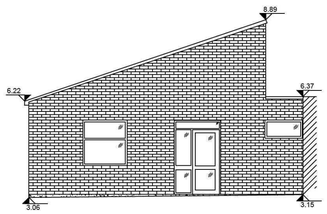

ELEVATION M

Datum 0.00 m — Datum 0.00 m

Rev.	Date	Description	By	Checked By

mouchel
business services
Mill House • Brayford Wharf North • Lincoln • LN1 1YT
Tel: 01522 836836 • Fax: 01522 516050
www.mouchel.com

Client
LCC

Project
Spalding Primary School

Drawing Title
Existing Elevations
Sheet 2 of 2

Drawn By		Checked By
MK		
Scale		Date
1:100@A1		27.01.12
Project No.	Drawing No.	Revision
DC/012/0016	0004	*

Drawing Status
Planning