


1. Brick work
2. Marley Eternit Slate Roof
3. Marley Eternit Facia to Canopy
4. Roof lights
5. Kingspan KS1000LP roofing system to canopys
6. Canopies
7. Pressed metal cappings
8. Render
9. Cedar soffit to canopies & overhangs
10. Curtain walling
11. Opening Vent
12. Aluminium Door
13. Bi-Fold Door
14. Louvred screen to air source heat pumps
15. PV Cells
16. Windcatchers

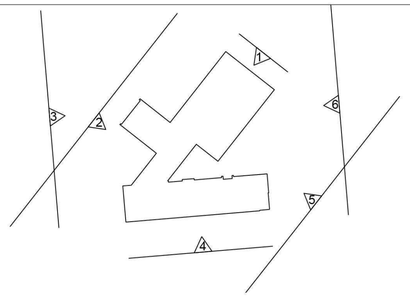


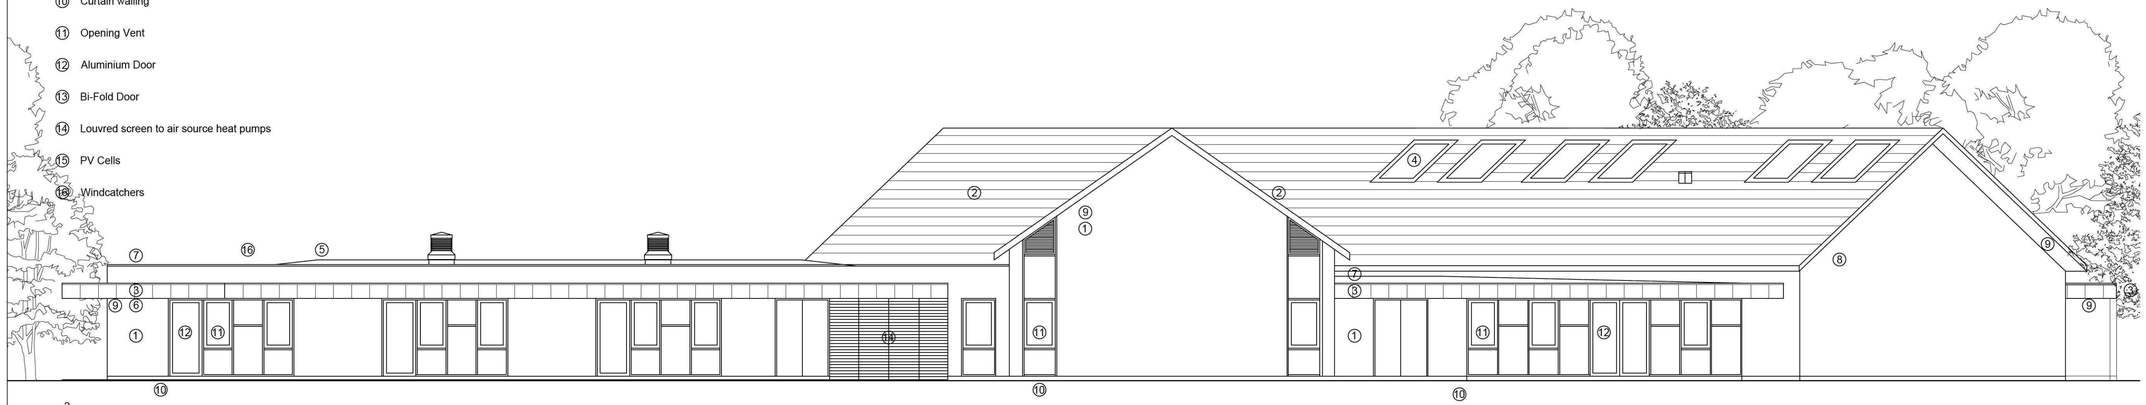

2
North West
Facing
Elevation

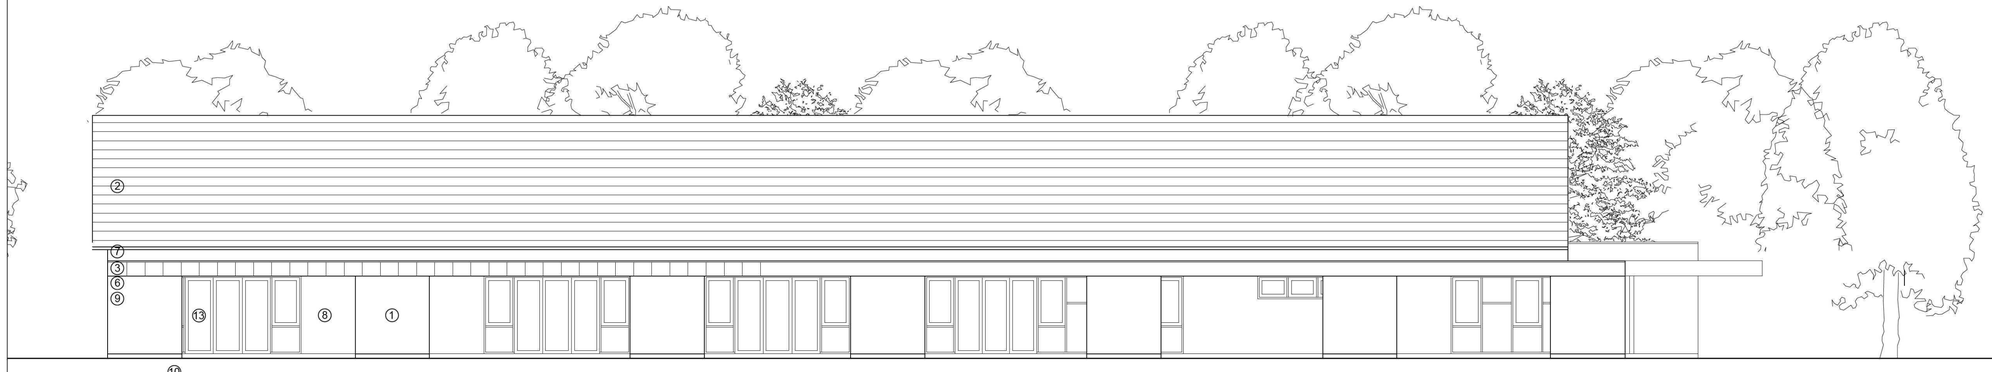

4
South East
Facing
Elevation

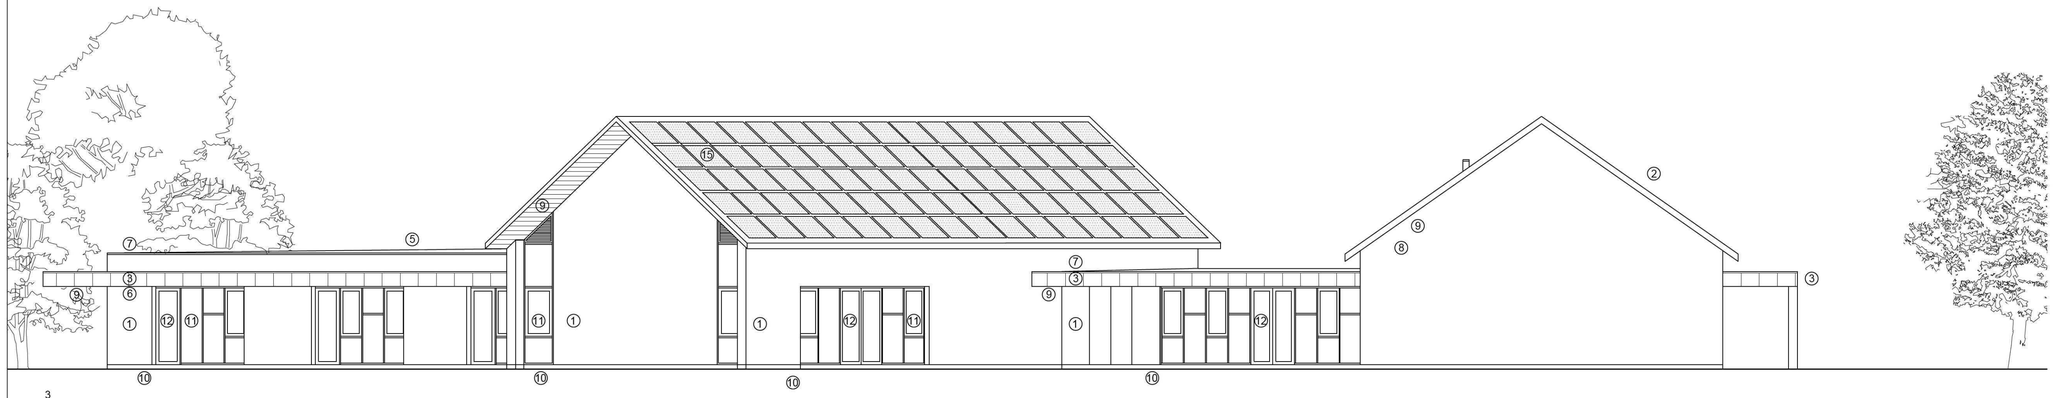

3
South West
Facing
Elevation

THIS DRAWING IS THE PROPERTY OF MOUCHEL BUSINESS SERVICES. COPYRIGHT IS RESERVED BY THEM AND THE DRAWING IS ISSUED ON THE CONDITION THAT IT IS NOT COPIED, REPRODUCED, RETAINED, OR DISCLOSED TO ANY UNAUTHORISED PERSON, EITHER WHOLLY OR IN PART WITHOUT THE CONSENT IN WRITING OF MOUCHEL BUSINESS SERVICES.

NOTES:
1) THIS DRAWING SHALL BE READ IN CONJUNCTION WITH THE MOUCHEL PARTICULAR AND STANDARD SPECIFICATIONS.
2) ALL DIMENSIONS AND LEVELS TO BE VERIFIED ON SITE.
3) ONLY FIGURED DIMENSIONS TO BE USED.
DO NOT SCALE THIS DRAWING.
ANY DISCREPANCIES TO BE NOTIFIED TO THE ORIGINATOR OF THIS DRAWING IMMEDIATELY.
IF IN DOUBT, ASK.

PLEASE NOTE; TREES ARE INDICATIVE. PLEASE REFER TO TREE SURVEY FOR EXACT DETAILS

Rev.	Date	Description	By	Checked By
B	08.02.12	Planning Issue	MK	
A	07.02.12	PV Cells omitted from low pitch roof Windcatchers indicated	MK	

mouchel
business services
Mill House • Brayford Wharf North • Lincoln • LN1 1YT
Tel: 01522 836836 • Fax: 01522 516050
www.mouchel.com

Client
LCC

Project
Spalding Primary School

Drawing Title
Proposed Elevations
Sheet 1 of 2

Drawn By		Checked By
MK		
Scale		Date
1:100@A1		27.01.12
Project No.	Drawing No.	Revision
DC/012/016	0014	B

Drawing Status
Planning