

tion


1. Brick work
2. Marley Eternit Slate Roof
3. Marley Eternit Facia to Canopy
4. Roof lights
5. Kingspan KS1000LP roofing system to canopys
6. Canopies
7. Pressed metal cappings
8. Render
9. Cedar soffit to canopies & overhangs
10. Curtain walling
11. Opening Vent
12. Aluminium Door
13. Bi-Fold Door
14. Louvred screen to air source heat pumps
15. PV Cells
16. Windcatchers

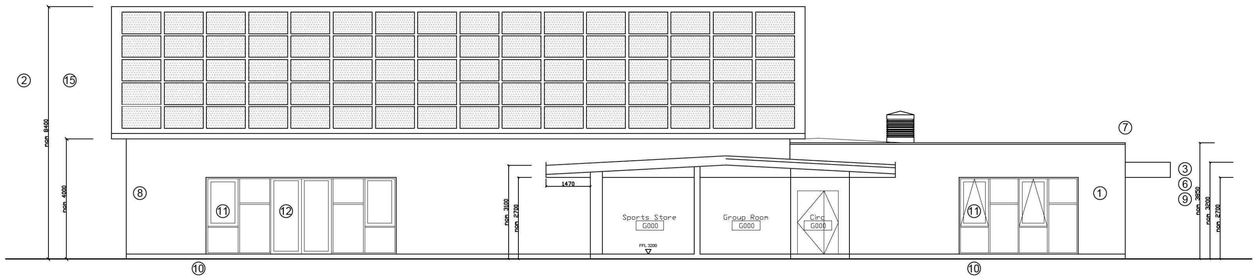


Section EE

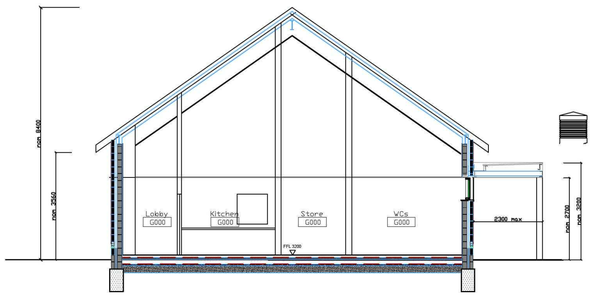


Section BB

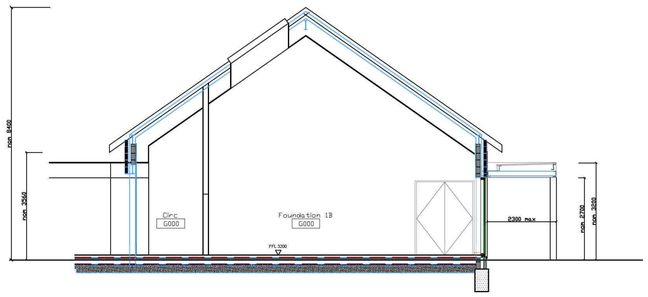

Section BB

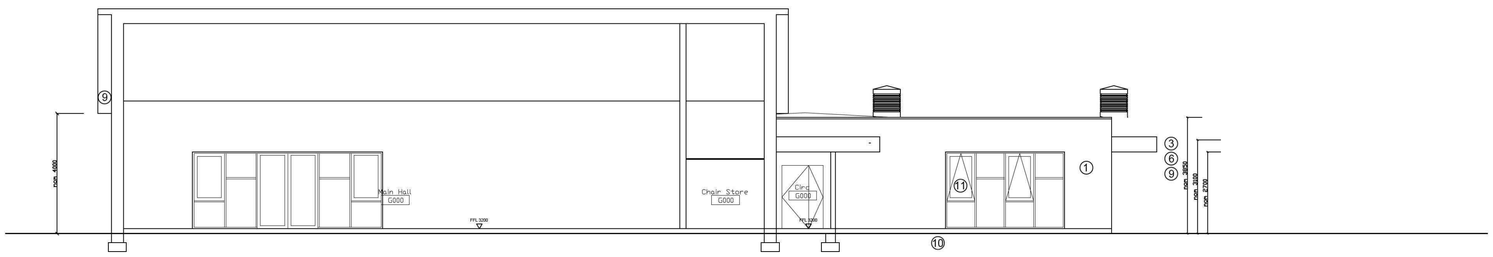

Section EE

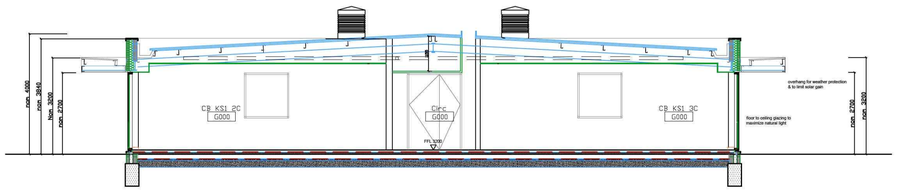

Section AA

THIS DRAWING IS THE PROPERTY OF MOUCHEL BUSINESS SERVICES. COPYRIGHT IS RESERVED BY THEM AND THE DRAWING IS ISSUED ON THE CONDITION THAT IT IS NOT COPIED, REPRODUCED, RETAINED, OR DISCLOSED TO ANY UNAUTHORISED PERSON, EITHER WHOLLY OR IN PART WITHOUT THE CONSENT IN WRITING OF MOUCHEL BUSINESS SERVICES.

NOTES:
1) THIS DRAWING SHALL BE READ IN CONJUNCTION WITH THE MOUCHEL PARTICULAR AND STANDARD SPECIFICATIONS.
2) ALL DIMENSIONS AND LEVELS TO BE VERIFIED ON SITE.
3) ONLY FIGURED DIMENSIONS TO BE USED.
DO NOT SCALE THIS DRAWING.
ANY DISCREPANCIES TO BE NOTIFIED TO THE ORIGINATOR OF THIS DRAWING IMMEDIATELY.
IF IN DOUBT, ASK.

PLEASE NOTE; TREES ARE INDICATIVE. PLEASE REFER TO TREE SURVEY FOR EXACT DETAILS

Rev.	Date	Description	By	Checked By

mouchel
business services
Mill House • Brayford Wharf North • Lincoln • LN1 1YT
Tel: 01522 836836 • Fax: 01522 516050
www.mouchel.com

Client
LCC

Project
Spalding Primary School

Drawing Title
Proposed Sections

Drawn By
MK

Checked By

Scale
1:100@A1

Date
27.01.12

Project No.
DC/012/016

Drawing No.
0016

Revision

Drawing Status
Planning