

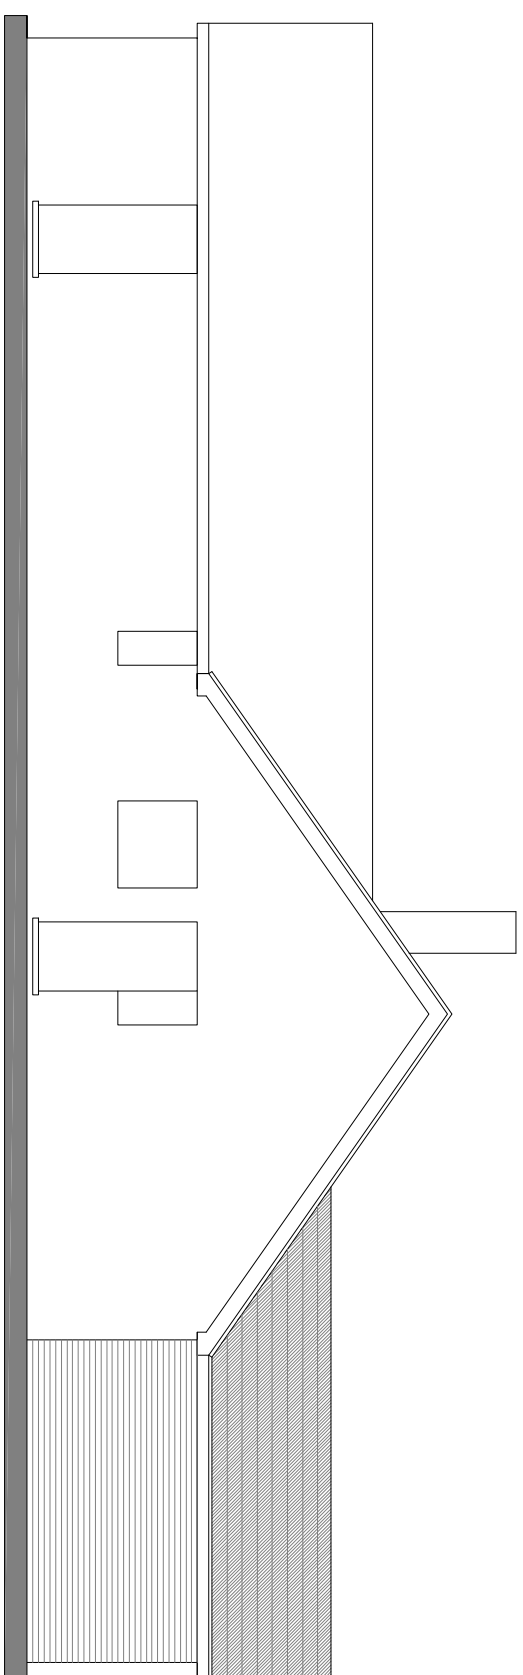
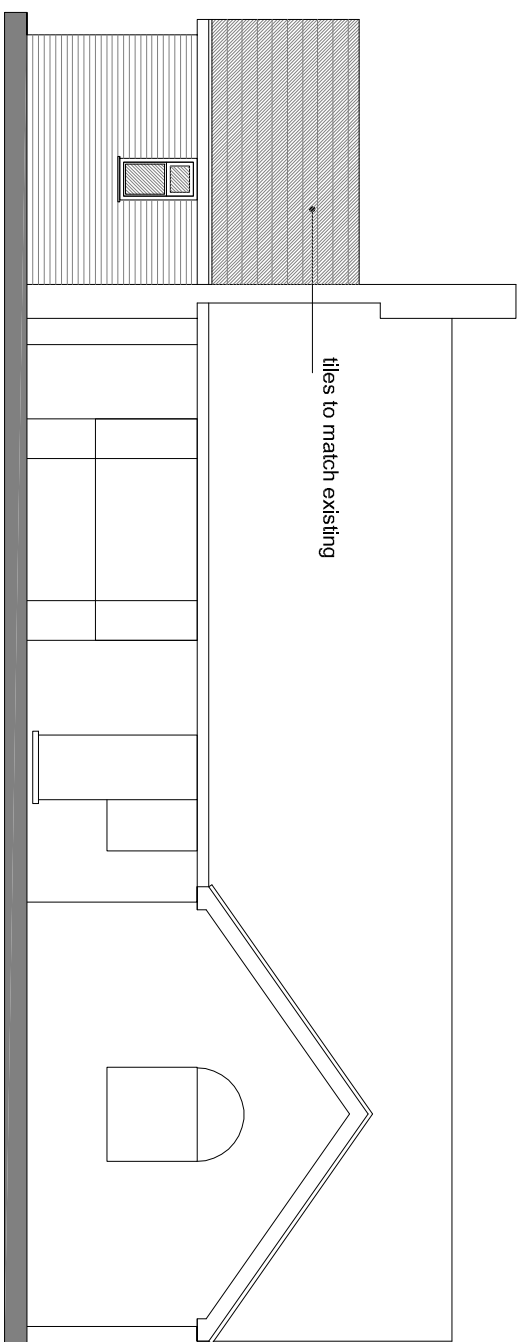
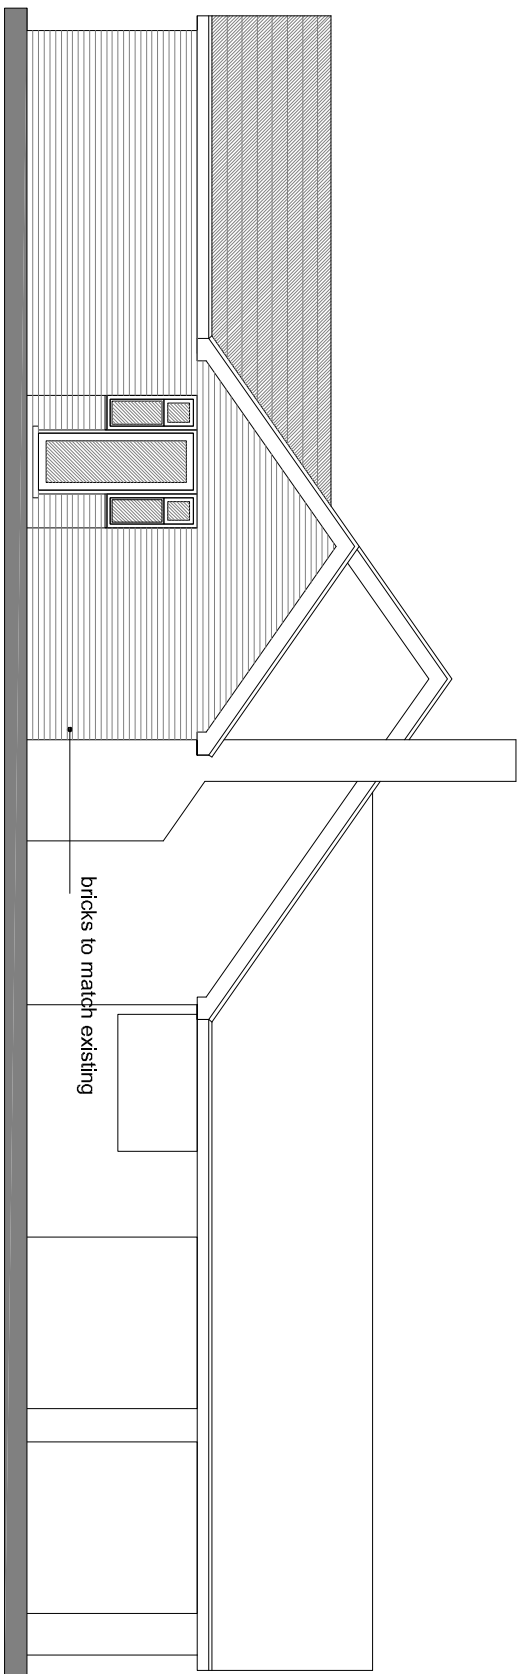
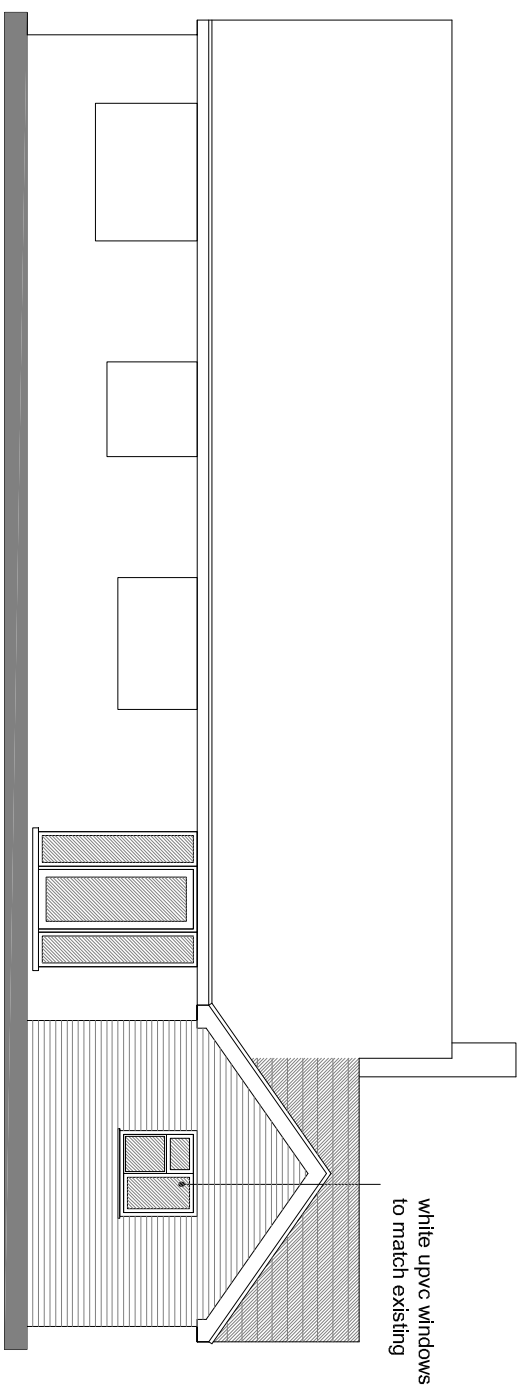
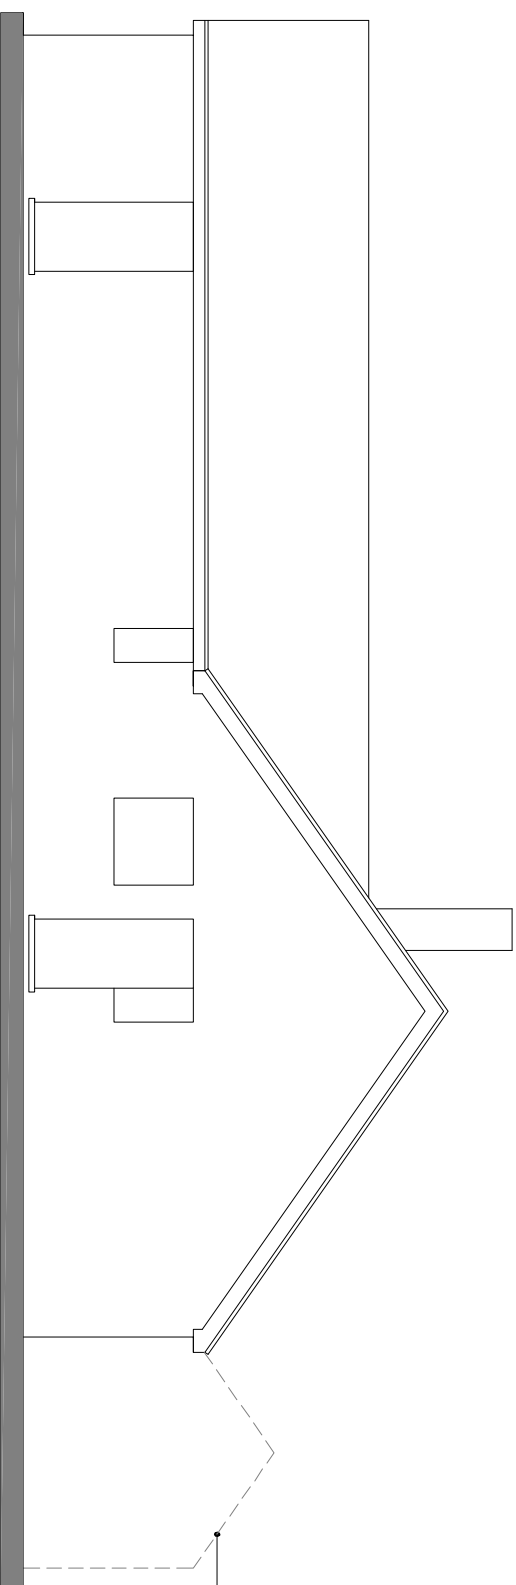
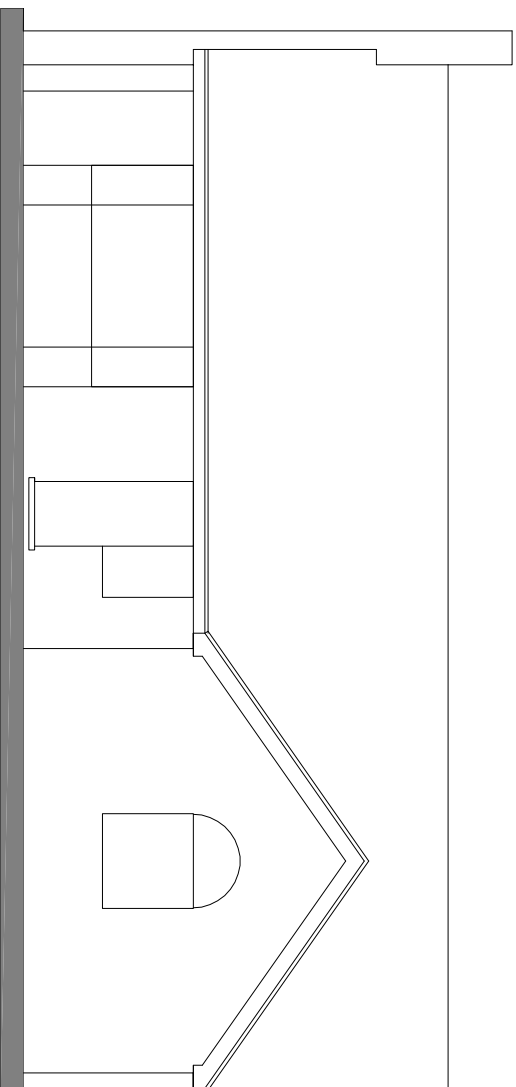


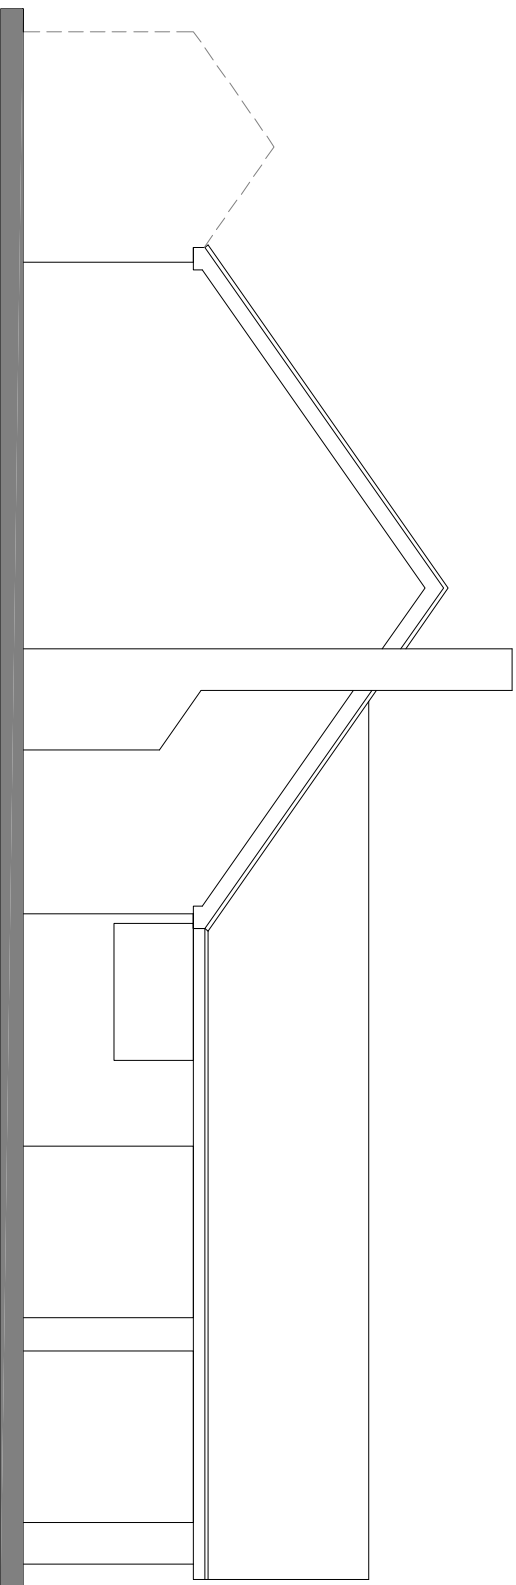


PROPOSED ELEVATIONS

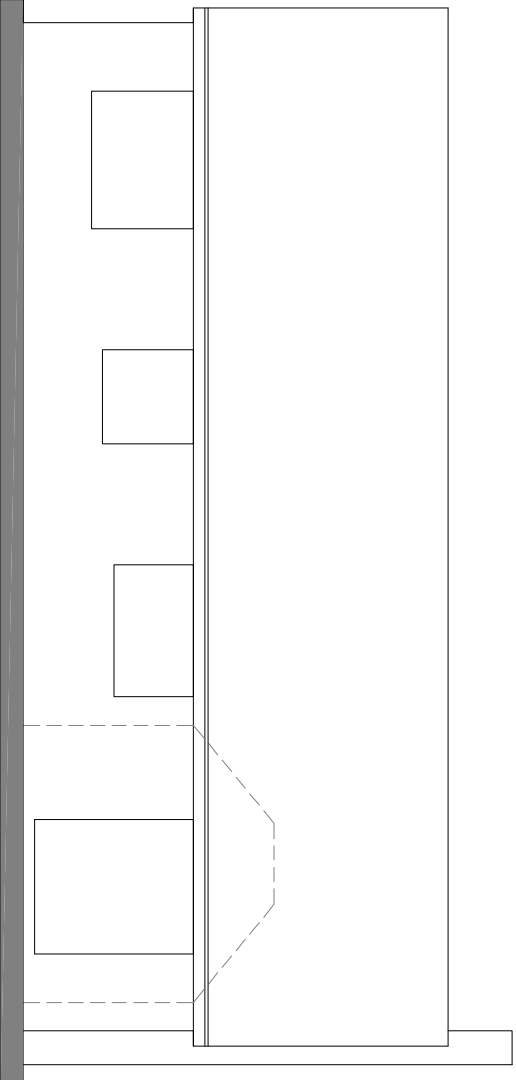


EXISTING ELEVATIONS


PROPOSED FLOOR PLAN

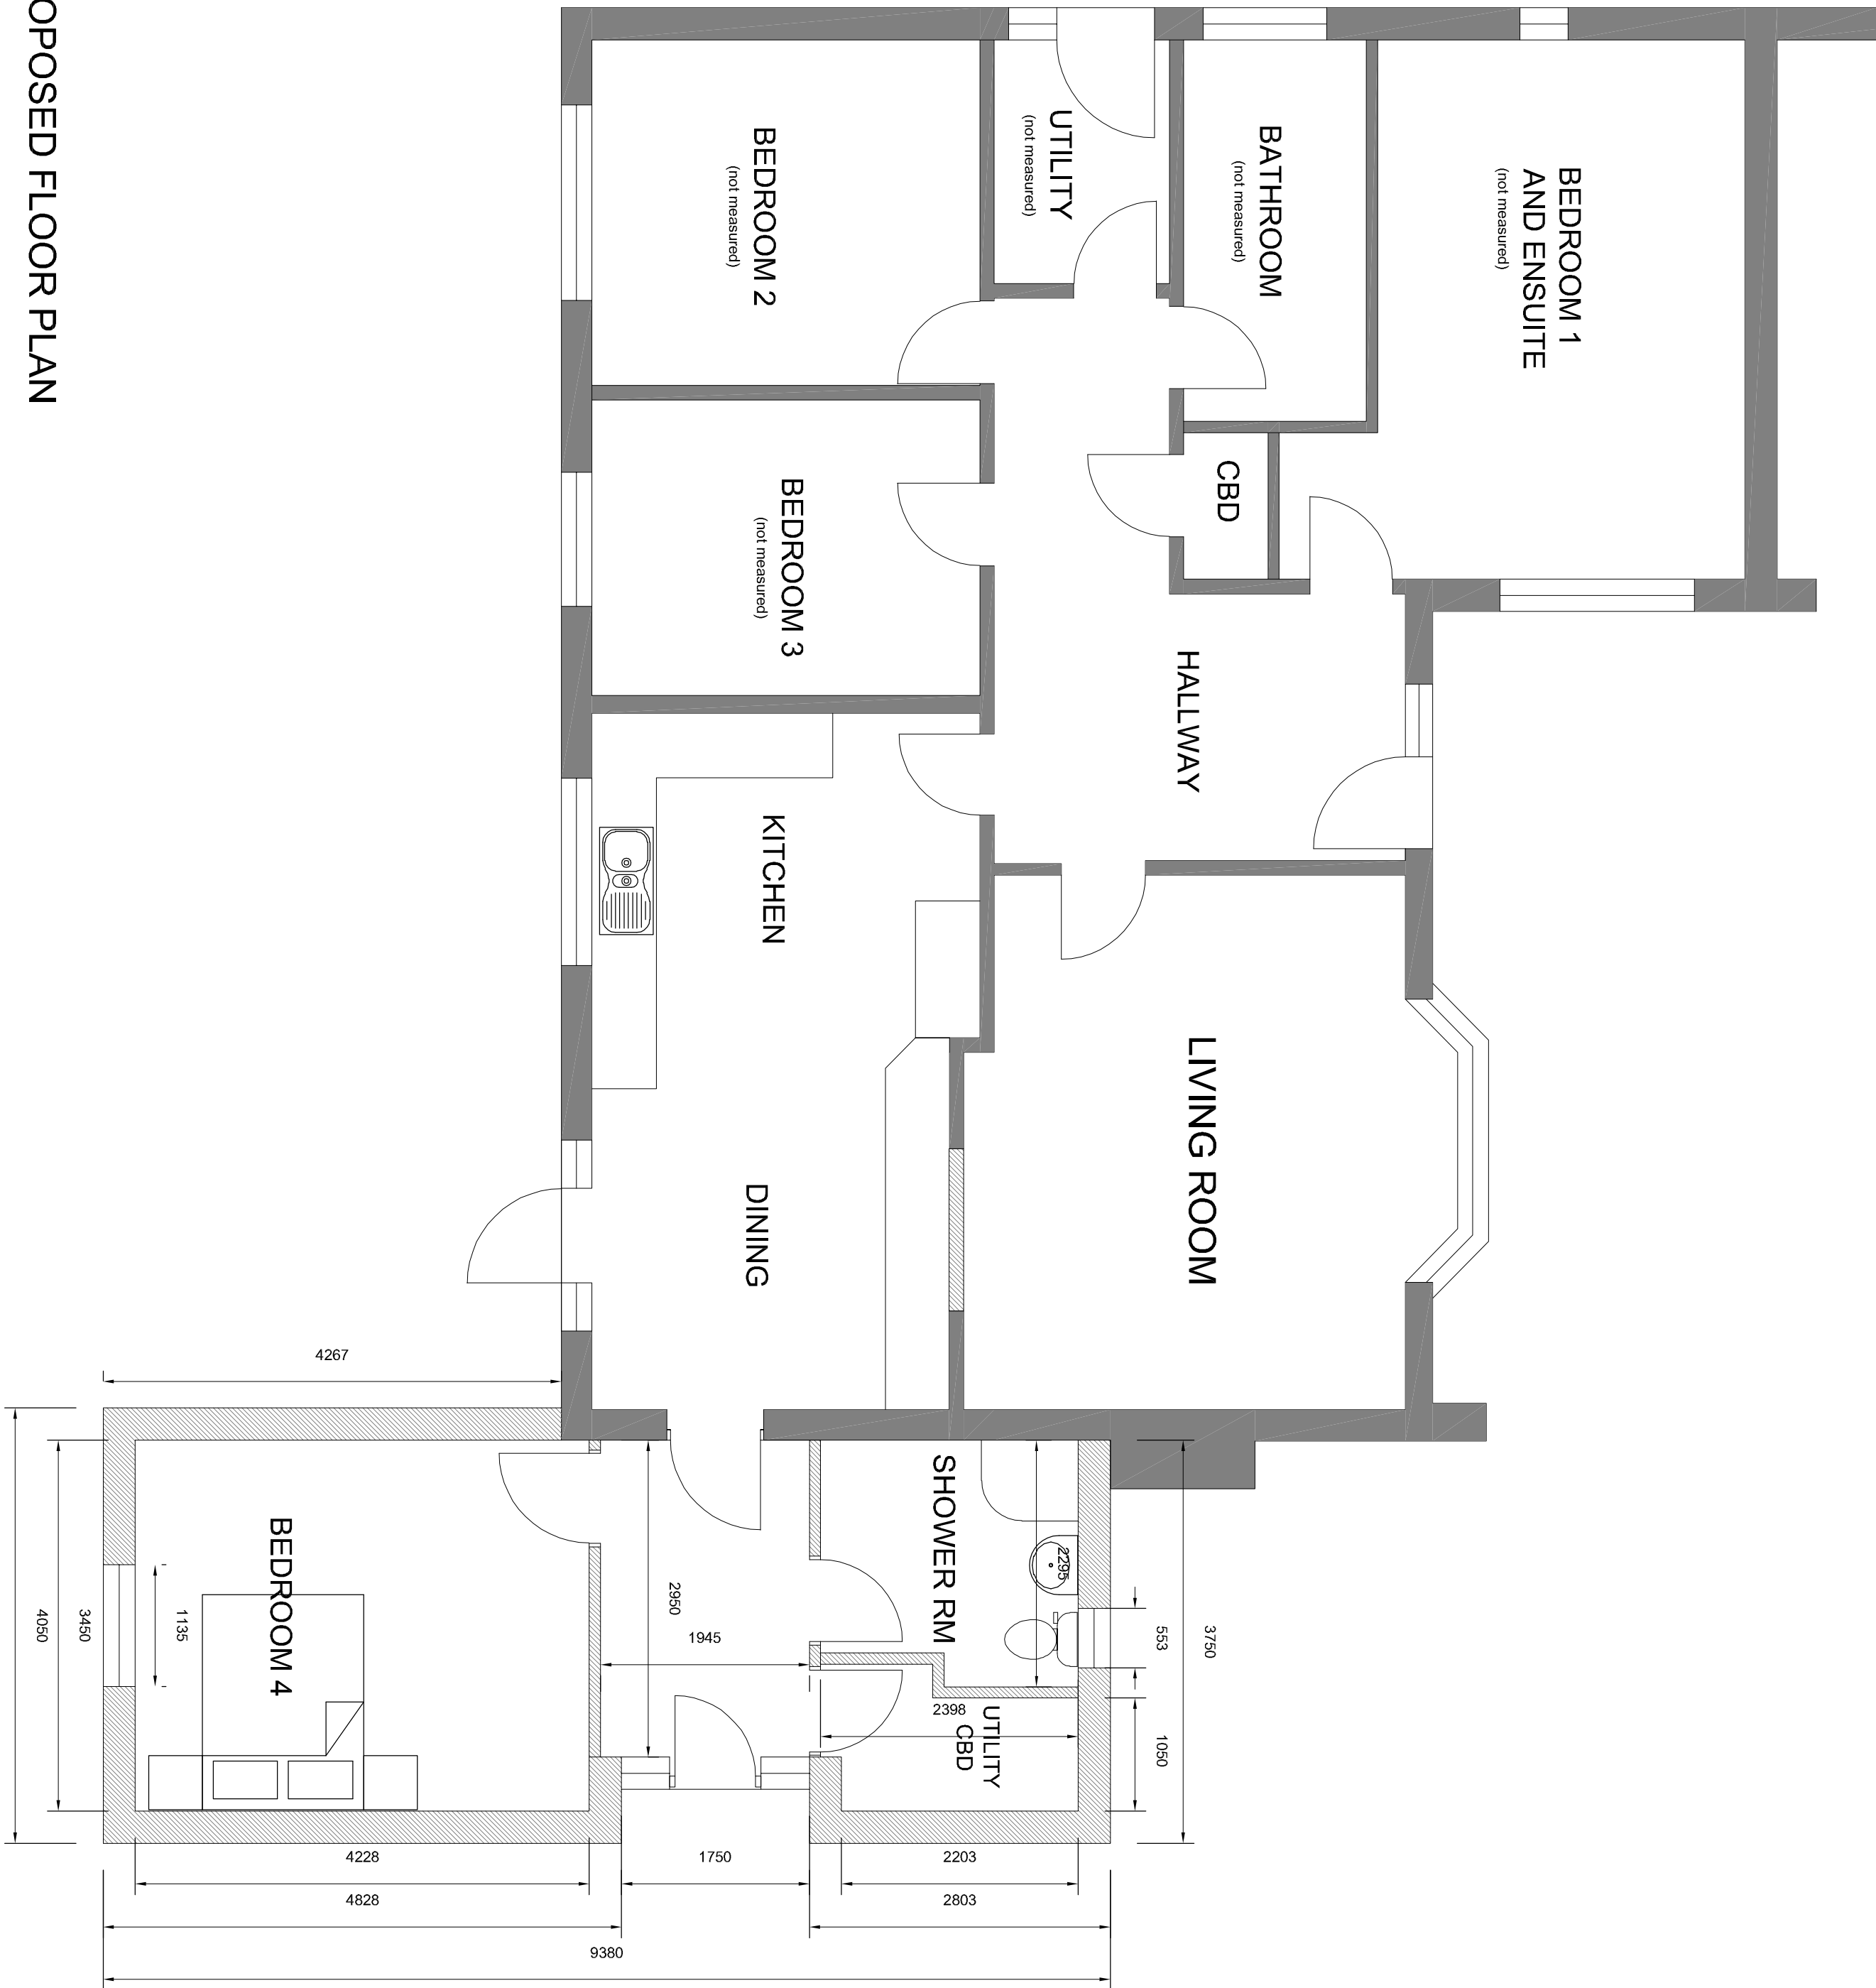

EXISTING FLOOR PLAN

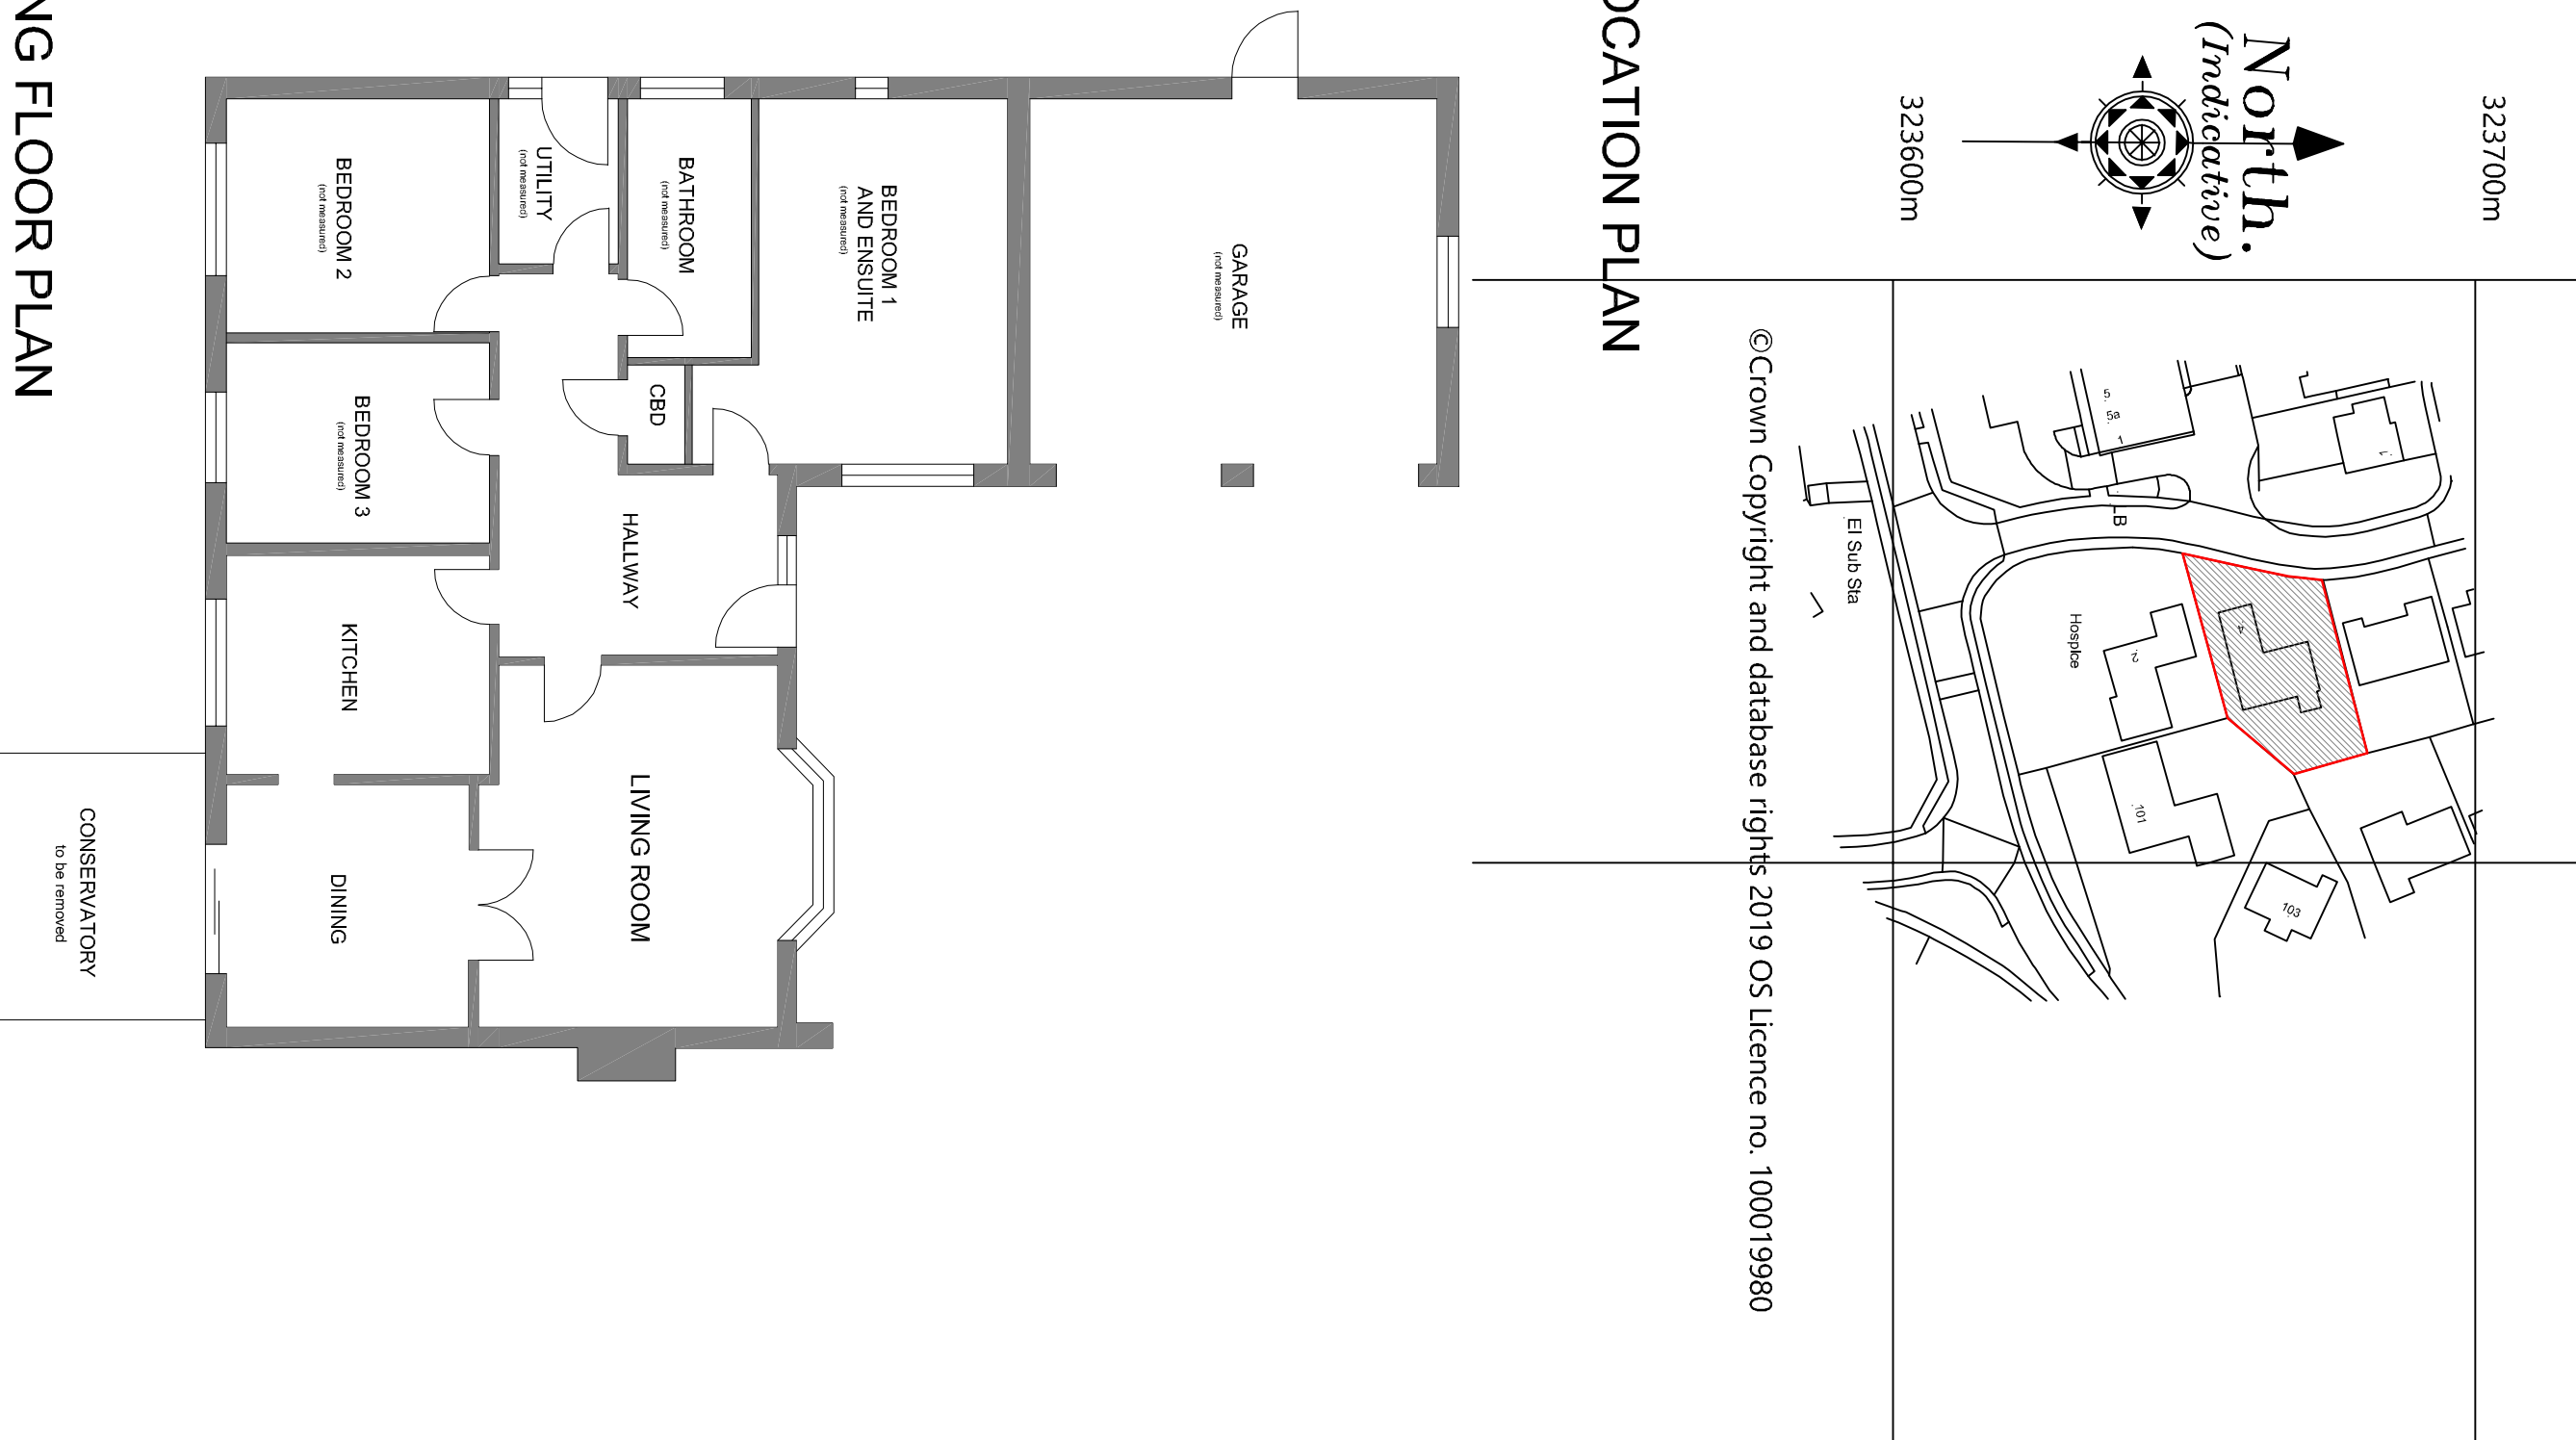

PROPOSED BLOCK PLAN

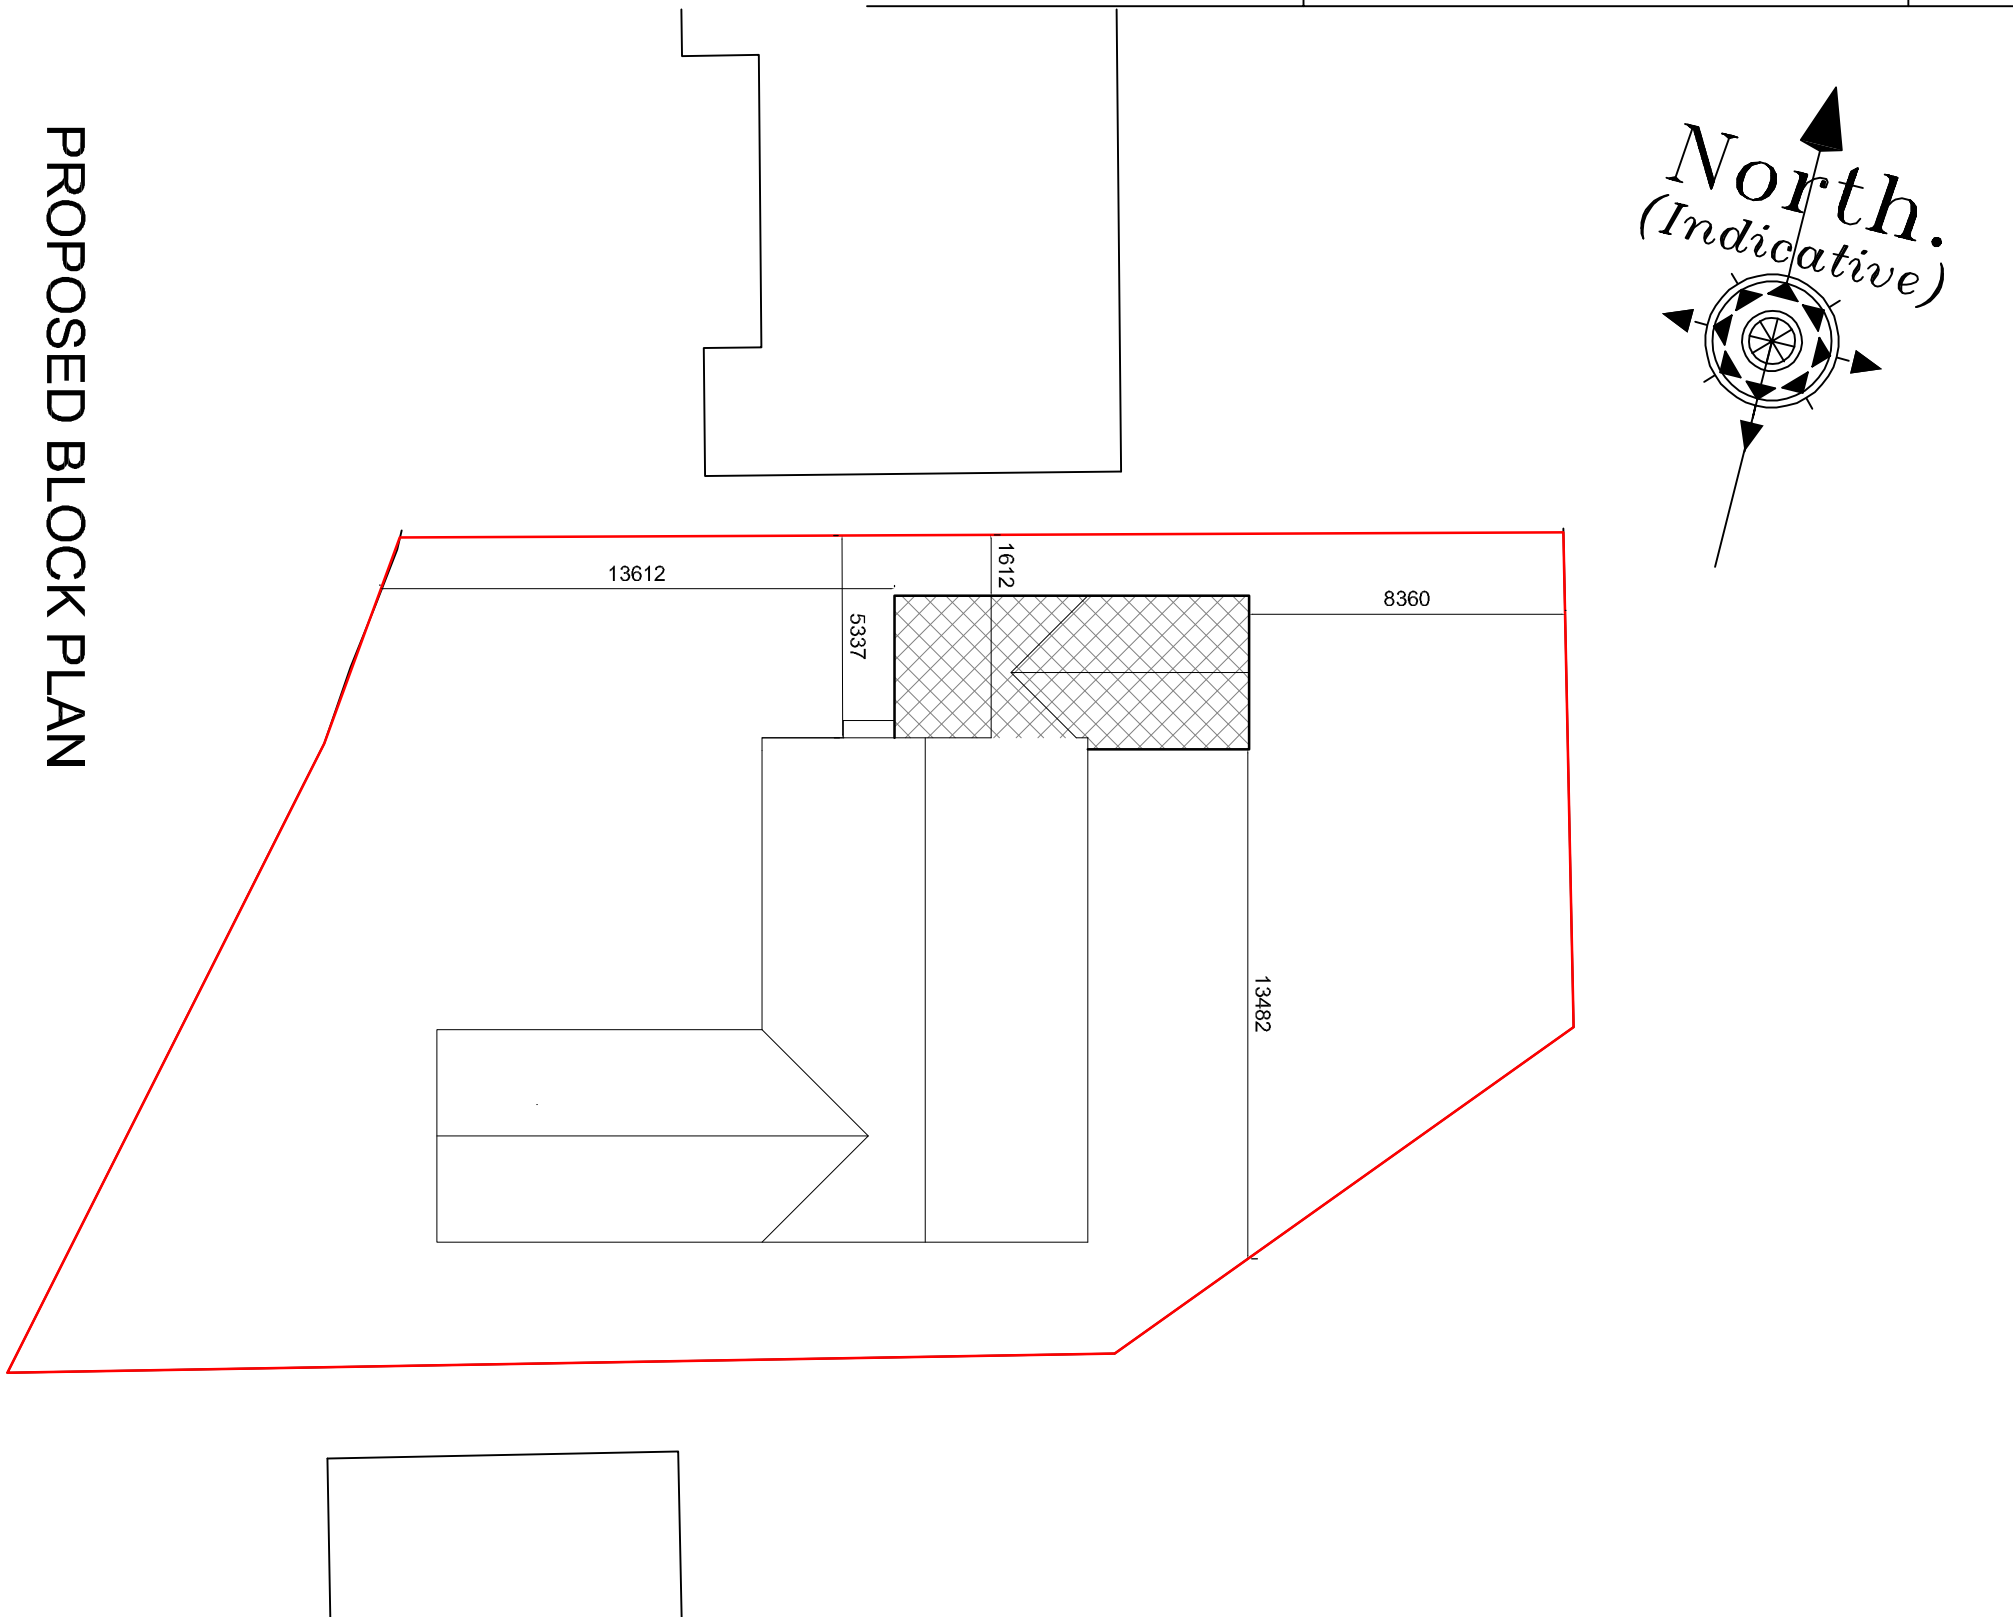

Revision	Date	Drawn	Description
Client	Peter Coulthard		
Project	Proposed extension, 4 Clover Way, Spalding		
Drawing	Planning		