
Hall & Co. Ltd.,

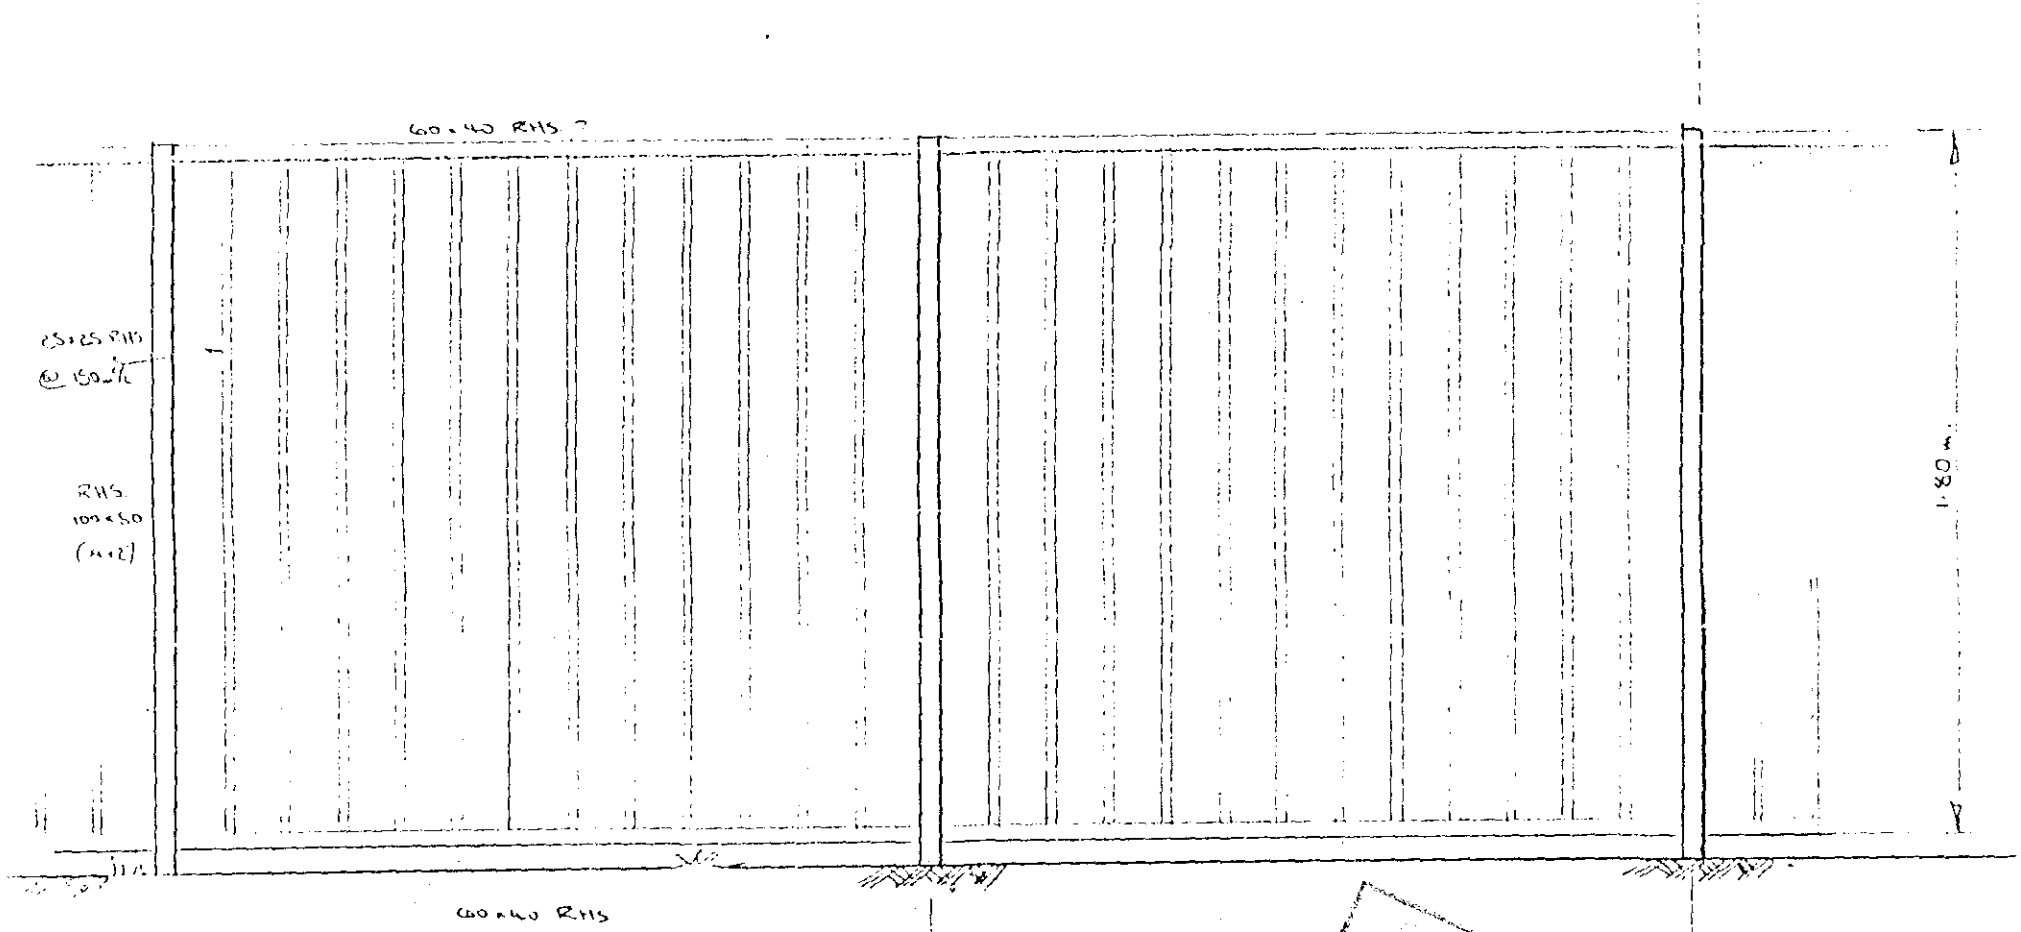

2m


2m

LB661

REJECTED

STANDARD FENCE PANEL DETAIL

SCALE 1:20

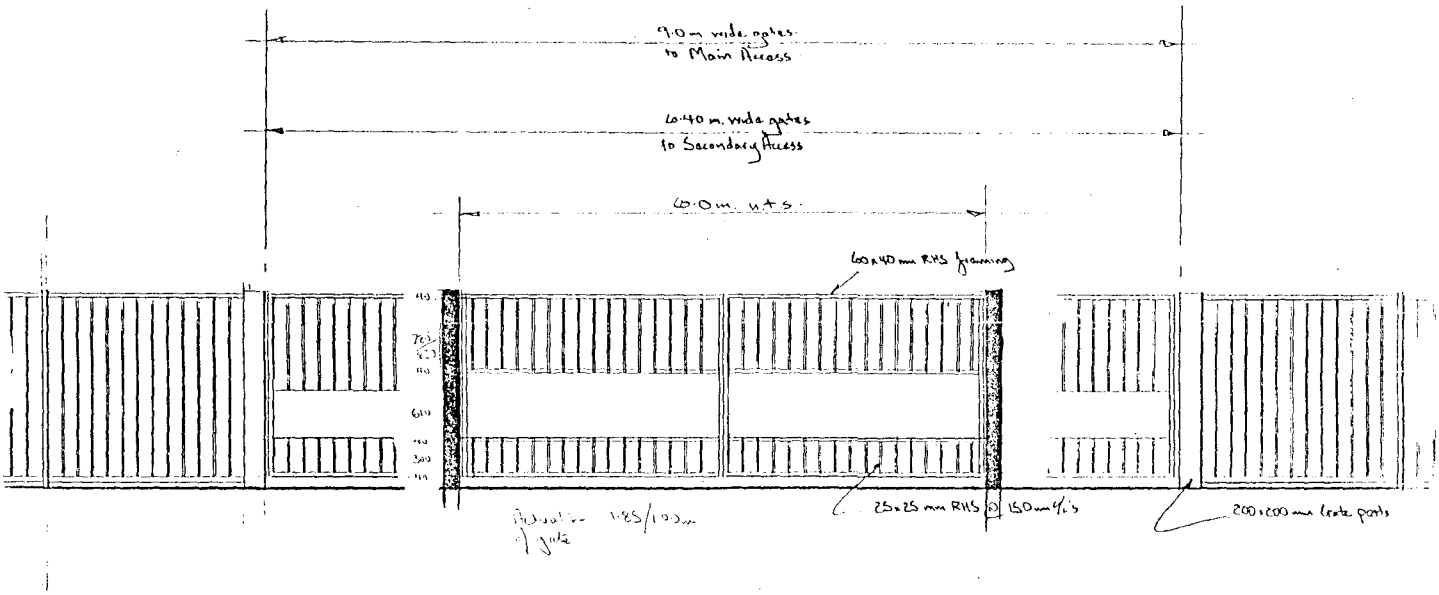

GATE DETAIL.

SCALE 1:50

Lb/5b1

SUPERSEDED

Hull & Co. Ltd.,

WINSOVER ROAD
SHORT STREET
Depot
Cold Store
PH
Aggregate Bins & Open Storage Area
Covered Car Parking
Open Storage
Open Fronted Store to be retained see Plg No SPA/97/02. Consented South Holland D.C. Plg:- H16/0652/88
Staff Car Park
3·7m
Existing Buildings to be demolished shown dotted
BM 3·96m
BM 4·03m
BM 3·7m
BM 4·22m
BM 4·02m
BM 3·86m
BM 4·11m
3·4m
Methodist Church
Priory
R.C.Ch
Office
El Sub Sta
KNIPE AVENUE
GREEN LANE
HENRIETTA STREET
HAVELOCK STREET
ST THOMAS'S ROAD
CROSS STREET
Proposed extended Entrance crossover
Existing gated access
Proposed gated access 6·0m clear
Line of Storage Sheds to be demolished
2·0m. High gates side panels & fencing

Proposed Entrance Improvements
scale 1:200.

(Entrance improvements consented South Holland District Council)
Plg:- H16/0652/88.

SUPERSEDED

Retain

for Hall & Co. Limited

Revision 'A' 2nd March 89 Layout of open stora


Hall & Co. Ltd., B

St. Thomas's


Scale	1:1250
Date	April 88
Drawn	

Drawing No SPA./88./01


195/97

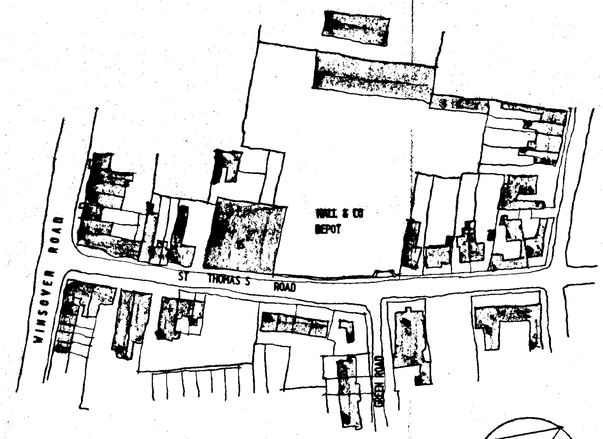

LOCATION PLAN 1:1250

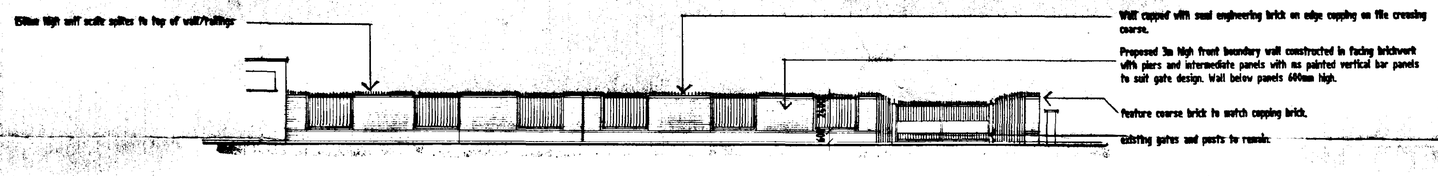

STREET ELEVATION

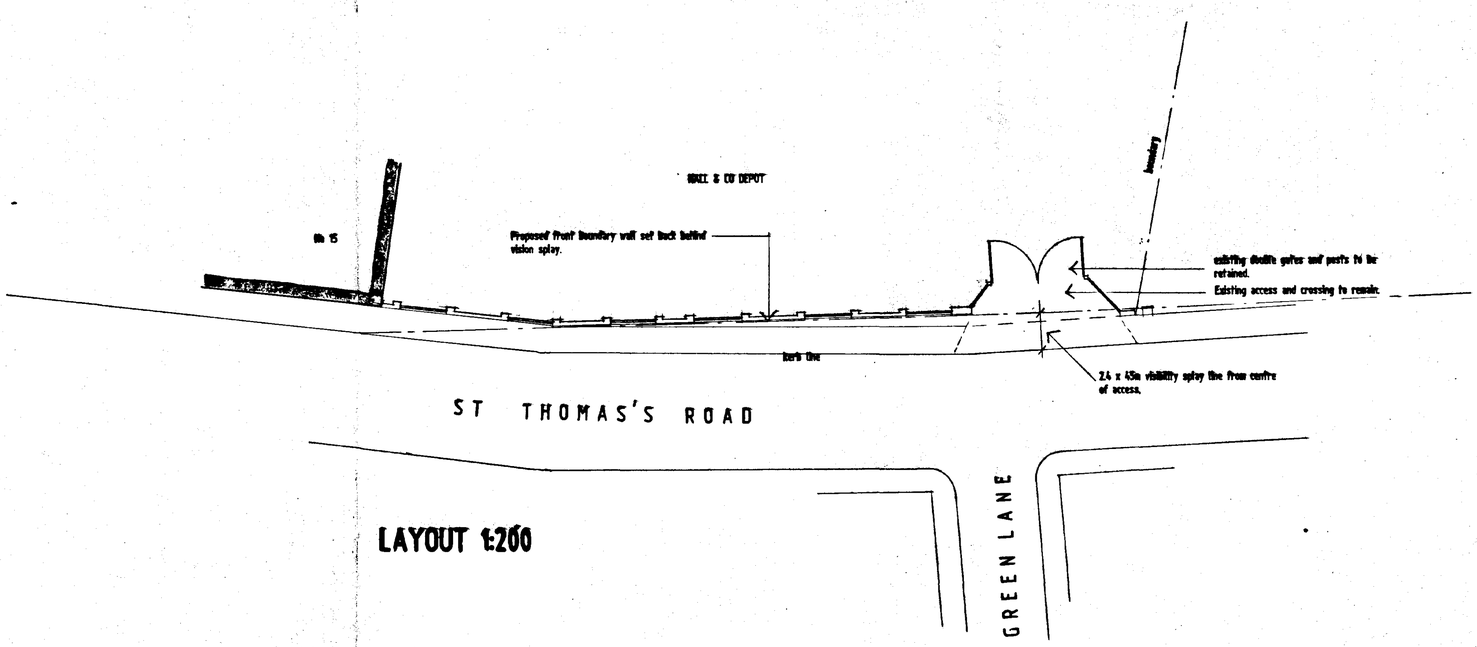

LAYOUT 1:200

© Check all dimensions and report all errors and omissions

AMENDED PLAN
Ref.

SOUTH HOLLAND DC
HOUSING & PLANNING
19 SEP 1997
Ref: 0195/97

A AUG 97- WALL REVISED EITHERSIDE OF GATES AND ANTI SCALE DEVICE ADDED

PROPOSED NEW BOUNDARY WALL AT HALL & CO ; ST THOMAS'S ROAD; SPALDING

FOR
HALL & CO

Scheme Proposals

1:200	AUG 97	
HCS	1	A

DETERMINED PLAN

JAMES SMITH
ASSOCIATES
CHARTERED ARCHITECTS
TAVISTOCK HOUSE WALTHAM ROAD
WOODLANDS PARK MAIDENHEAD
BERKSHIRE SL6 3NM
TEL: 01628 825241-4 FAX: 01628 826120