

PLANS FOR ROLLER DOOR
NEWEY & EYRE PROPERTY
89 COMMERCIAL RD
SPALDING

APPLICANT MR. I B KING
PROPERTY OWNER

Plann... SHDC
... Davel...
19 FEB 20...
Ref 19...

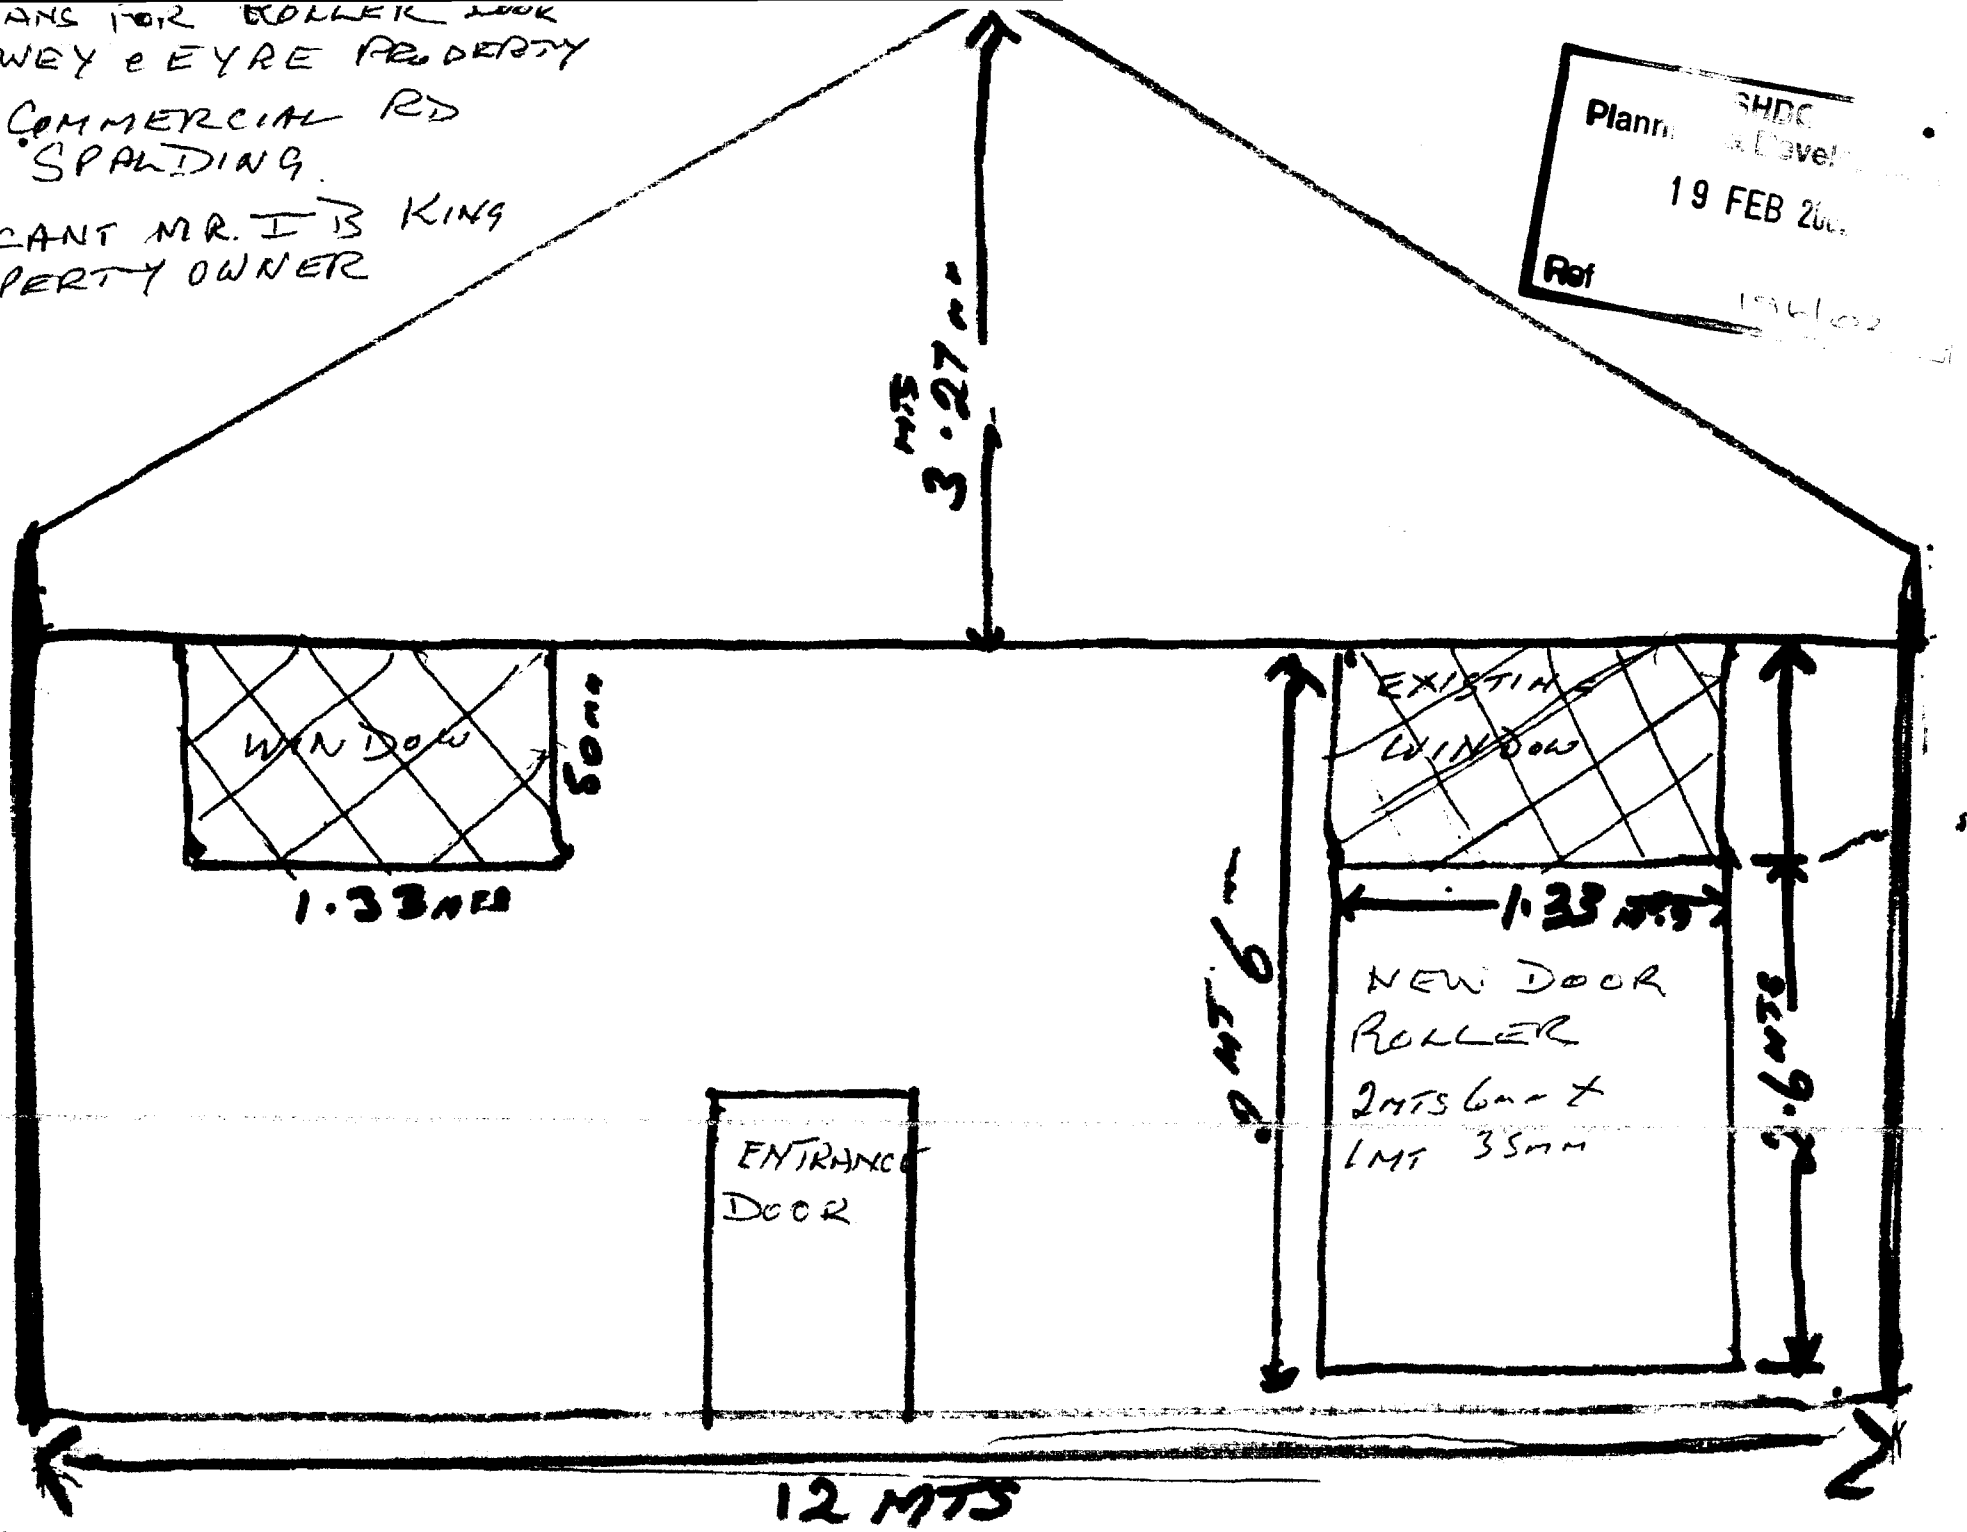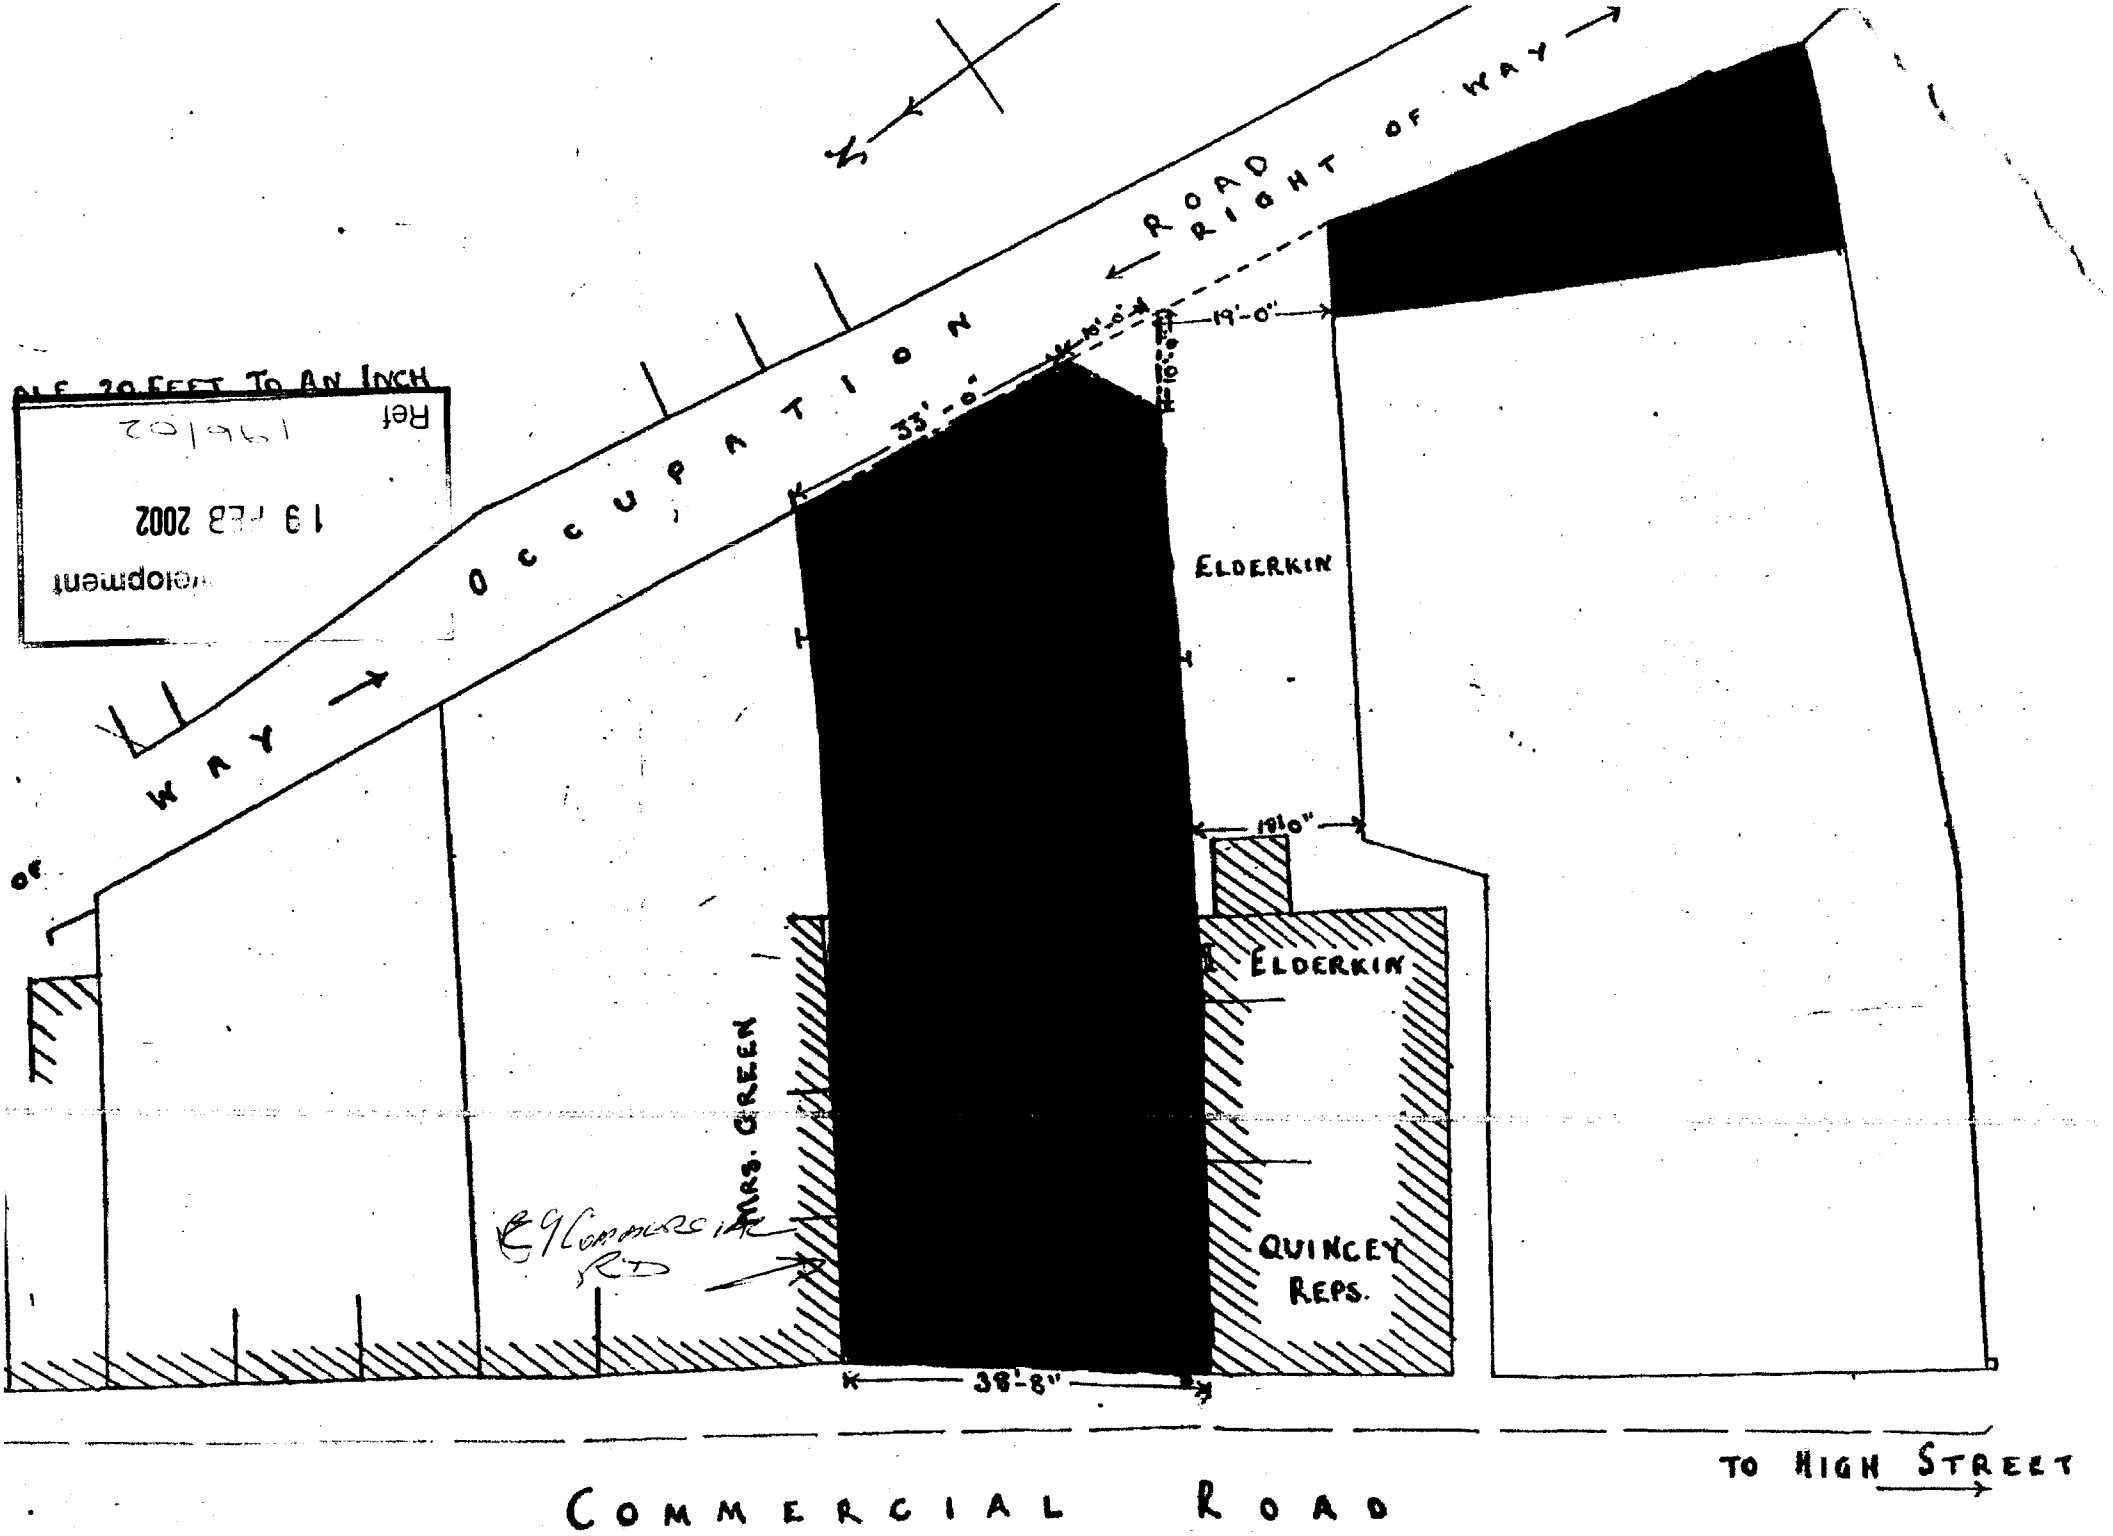


ROAD
RIGHT OF WAY
OCCUPATION
WAY
33'-0"
19'-0"
ELDERKIN
19'0"
ELDERKIN
MRS. GREEN
QUINCEY
REPS.
38'-8"
COMMERCIAL ROAD
TO HIGH STREET