




GROUND FLOOR PLAN

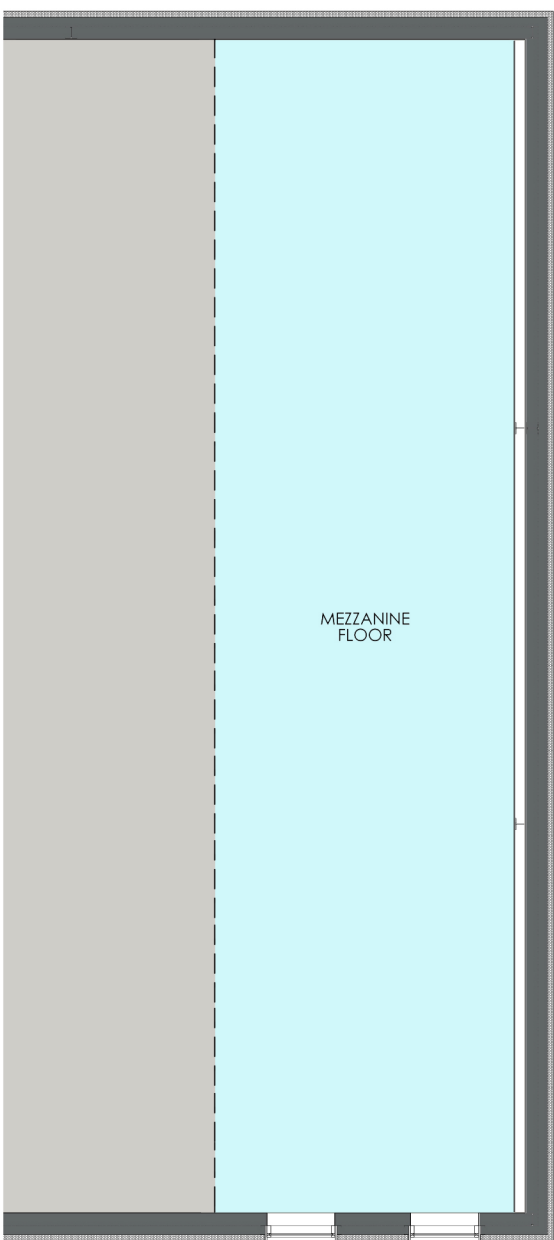

MEZZANINE FLOOR PLAN


ASHLEY KING
DEVELOPMENTS

LINCS GATEWAY
Lincs Gateway, Spalding Phase 2


BLOCK A




REAR ELEVATION

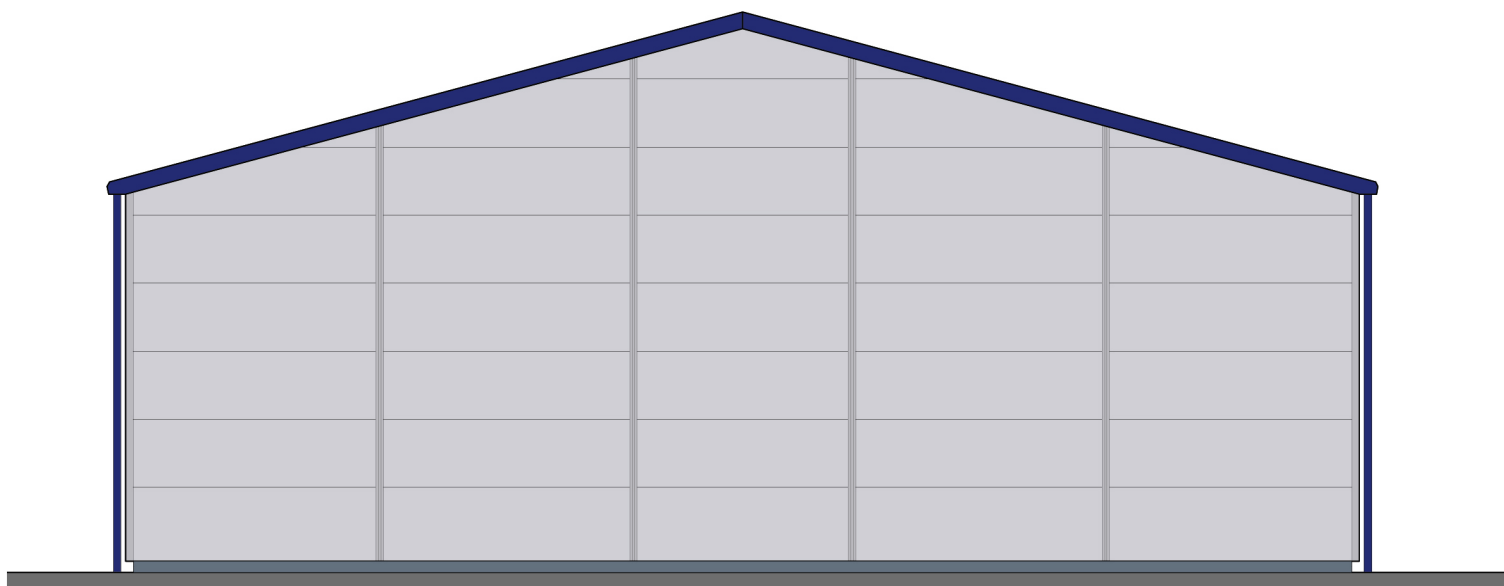

SIDE ELEVATION

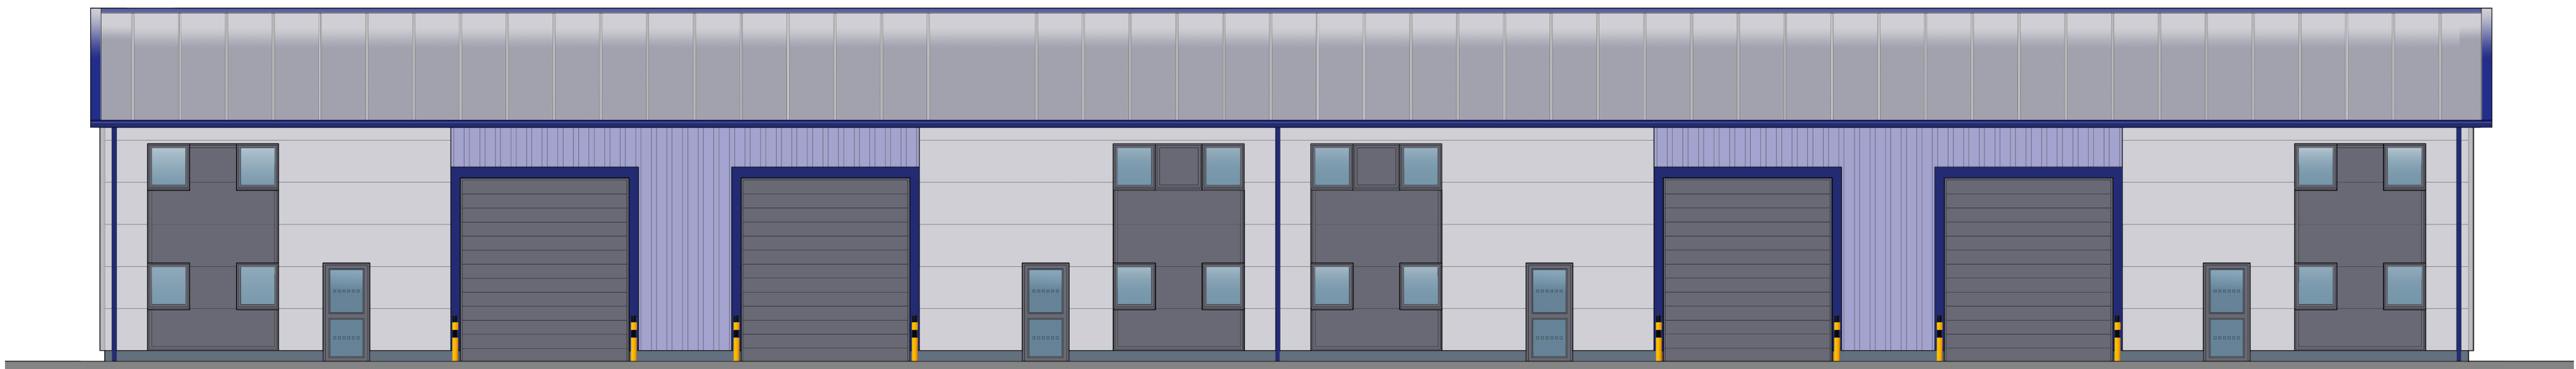

FRONT ELEVATION

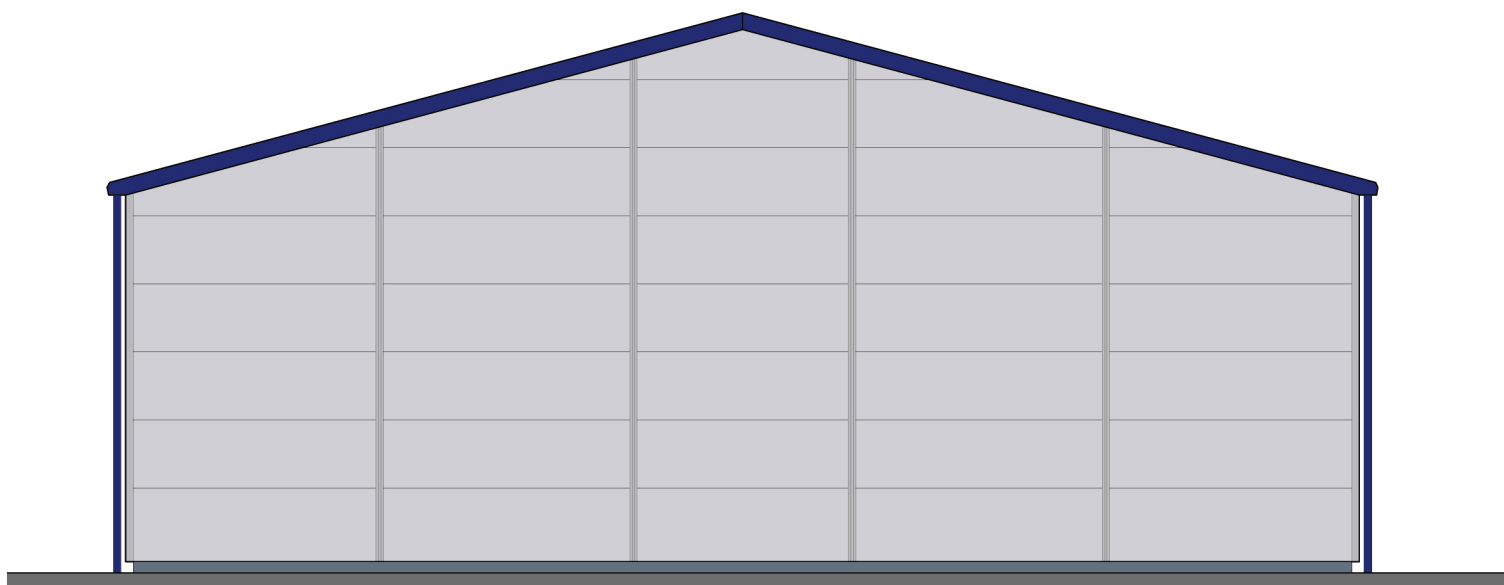

SIDE ELEVATION