



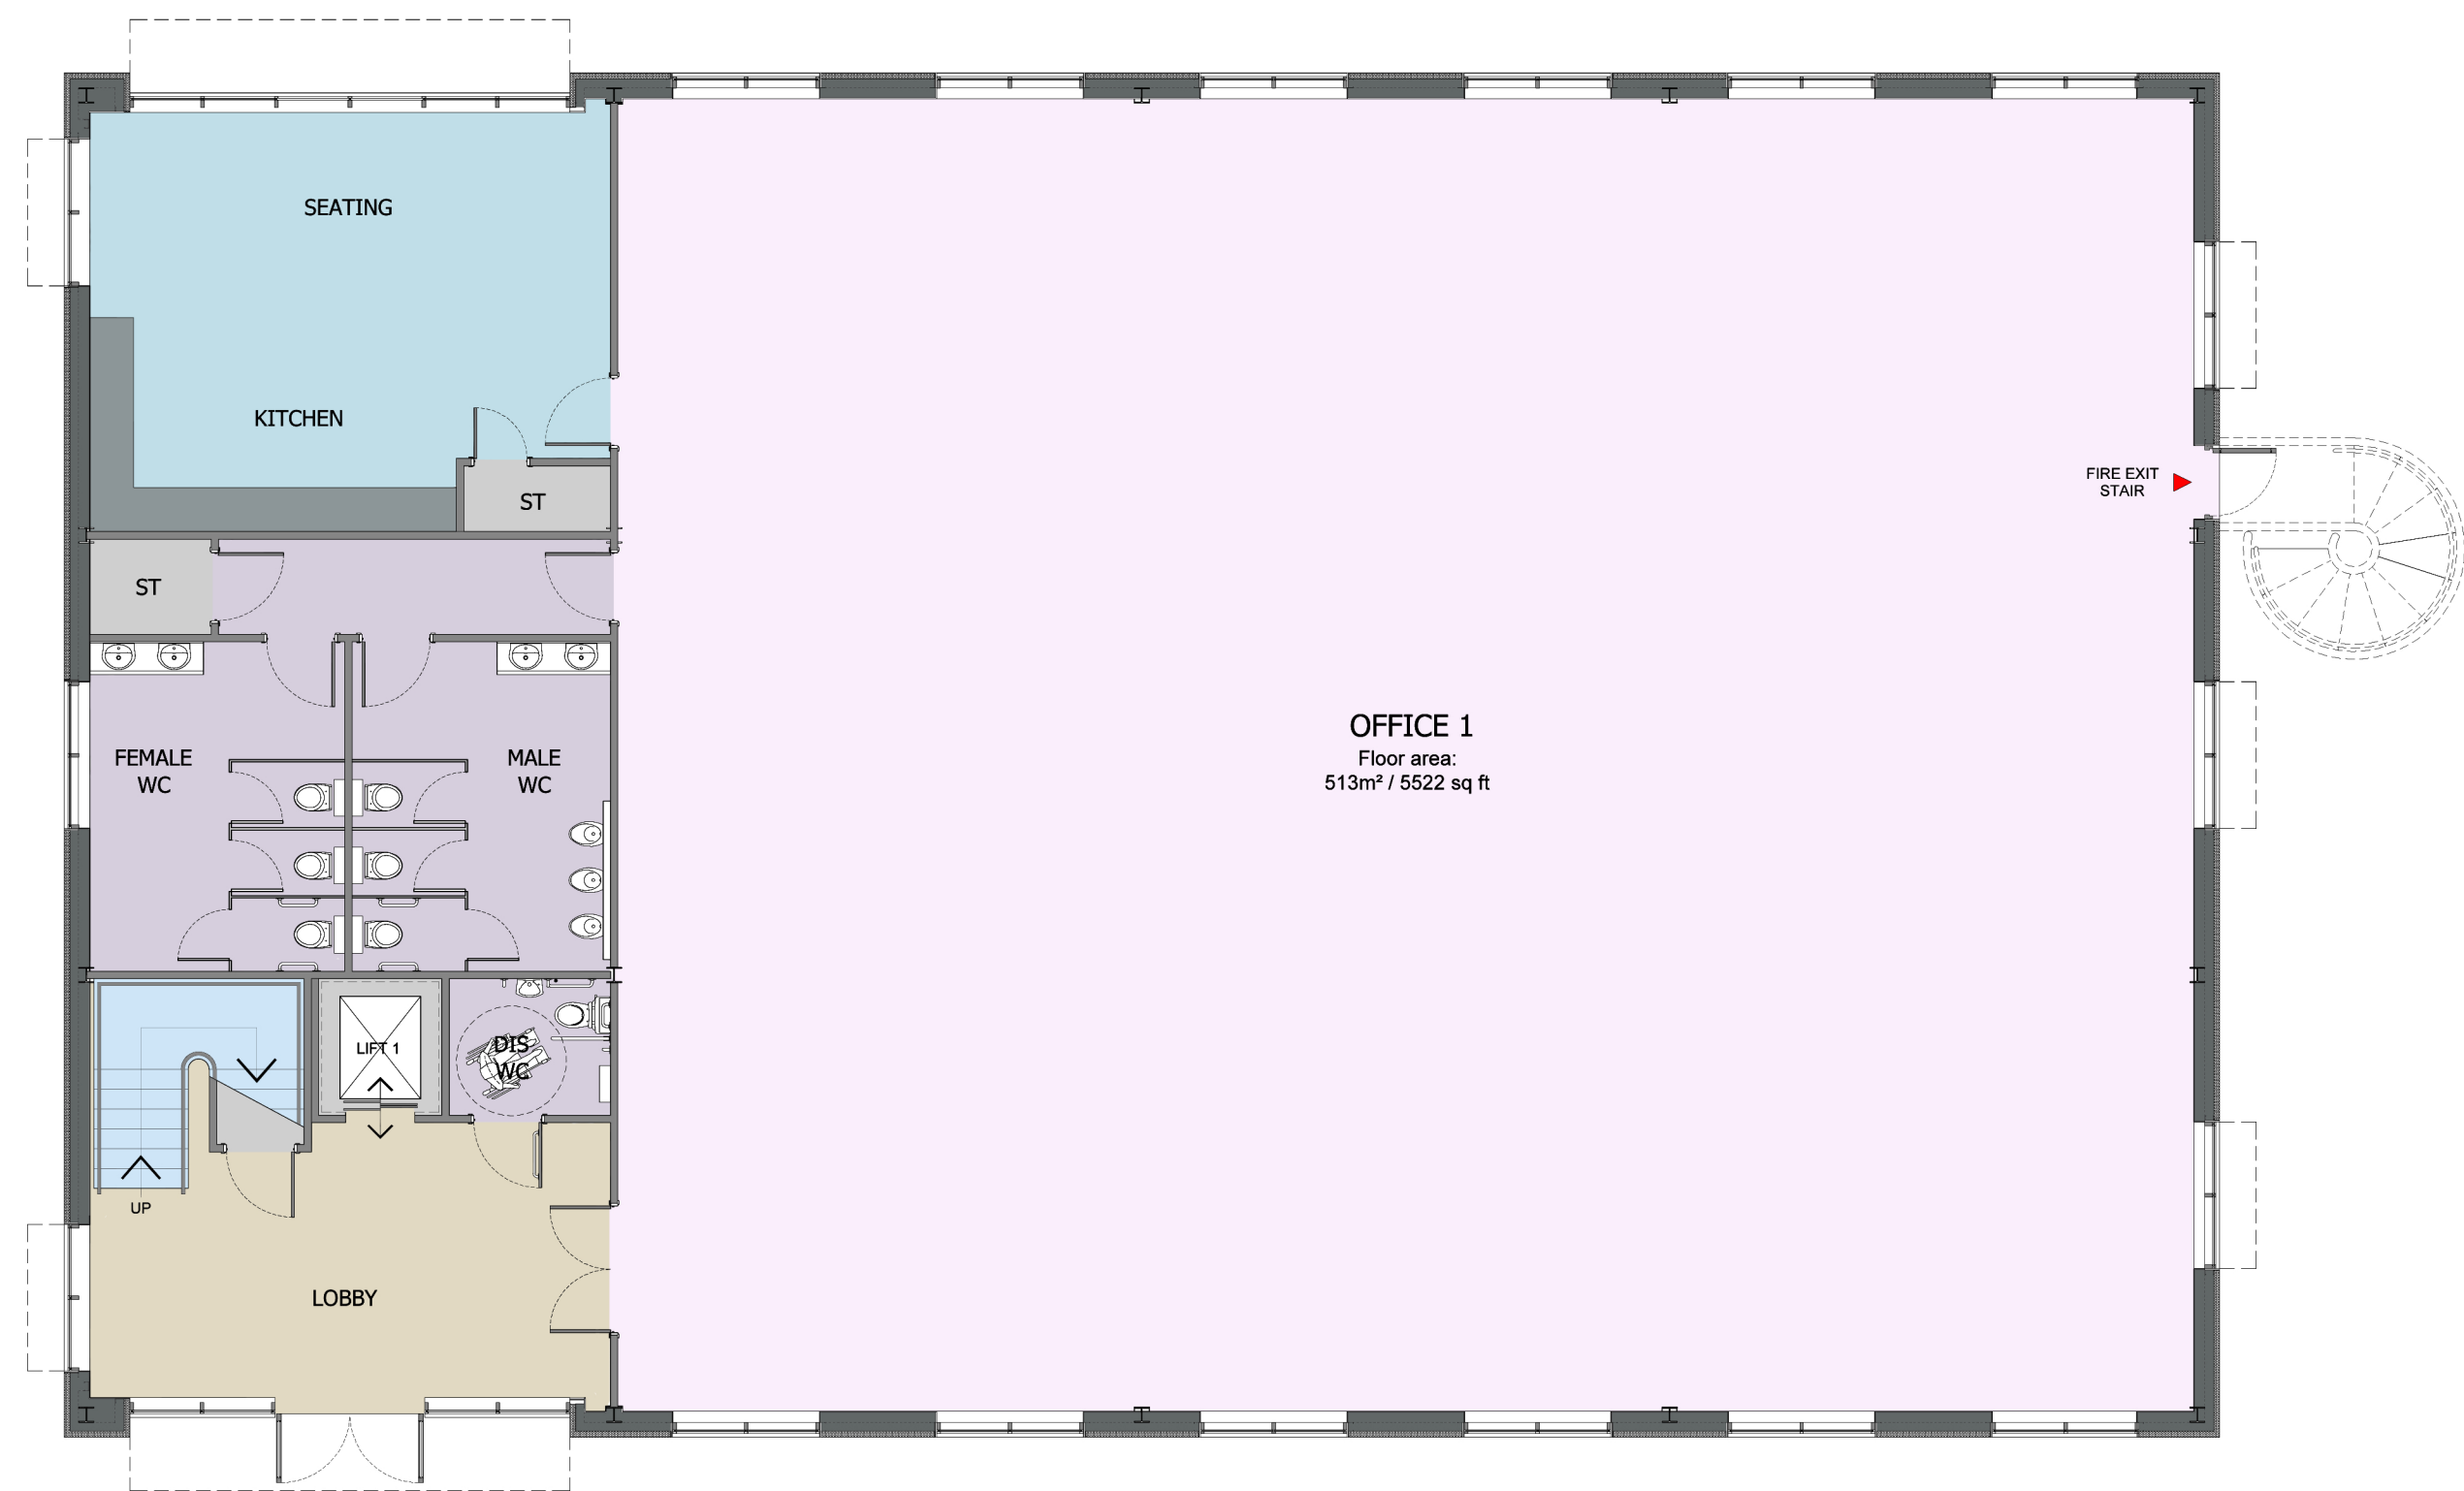

GROUND FLOOR PLAN

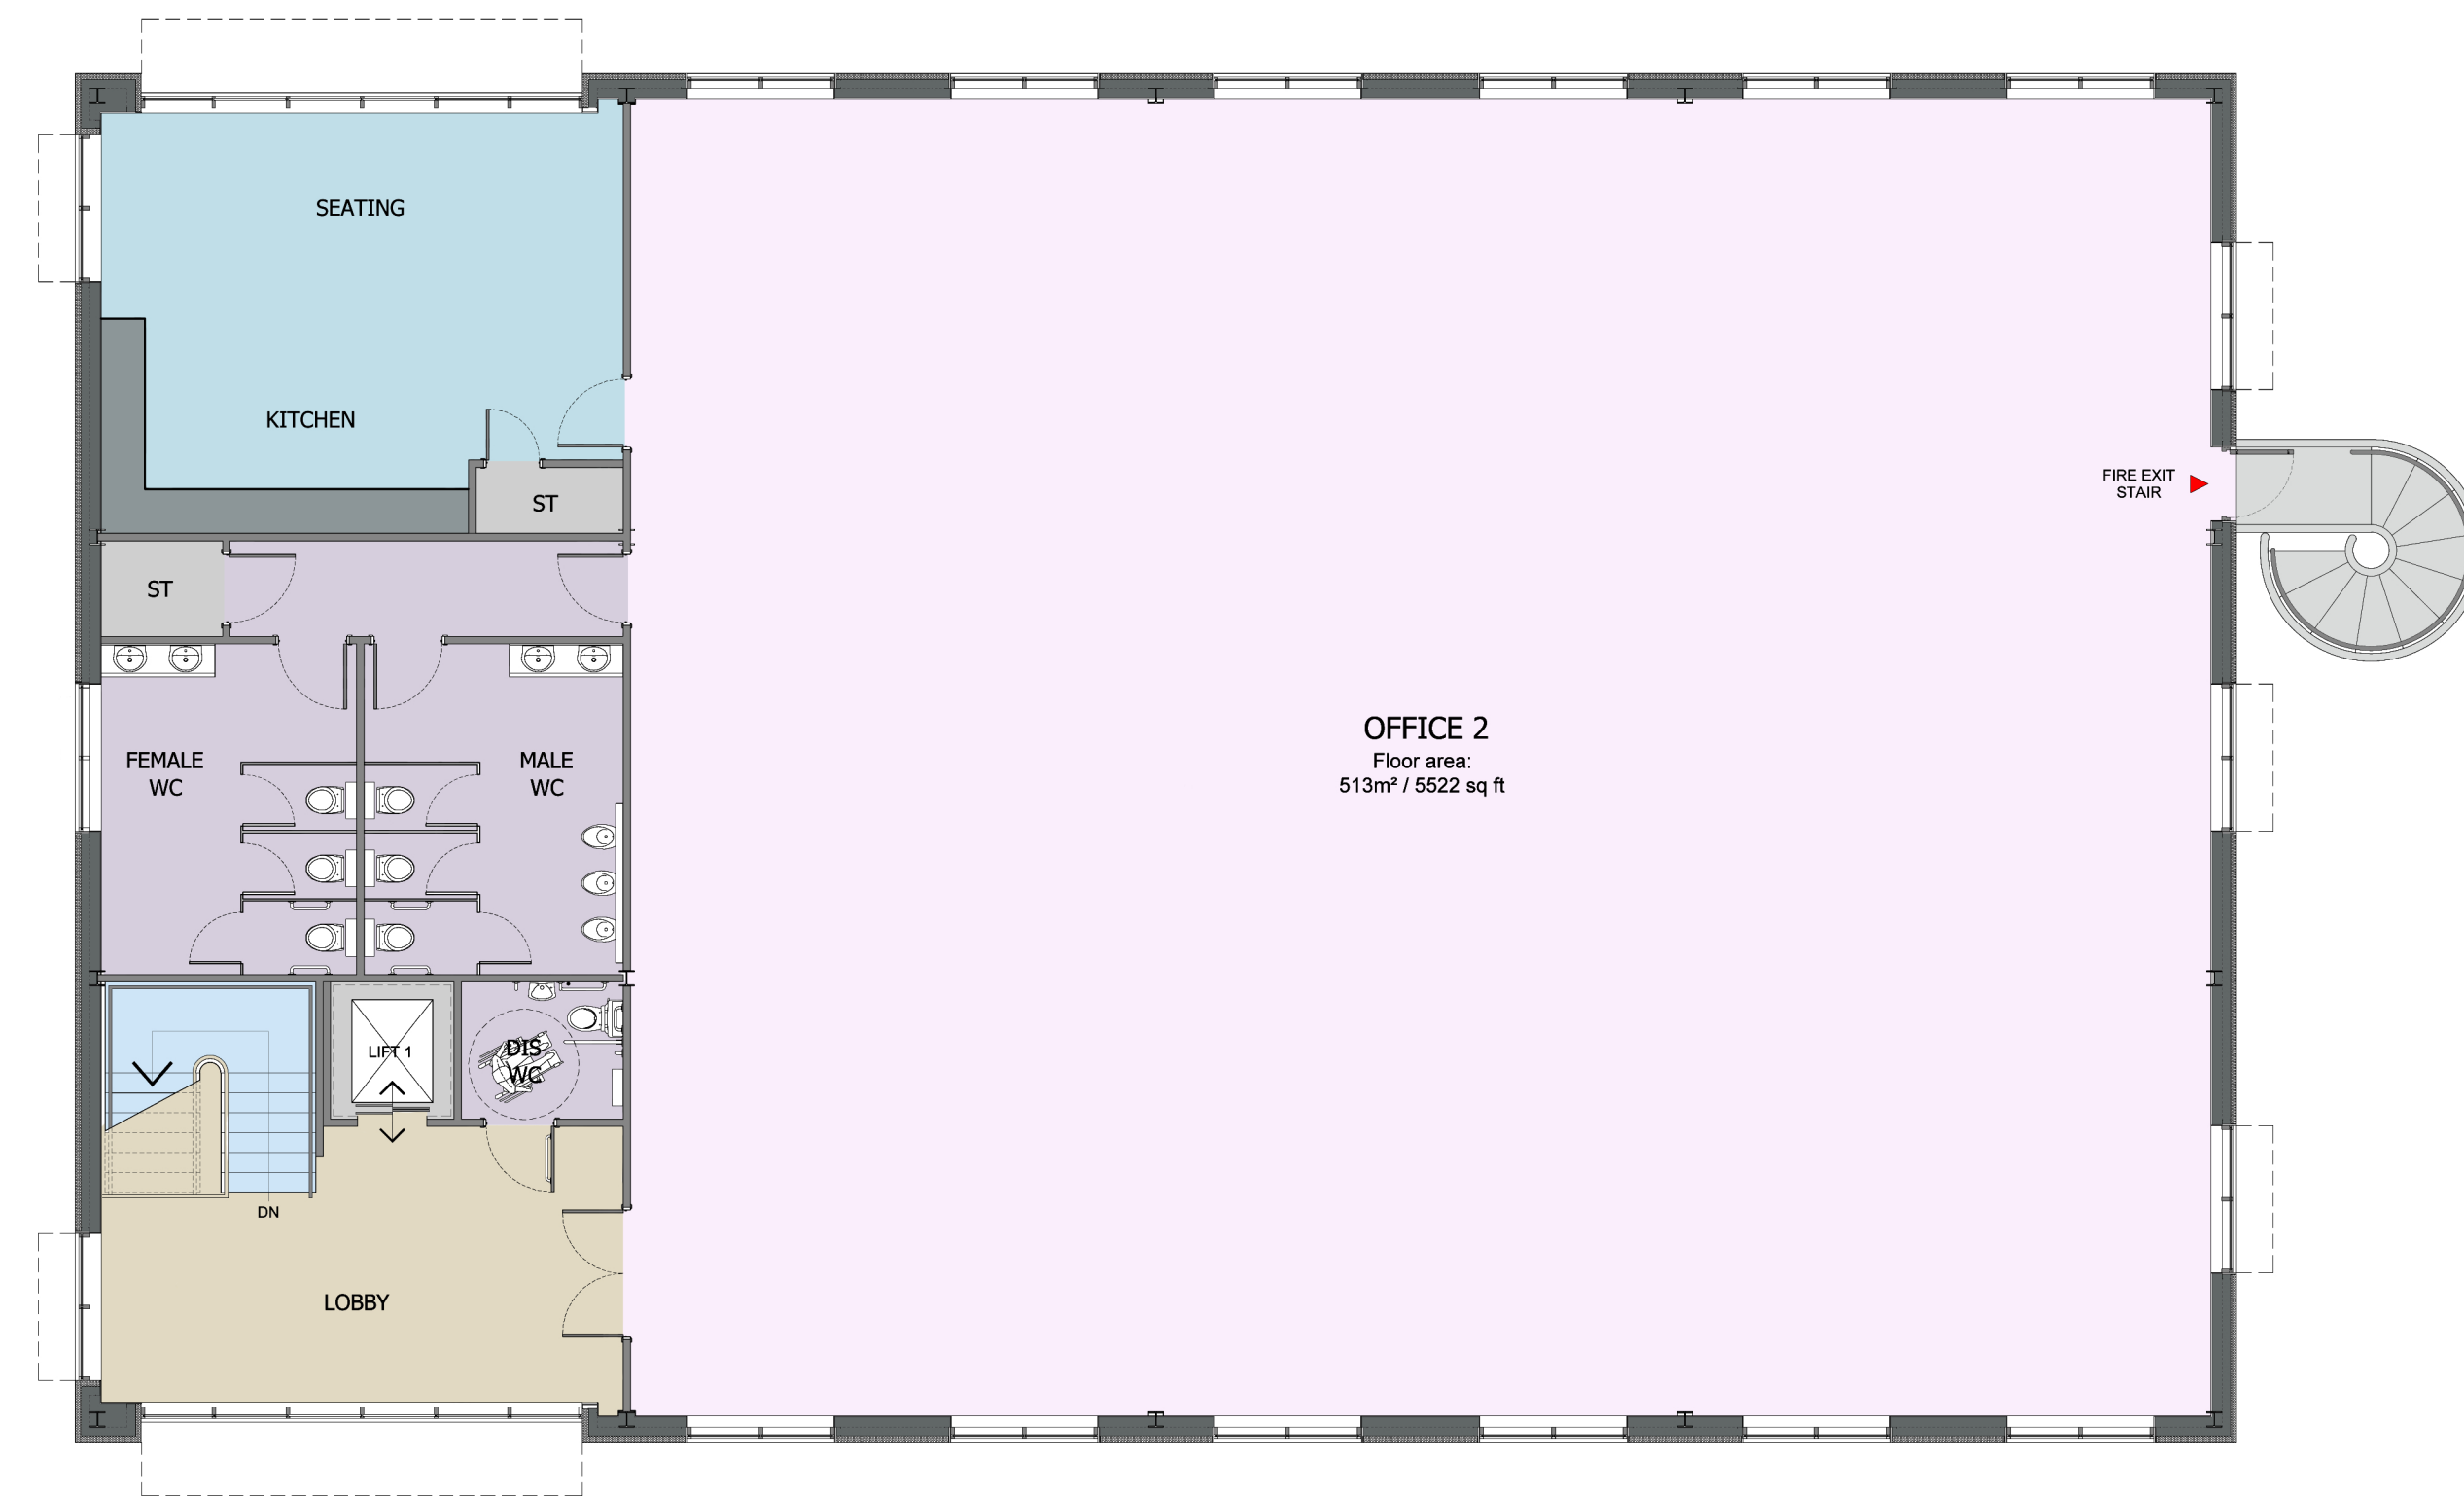

FIRST FLOOR PLAN




REAR ELEVATION



SIDE ELEVATION



FRONT ELEVATION

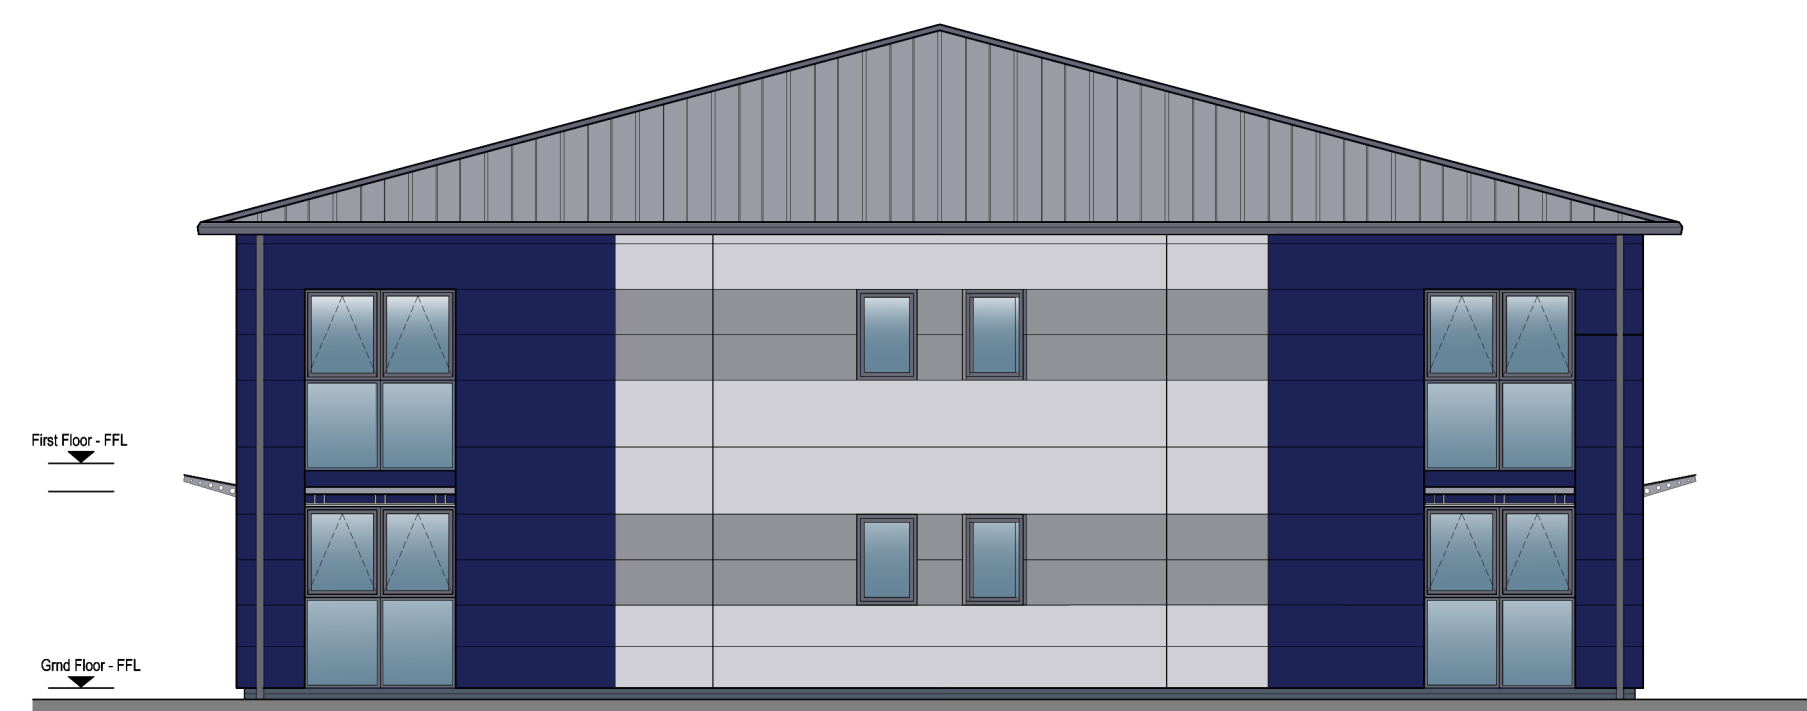

SIDE ELEVATION


ASHLEY KING
 DEVELOPMENTS


LINCS GATEWAY
 Lincs Gateway, Spalding Phase 2

BUILDING 1-4