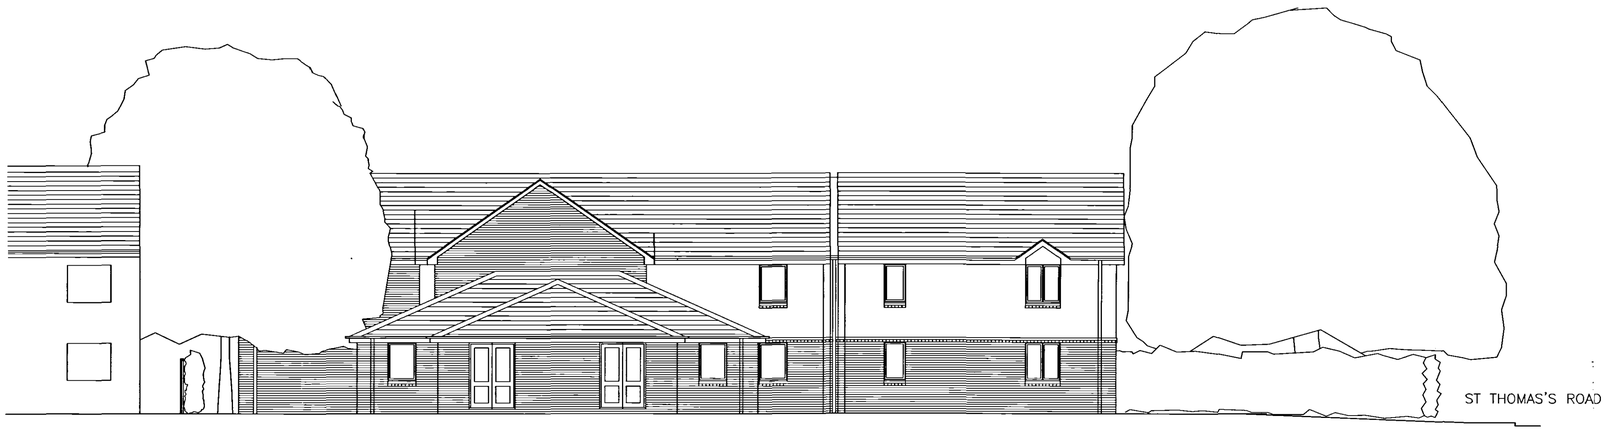

PROPOSED NORTH EAST ELEVATION

PROPOSED ELEVATION TO WELLAND CLOSE

Facing materials;

Roof;

MARLEY red rooftiles (spec to be agreed)

Walls;

Cream render upper panels (extent to be agreed with planning dept prior to commencement on site).

Butterworth mixed red brick elevations throughout with storey string course and window/door cill detailing.

Joinery;

White upvc double glazed door and window units throughout

White upvc fascia and barge boards throughout with black upvc guttering and downpipes.

AMENDED PLAN
Ref. A1

31 MAY 2005
01991/05

Rev B; MAY 05 – Reduced to single storey at rear.
Rev A; JAN 05 – Reduced to 2 storey and roof design amended.

LION DESIGN
Building Surveyors : Building Design Consultants : Model Makers
CALEDONIA WORKS, 43 MOWBRAY STREET, SHEFFIELD S3 8EN
Telephone and fax; 0114 273 0044 E-mail; lion.design@btconnect.com

Date;	JAGUAR PROPERTY LIMITED AND HAZELWOOD DEVELOPMENTS LIMITED	Job no;
MAY 04	PROPOSED ERECTION OF 12 NO FLATS AT ST THOMAS'S ROAD, SPALDING, LINCOLNSHIRE	K.0378
Scale; 1:200	PROPOSED ELEVATIONS (Sheet 1 of 2)	Drg no; 04B