


SOUTH HOLLAND DISTRICT COUNCIL

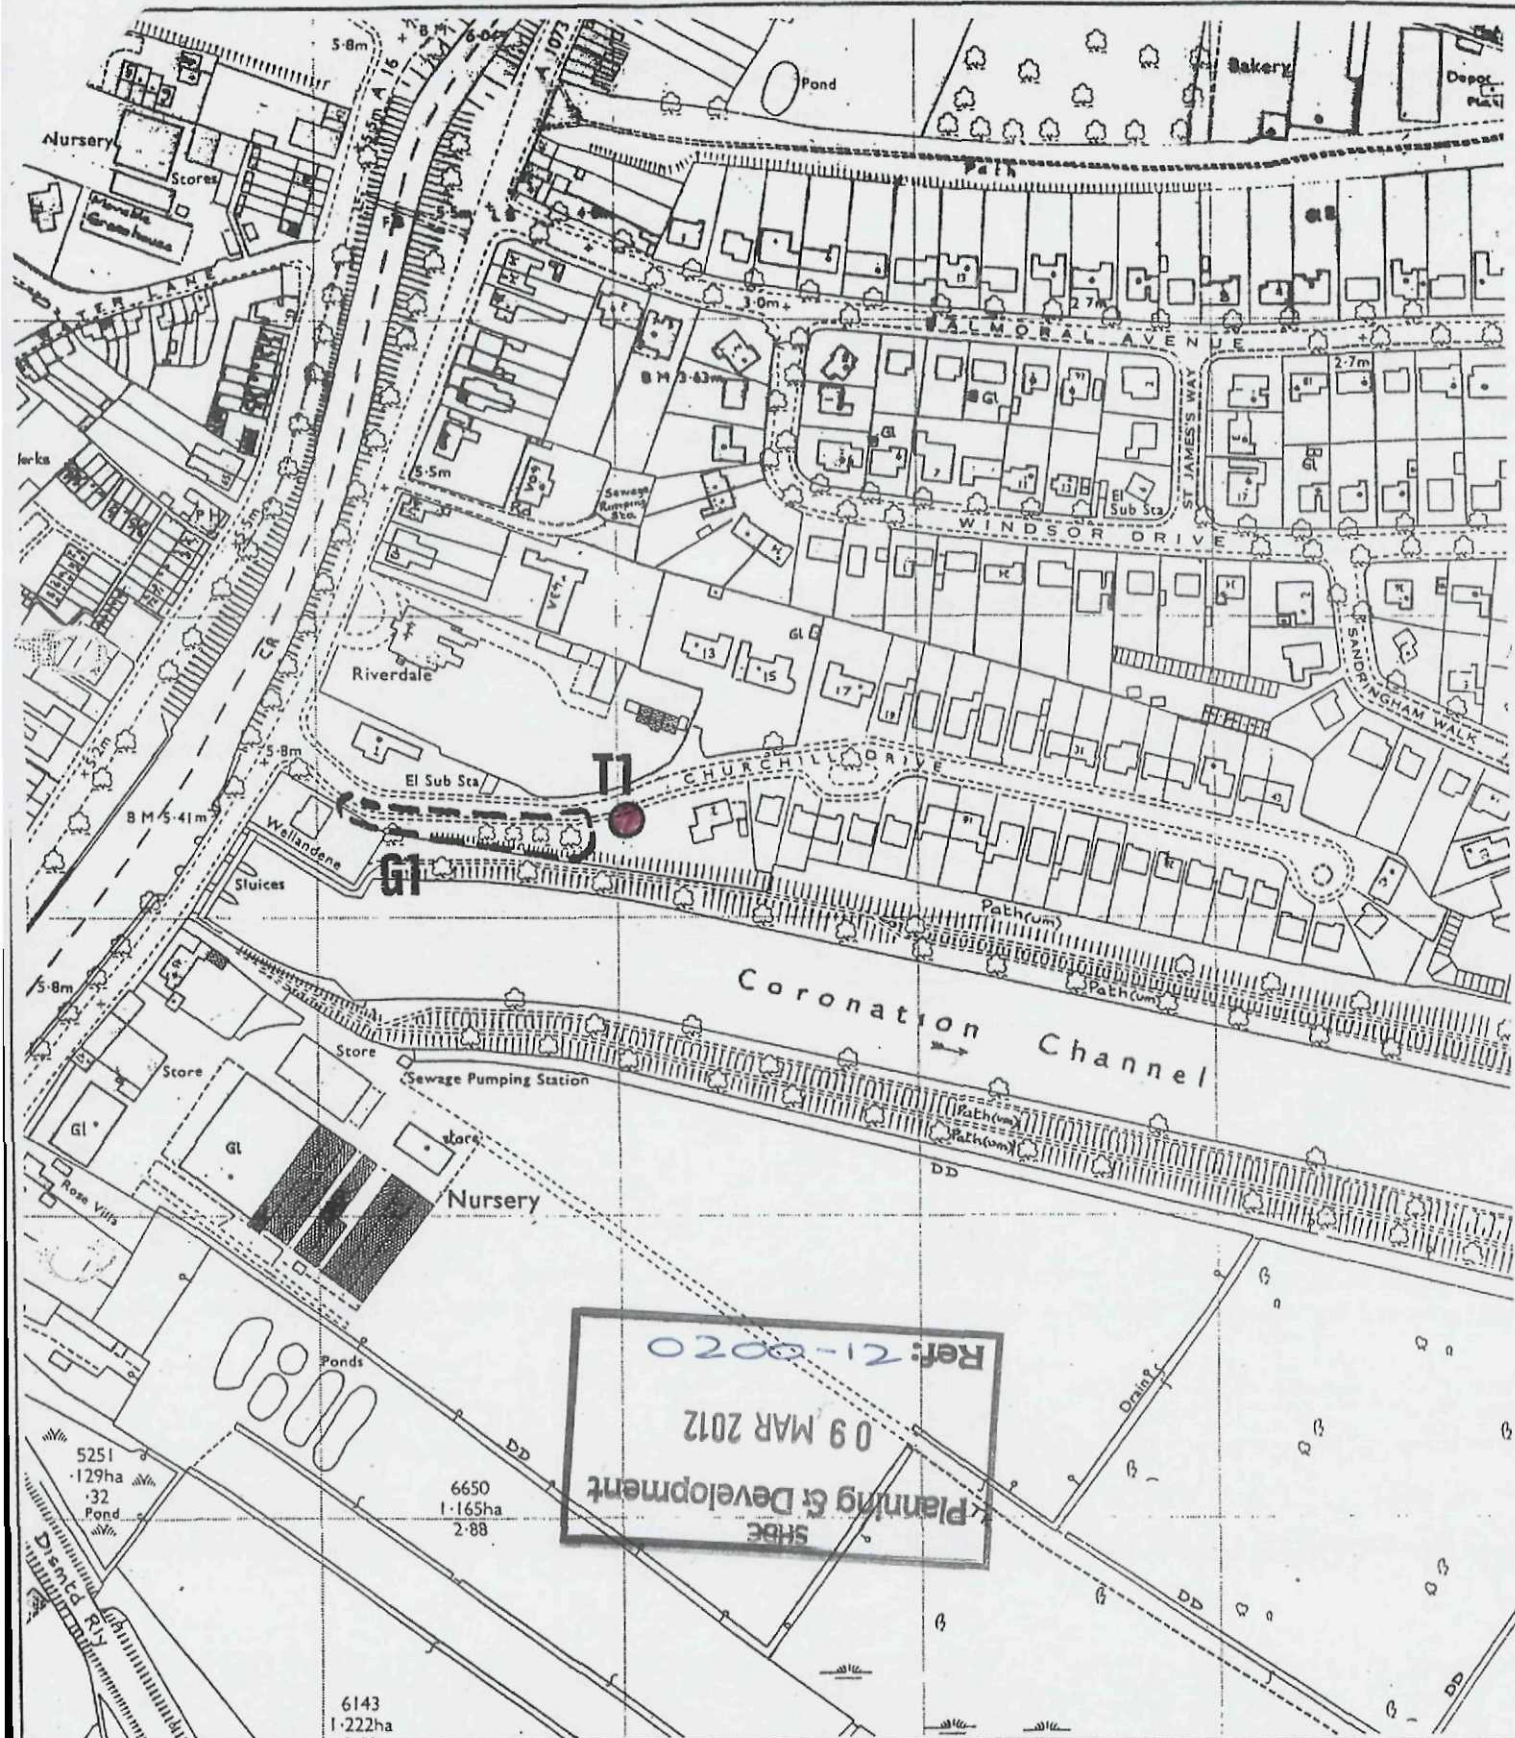

SPALDING TREE PRESERVATION ORDER No. 36 1989

PLAN No.

SCALE

DATE

BASE

1:2500

JULY '89

B.SMITH M.R.I.P.I.

District Planning Officer

OPS SUPPORT
- 7 MAR 2012
POSTROOM

Tree Report

Our Reference: 502/12S

Location: No. 2 Churchill Drive, Spalding

Clients: Mr & Mrs Tooley

Date of Inspection: 1st February 2012



Copy of view of Tree leaning towards the Road and
other Property - I feel the Tree should come down or at least
Trimmed down by half.

SHDC
Planning & Development
09 MAR 2012
Ref: 0200-12