
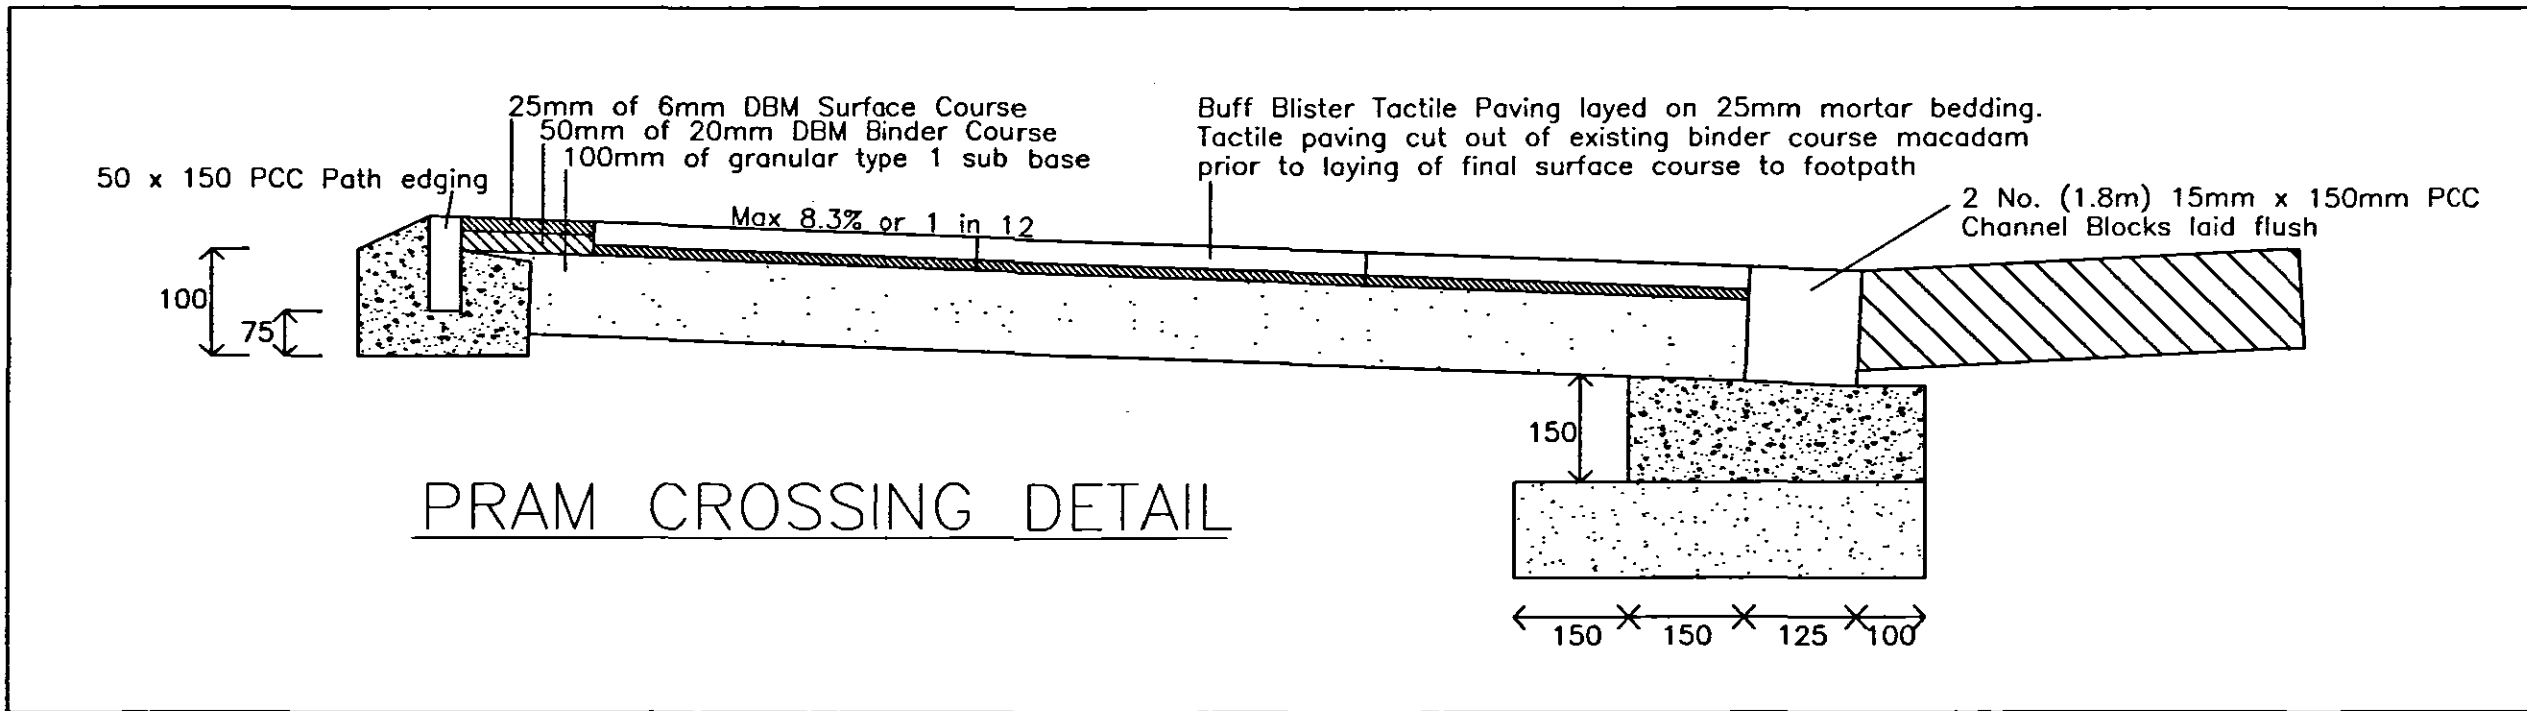
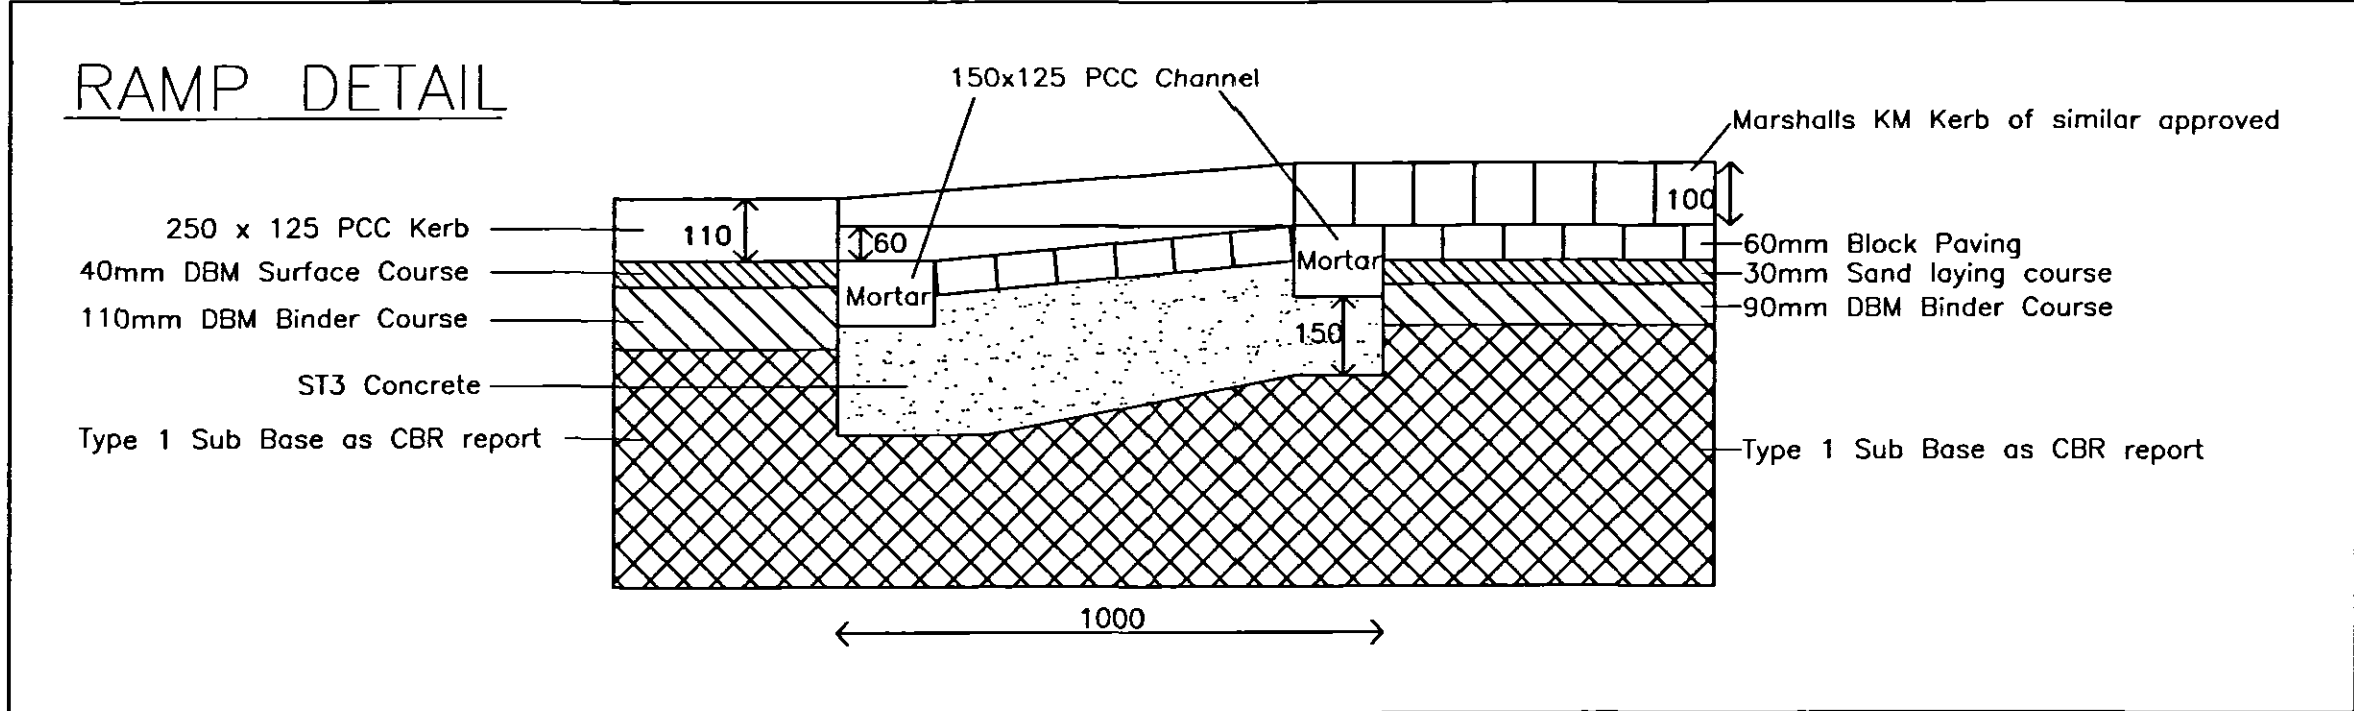


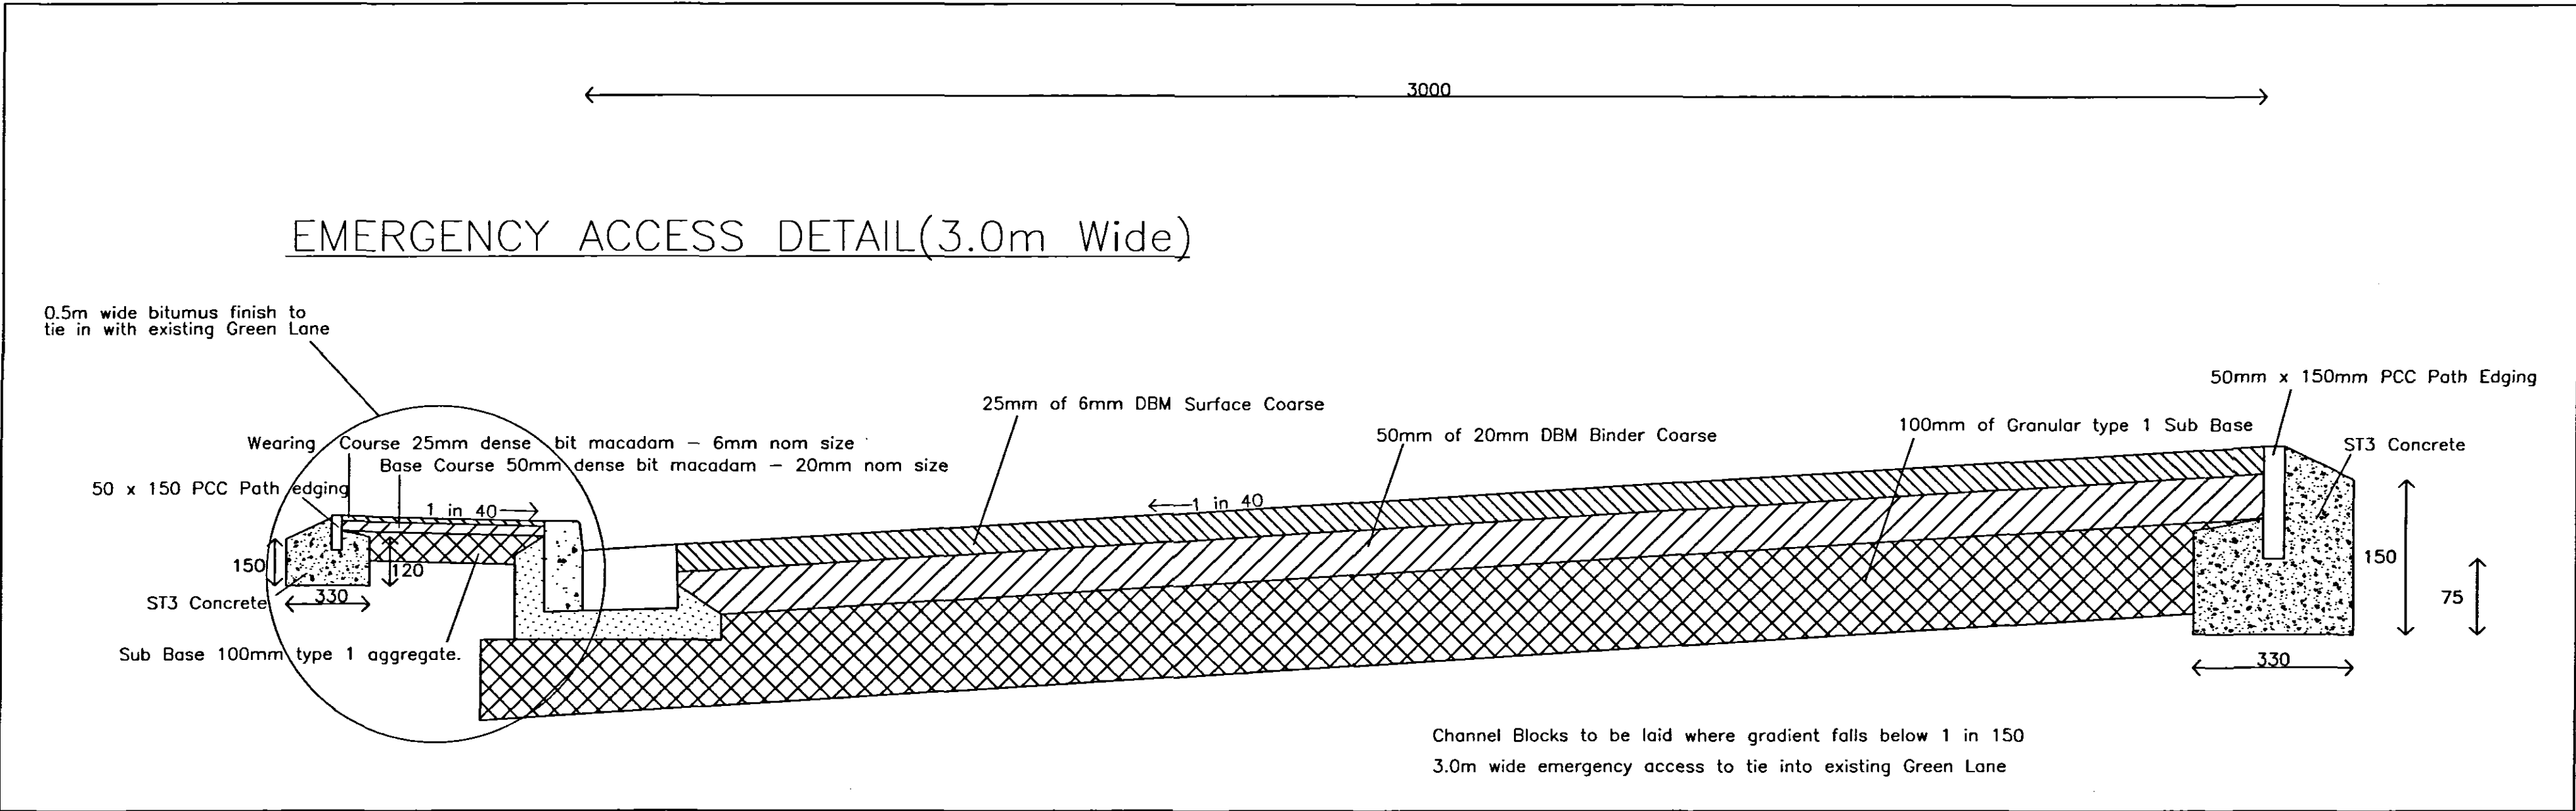

Jelson

Jelson Ltd
370 Loughborough Road
Leicester LE4 5PR
Tel: 0116 2661541
Fax: 0116 2664589

Drawing Title:
Emergency Access & Pram
Crossing Detail
Magellan Way
Spalding
Phase 4

Drawing No:
728.35

Drawn by:
AS

Checked by:

Scale:
Not to scale

Revision:

Date:
Jan 2005

Amendments:

15 FEB 2005
0201/05

**DETERMINED
PLAN**