
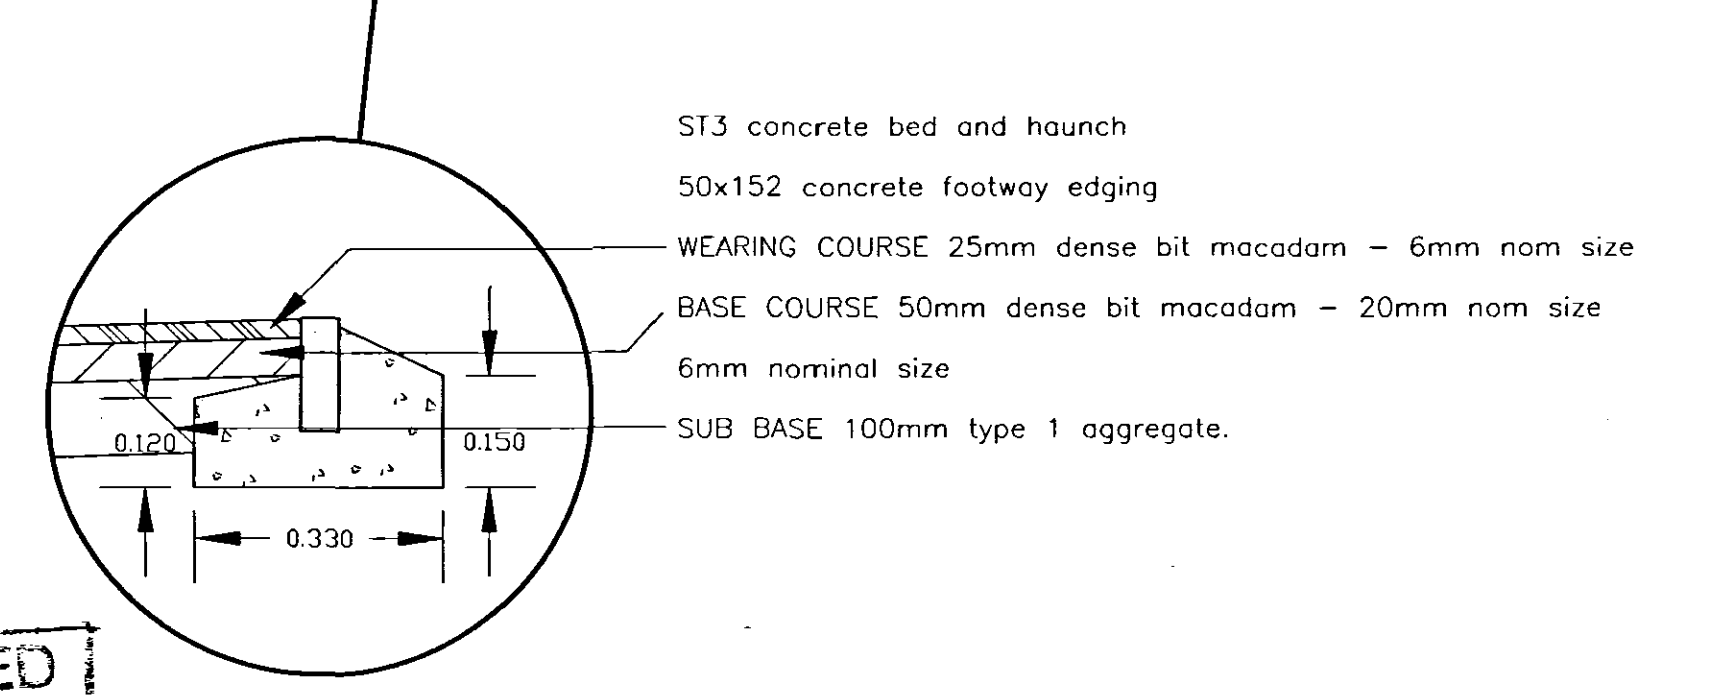
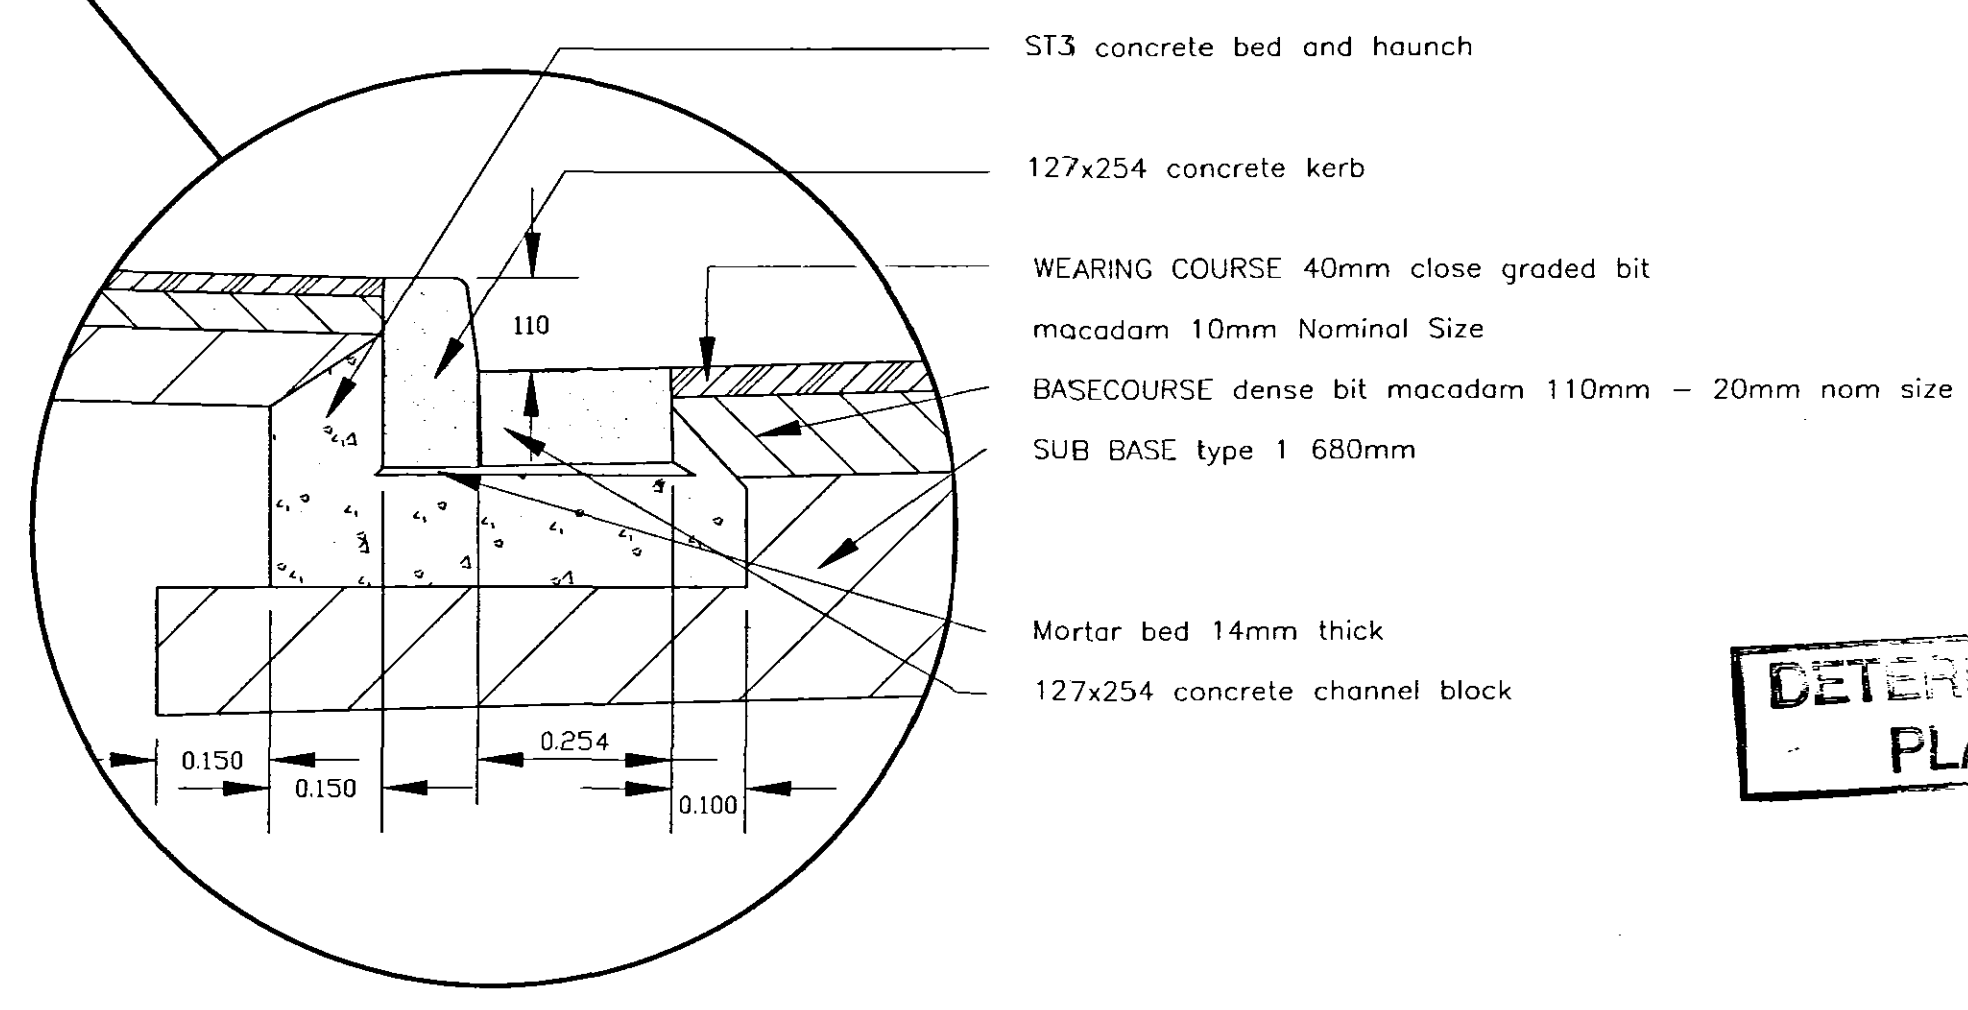
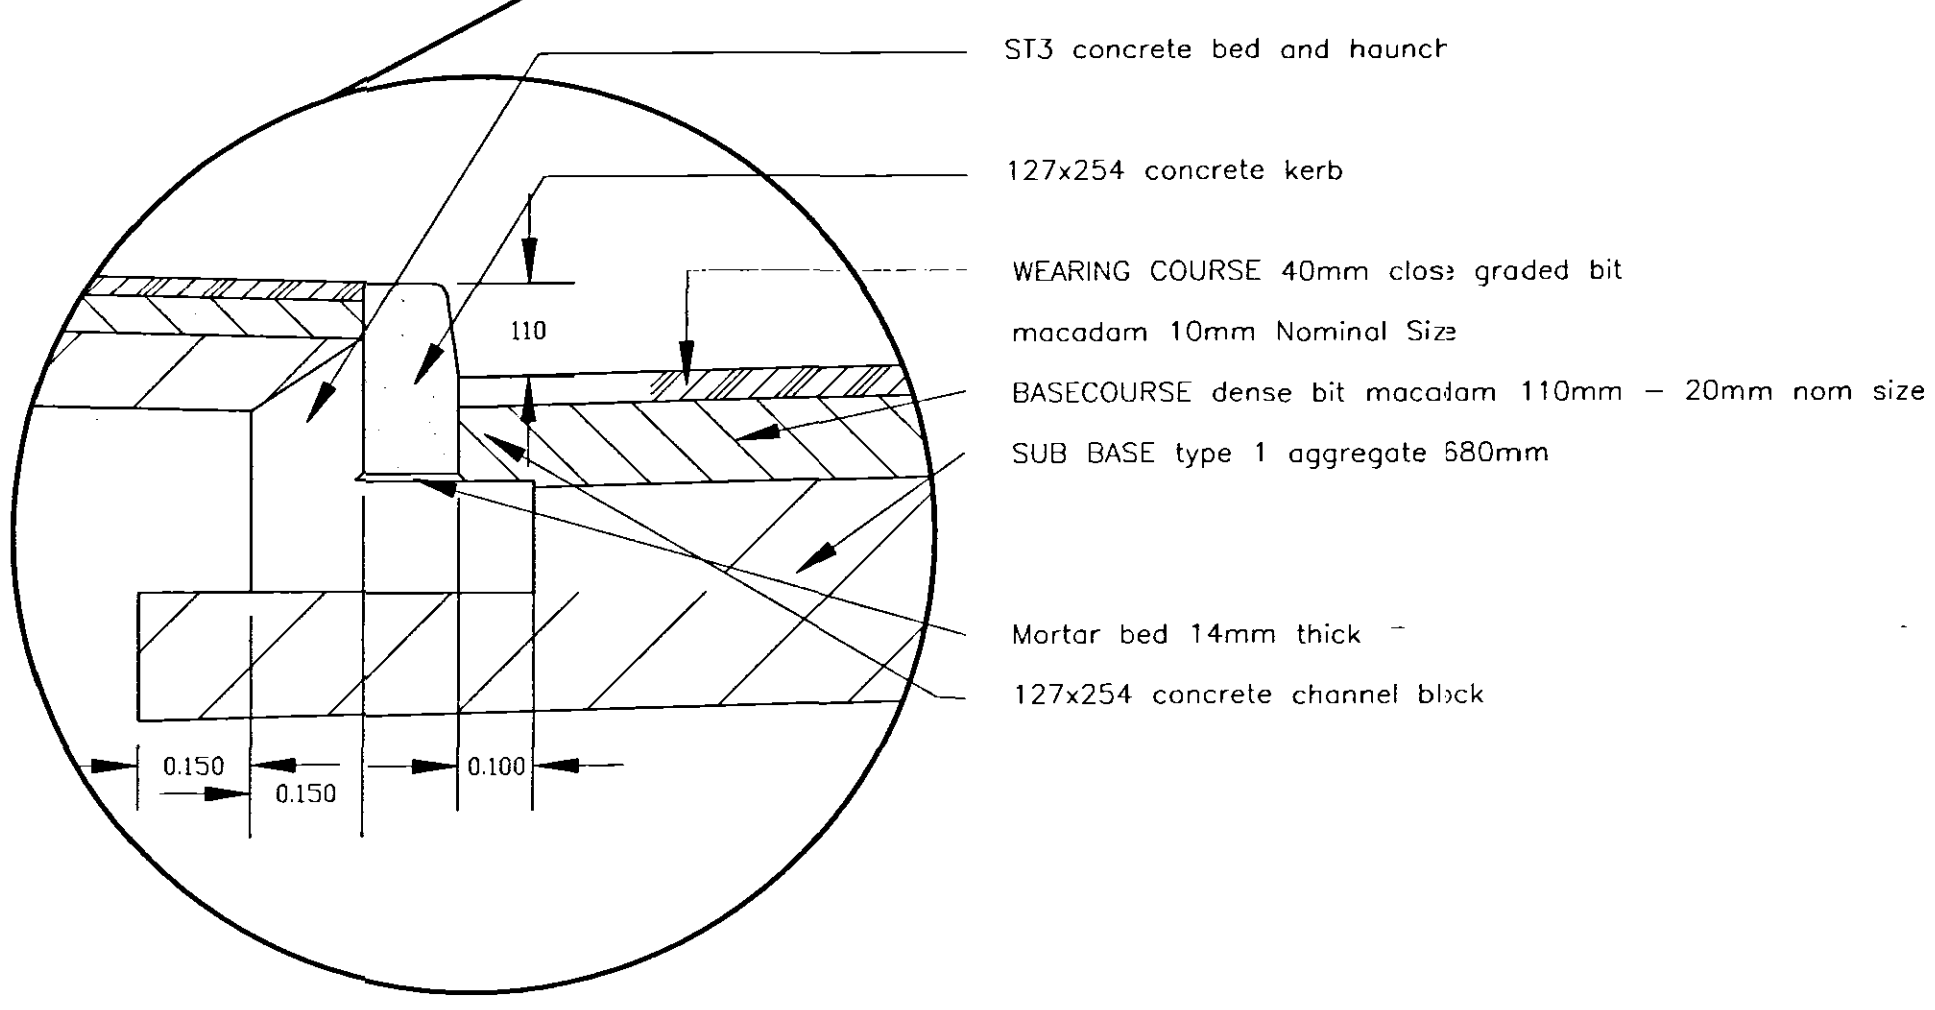
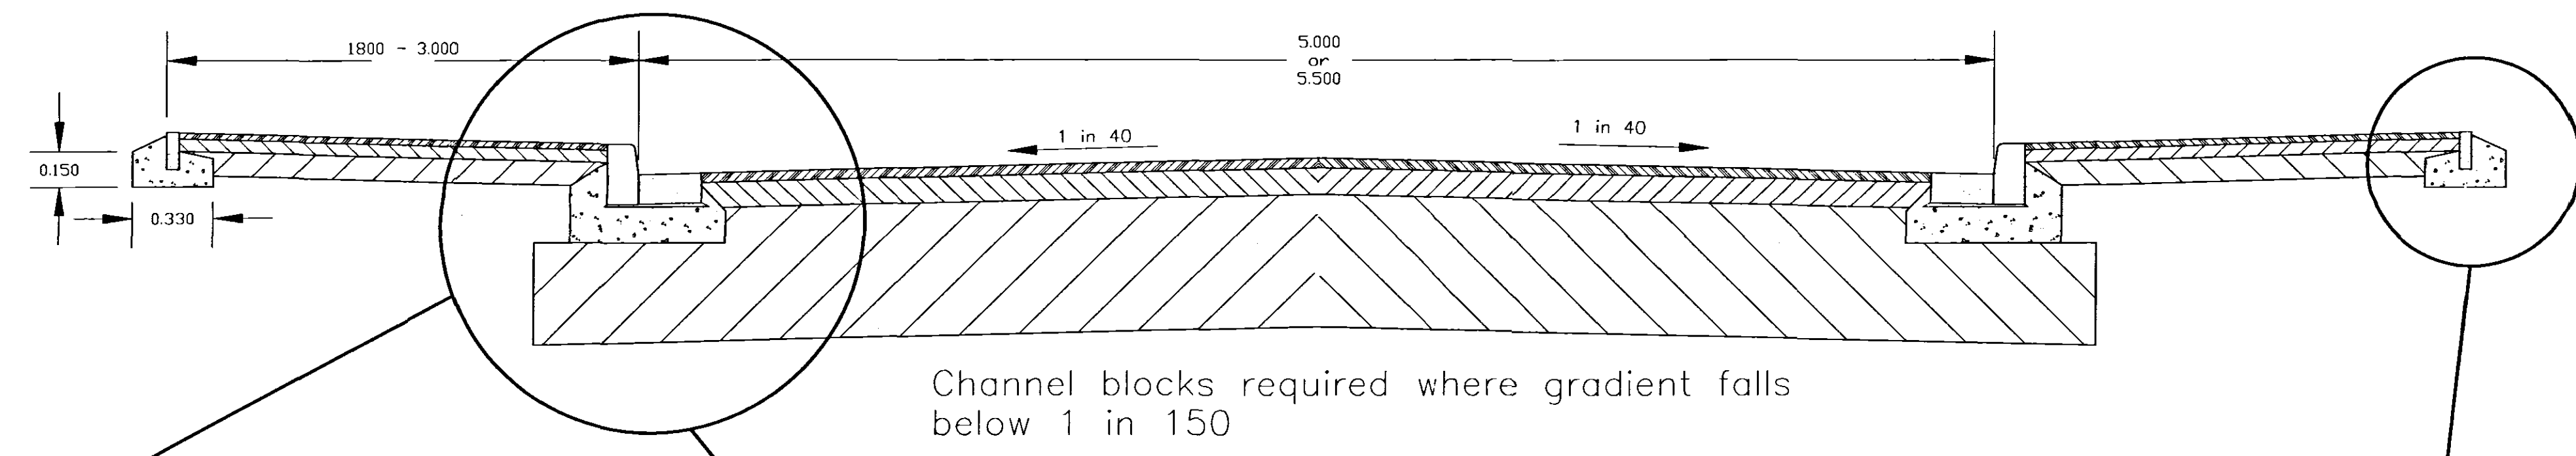


Magellan Way - Spalding Phase 4

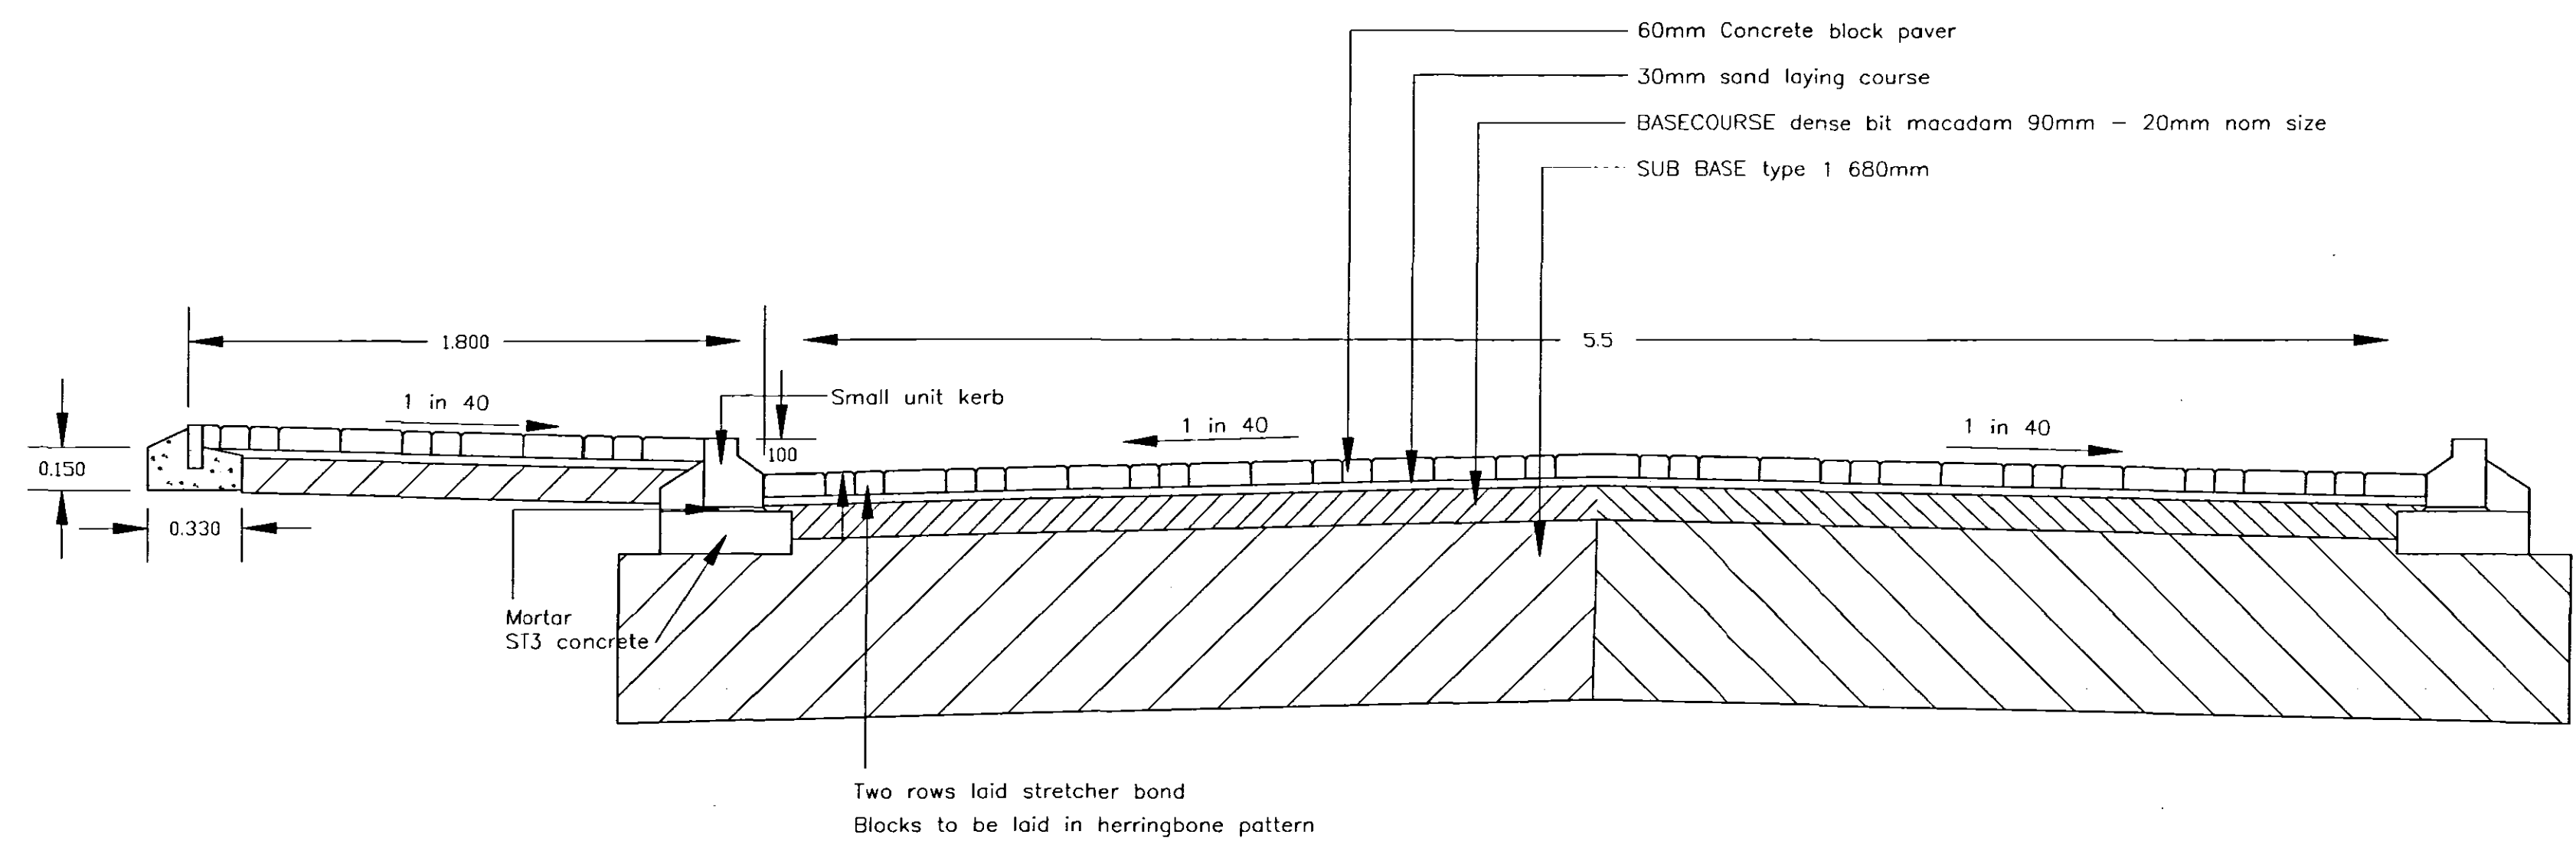

DETERMINED
PLAN

SHDC
Planning & Development
15 FEB 2005
Ref: 0201/05

Note: A design CBR value of less than 1.5% is to be used

AMENDMENTS	BY	DATE	Scale	Dwg No.	Revision	Drawing Title:	Jelson Ltd 370 Loughborough Road Leicester LE4 5PR Tel: 0116. 266 1541 Fax: 0116. 266 4589
			1:20	728.34		Typical Road Cross Section Magellan Way Phase 4	Jelson
				Drn By Alan Staley	Date DEC 2004		