

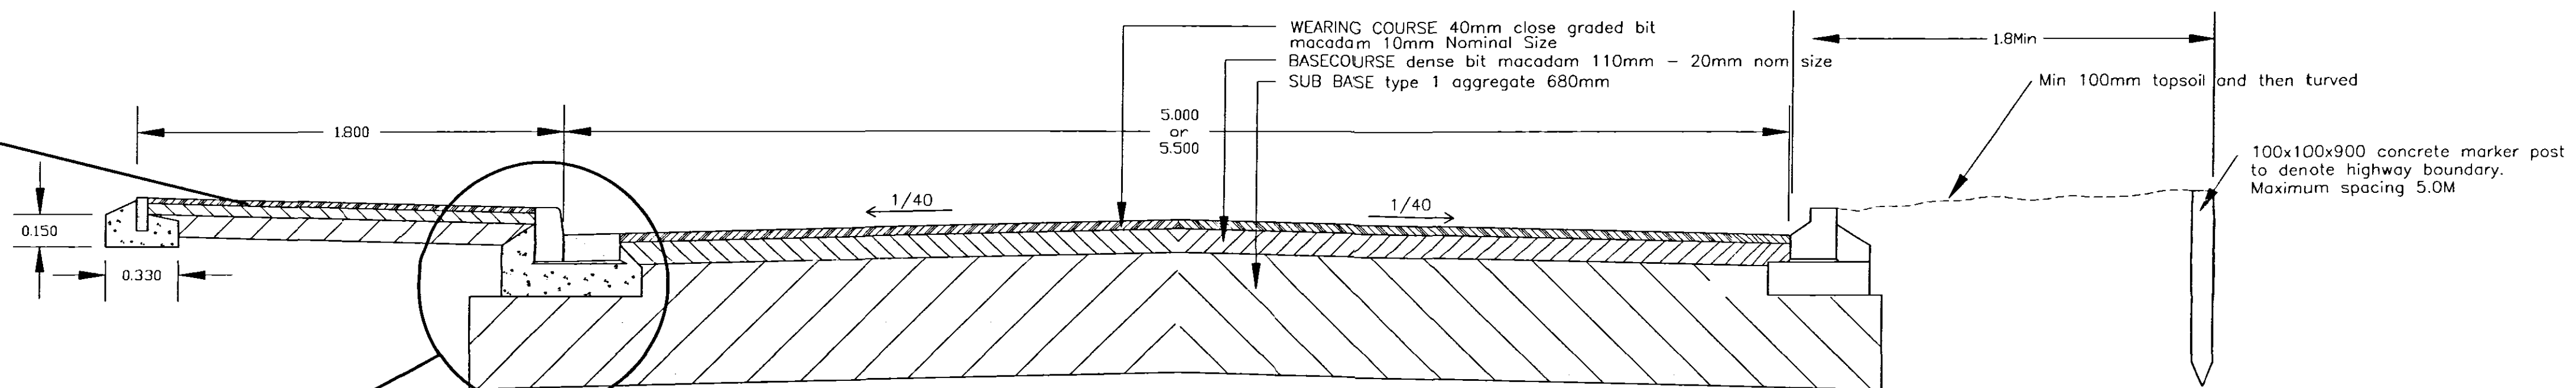
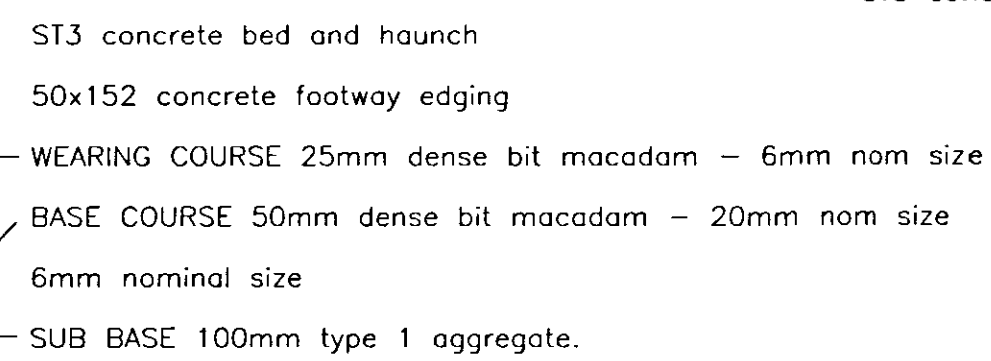
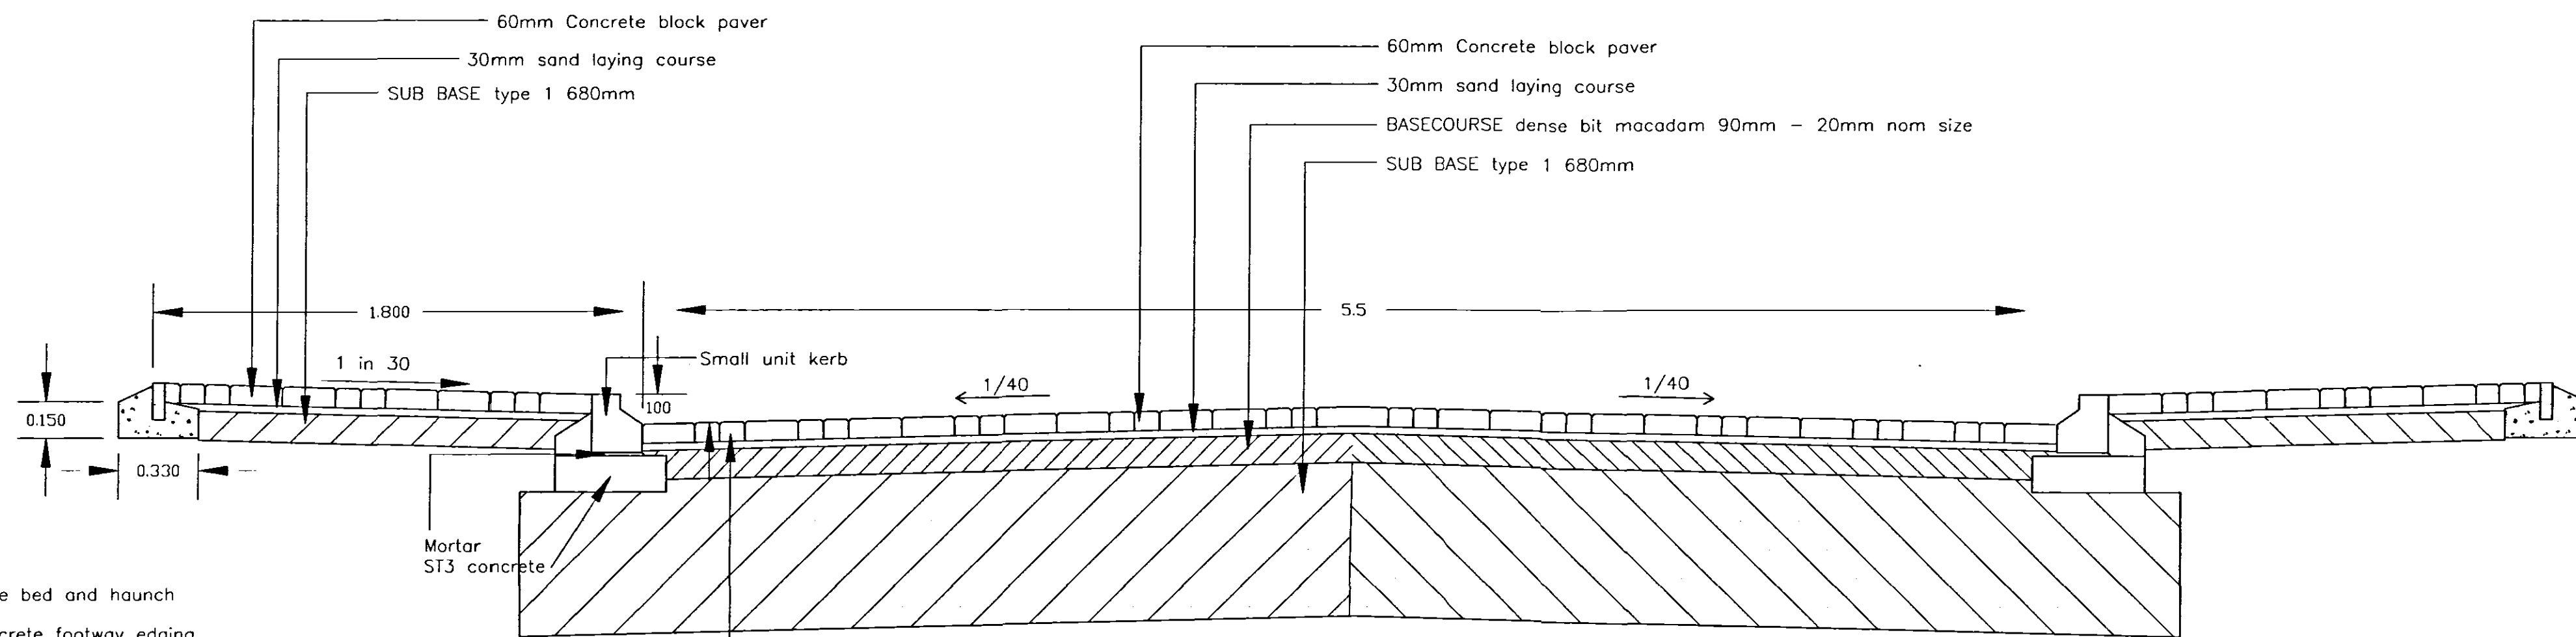
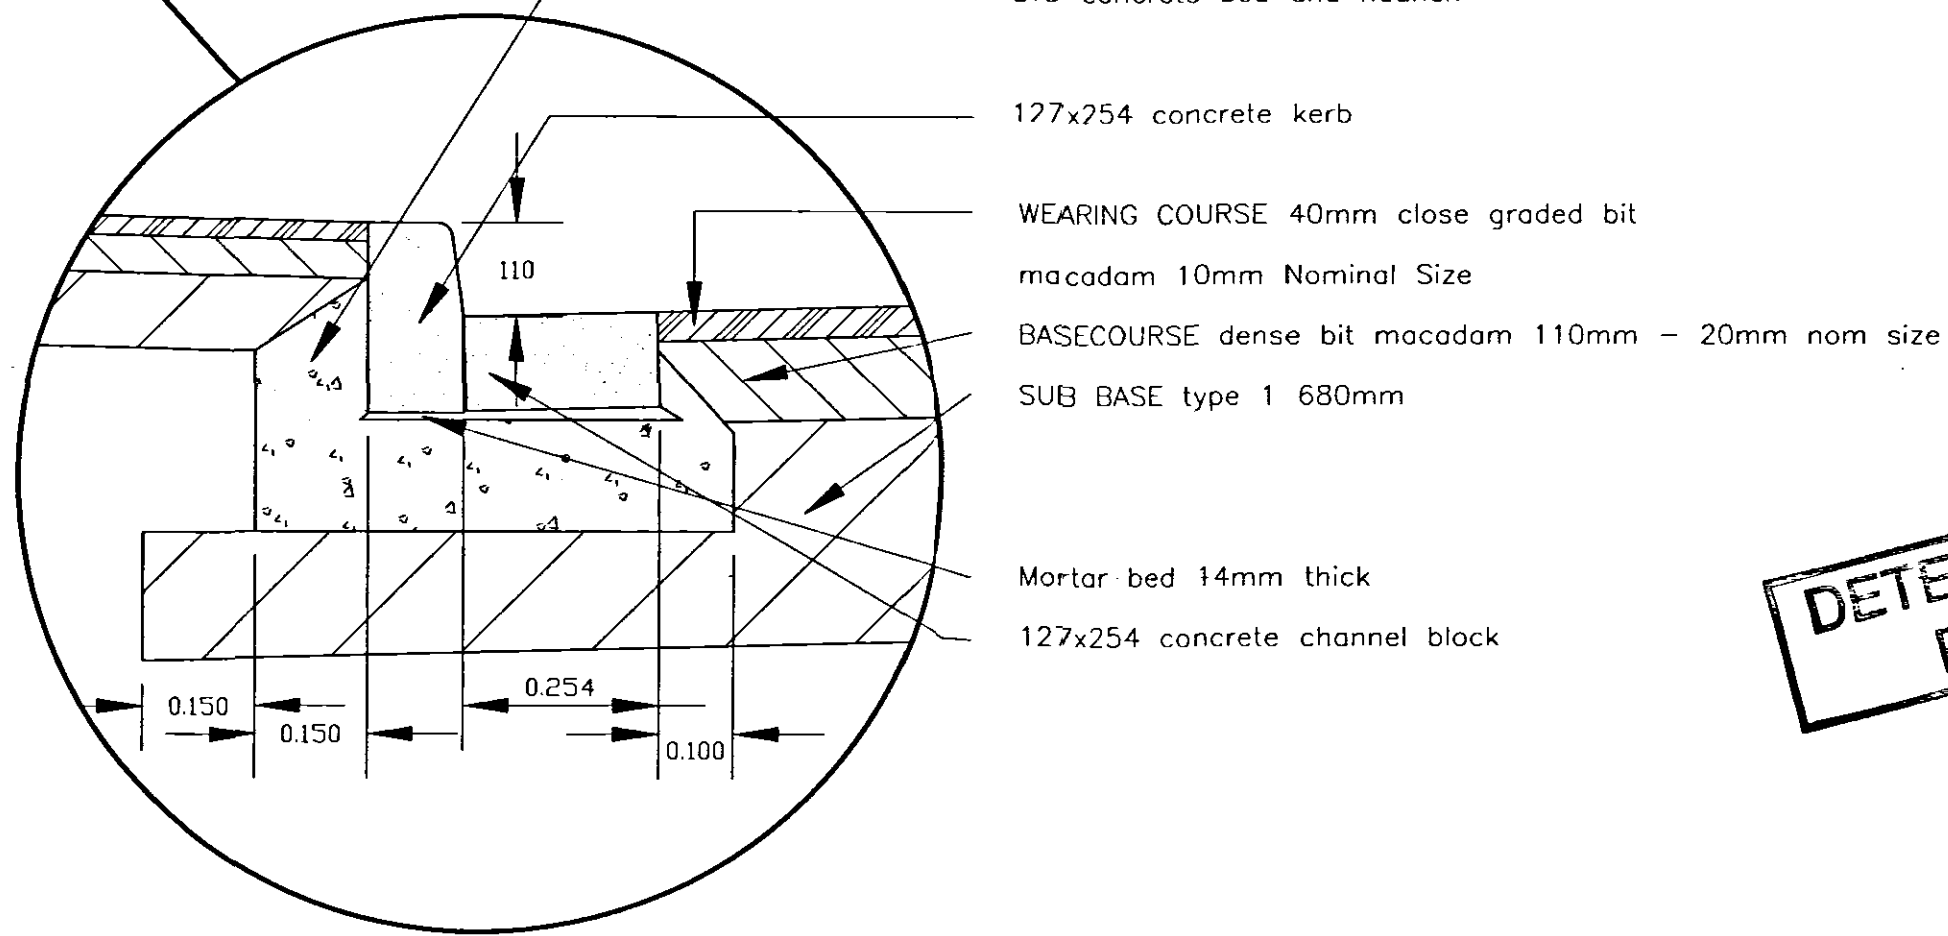
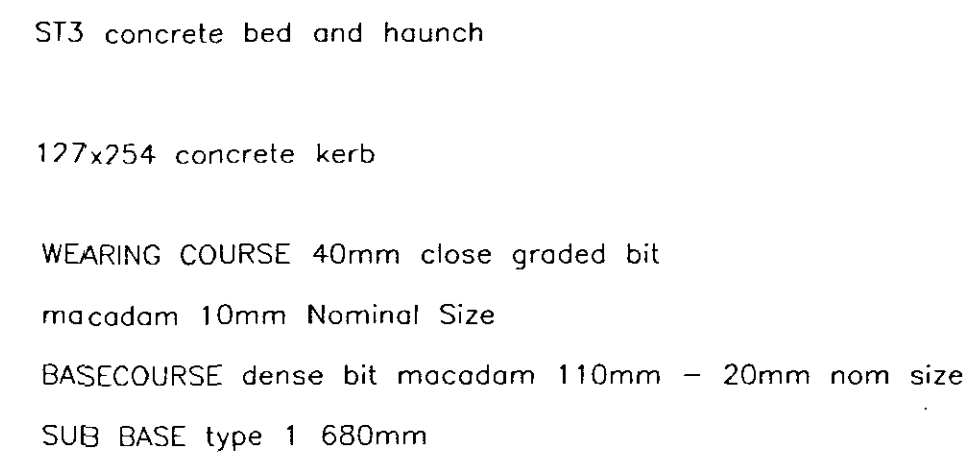


# Magellan Way - Spalding Phase 4

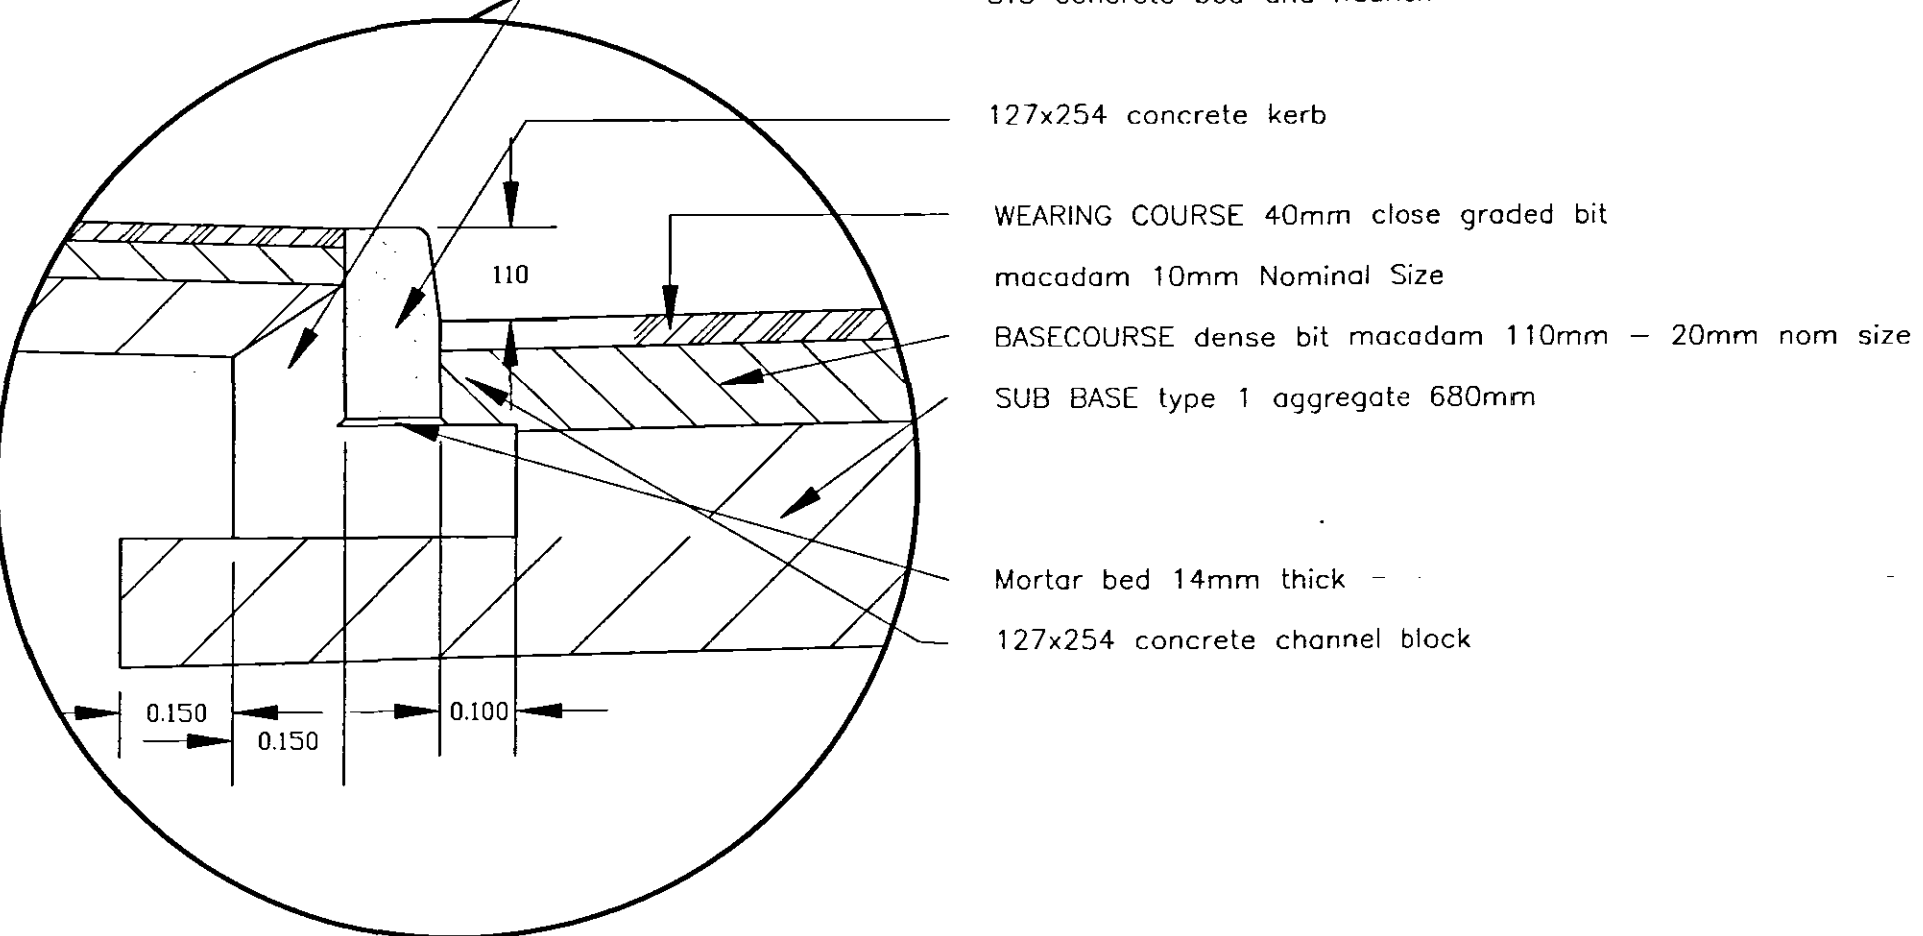

Channel blocks required where gradient falls below 1 in 150

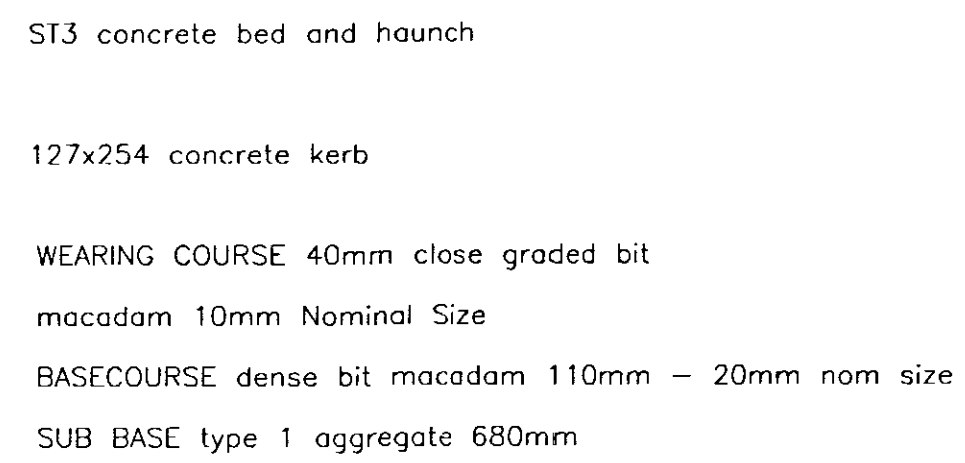

**DETERMINED  
PLAN**

SHDC  
Planning & Development  
15 FEB 2005  
Ref: 0201/05

Note: A design CBR value of less than 1.5% is to be used

|            |    |      |       |                       |                  |                                                                |   |
|------------|----|------|-------|-----------------------|------------------|----------------------------------------------------------------|---|
| AMENDMENTS | BY | DATE | Scale | Dwg No.               | Revision         | Drawing Title:                                                 | Jelson Ltd<br>370 Loughborough Road<br>Leicester LE4 5PR<br>Tel: 0116. 266 1541 Fax: 0116. 266 4589 |
|            |    |      | 1:20  | 728.33                |                  | Typical Road Cross Section<br>Magellan Way Spalding<br>Phase 4 |                |
|            |    |      |       | Drn By<br>Alan Staley | Date<br>Nov 2004 |                                                                |   |
|            |    |      | File: |                       |                  |                                                                |   |