

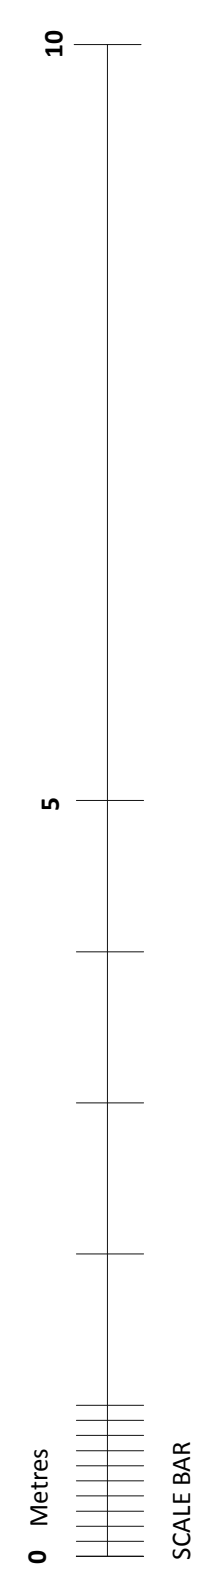



All drawings are the copyright of sharman architecture.

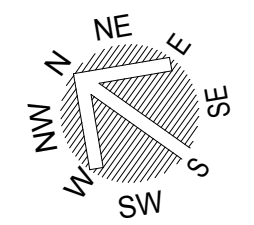

**SECOND FLOOR PLAN**  
FLAT 2. 50.80 SQUARE METRES

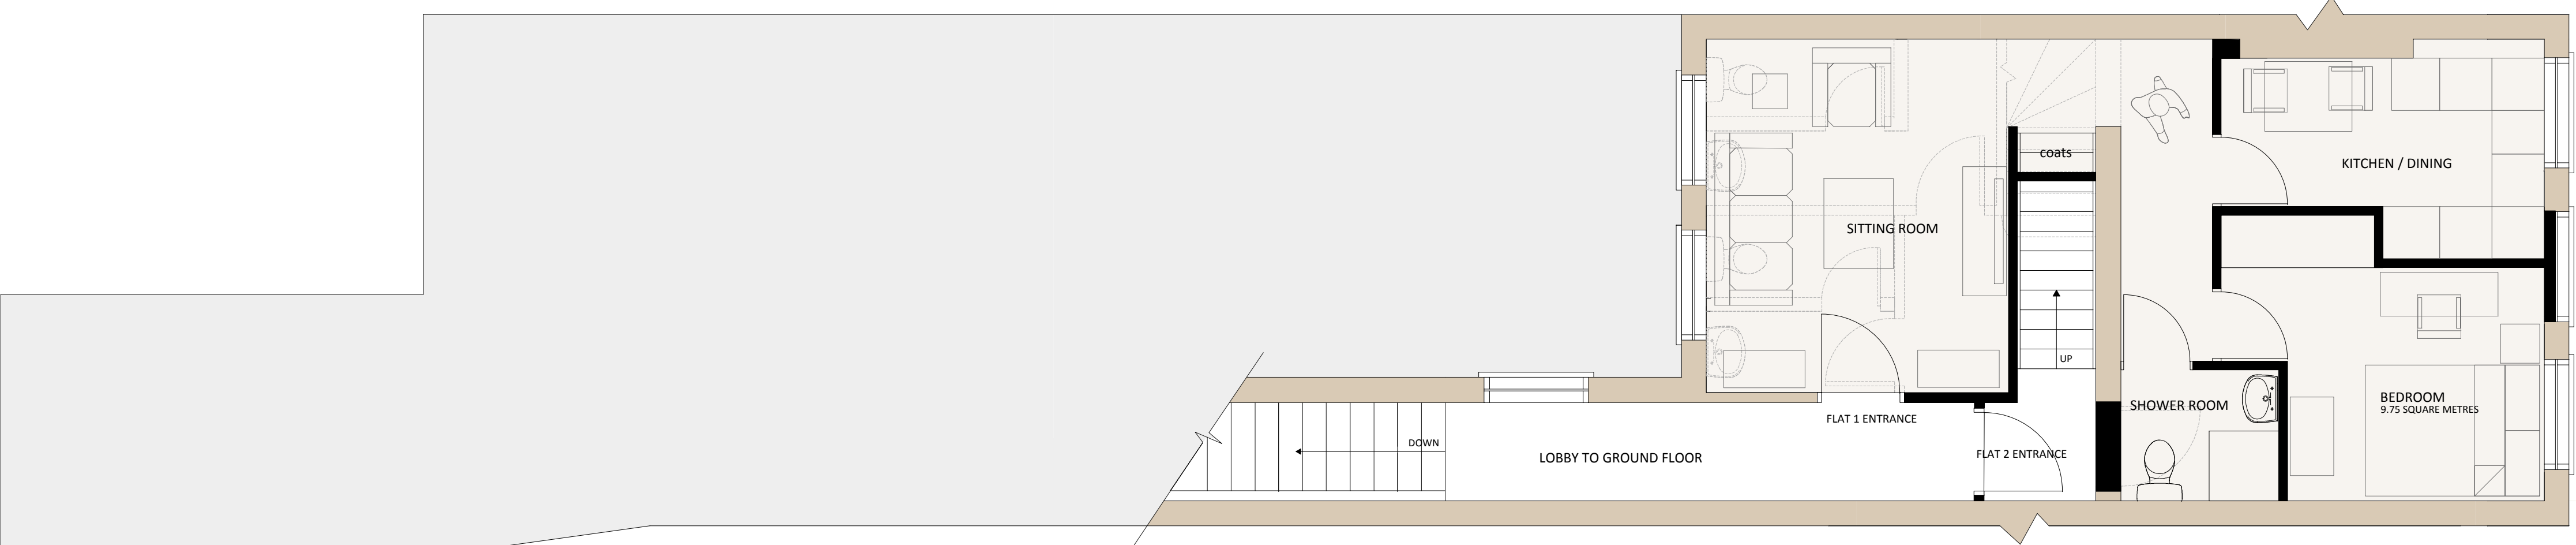

**FIRST FLOOR PLAN**  
FLAT 1. 41.45 SQUARE METRES

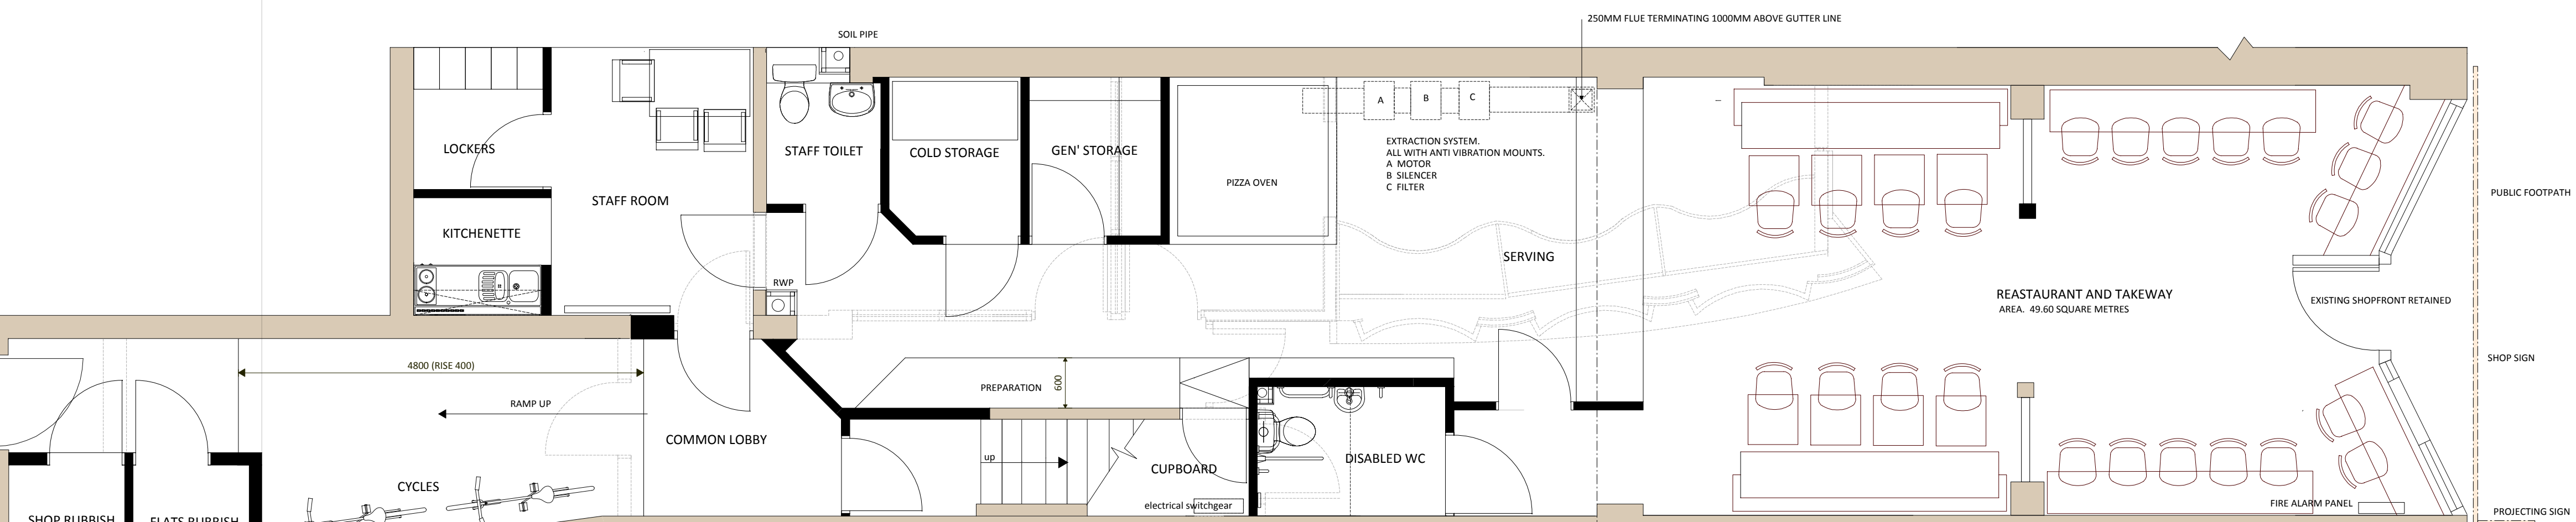

**GROUND FLOOR PLAN**  
AREA. 140 SQUARE METRES

|   |                       |                                                 |
|---|-----------------------|-------------------------------------------------|
| scale<br>1:50 Print at A1   | date<br>NOVEMBER 2022 | revision<br>A 28/11/2023 Drawing first produced |
| title<br><b>PROPOSED FLOOR PLANS</b>   |                       |                                                 |
| contract<br><b>MR PETER LEO</b>   |                       |                                                 |
| sharman architecture<br>OAK BARN, WILLOW DROVE, BOROUGH FEN, PETERBOROUGH, PE6 7QB<br>tel: 07724 529 094 email: paulsharman1@btinternet.com |                       |                                                 |