15 SHEEPMARKET.SPALDING. PE11 1BE

drawing number
PL/10/B

All drawings are the copyright of sharman architecture.

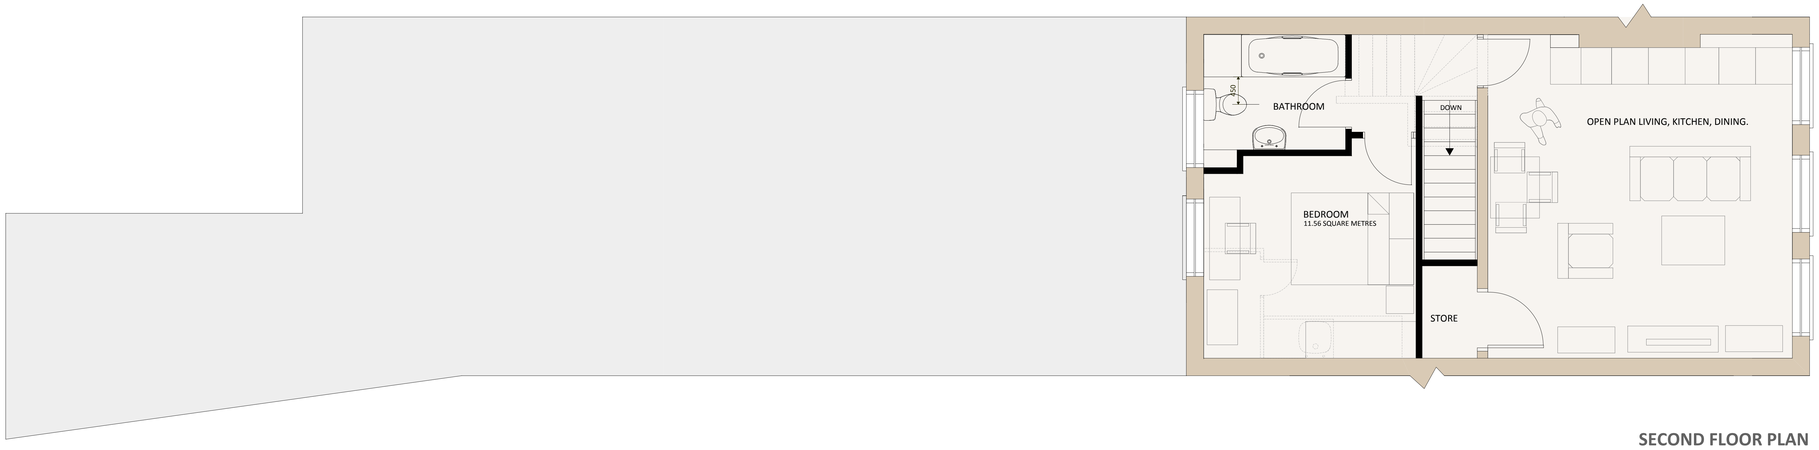

SECOND FLOOR PLAN

FLAT 2. 50.80 SQUARE METRES

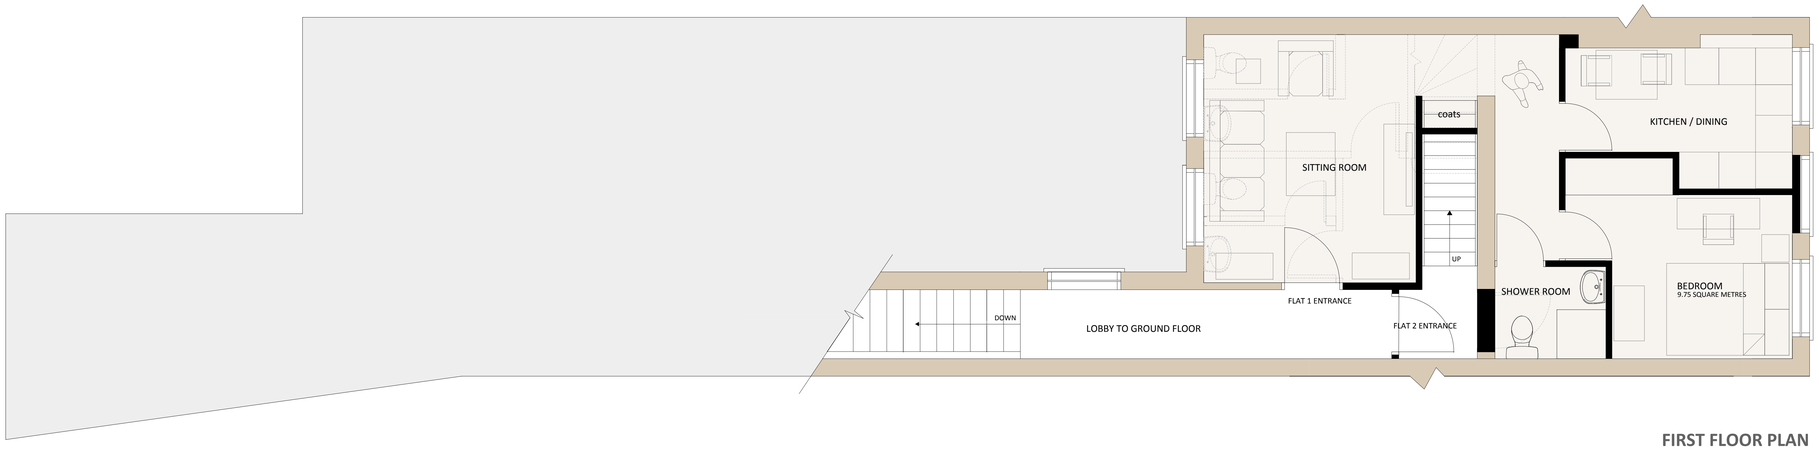

FIRST FLOOR PLAN

FLAT 1. 41.45 SQUARE METRES

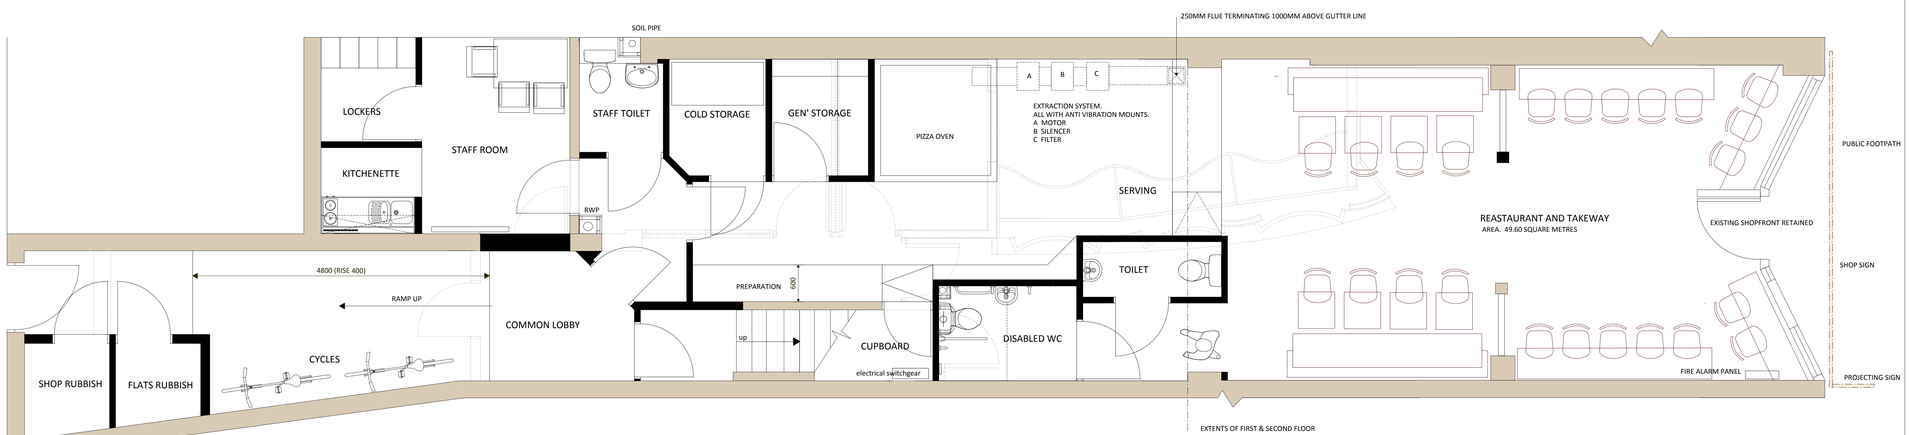

GROUND FLOOR PLAN

AREA. 140 SQUARE METRES

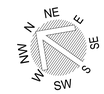

scale	date	revision
1:50 Print at A1	NOVEMBER 2022	A 28/11/2023 Drawing first produced B 08/04/2024 WC ADDED

title
PROPOSED FLOOR PLANS

contract
MR PETER LEO

sharman architecture
OAK BARN. WILLOW DROVE. BOROUGH FEN. PETERBOROUGH. PE6 7QB
tel: 07724 529 094
email: paulsharman1@btinternet.com