
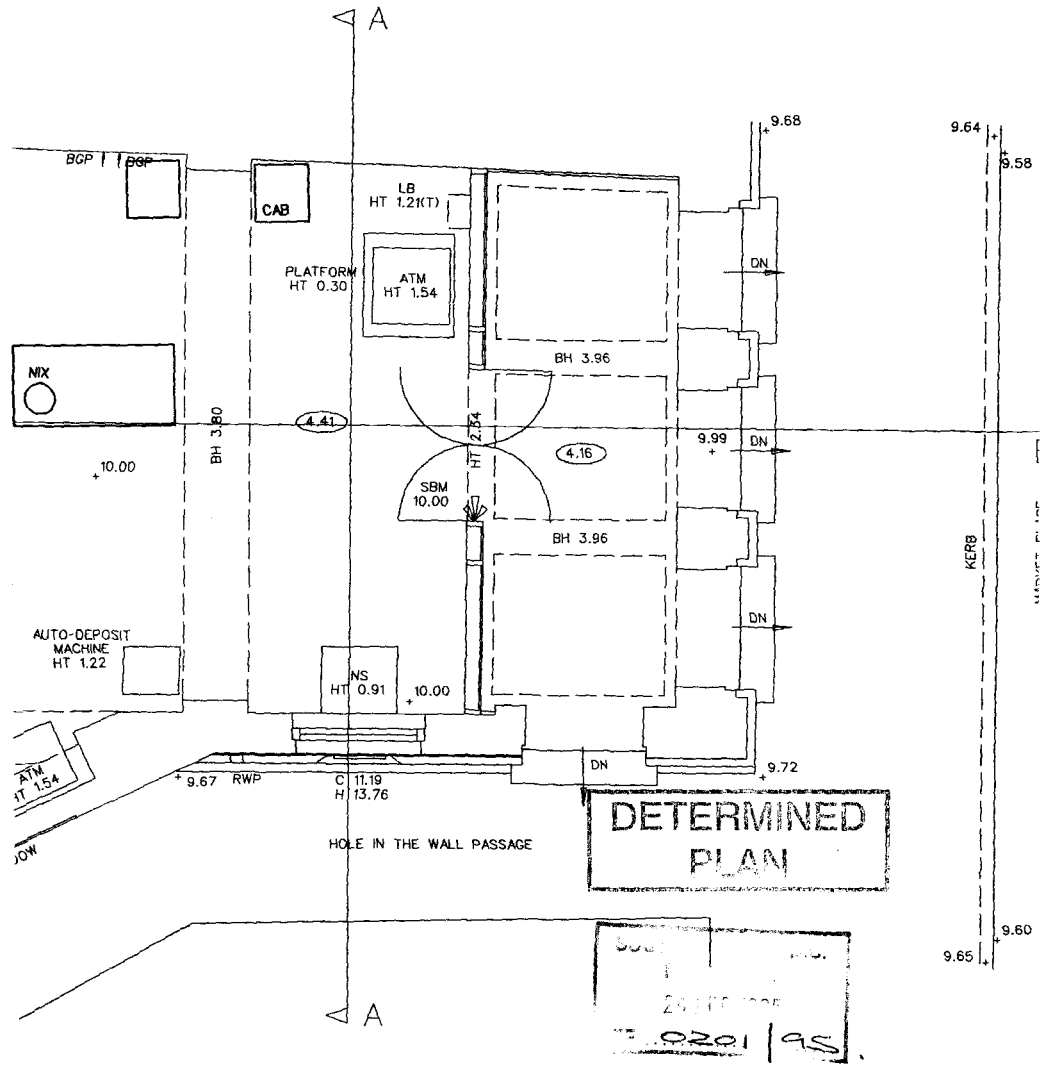


W O O D S H A R D W I C K	
SCALE 1:50	TITLE MIDLAND BANK (7256) SPALDING
DATE FEB 95	
AUTHOR	DETAIL PART PLAN AS EXISTING EXTRACT OF 5517/14-2.

CONTRACTORS MUST CHECK ALL DIMENSIONS ON SITE ONLY FIGURED DIMENSIONS ARE TO BE WORKED FROM DISCREPANCIES MUST BE REPORTED TO THE ARCHITECT BEFORE PROCEEDING © THIS DRAWING IS COPYRIGHT

13471/SVGF

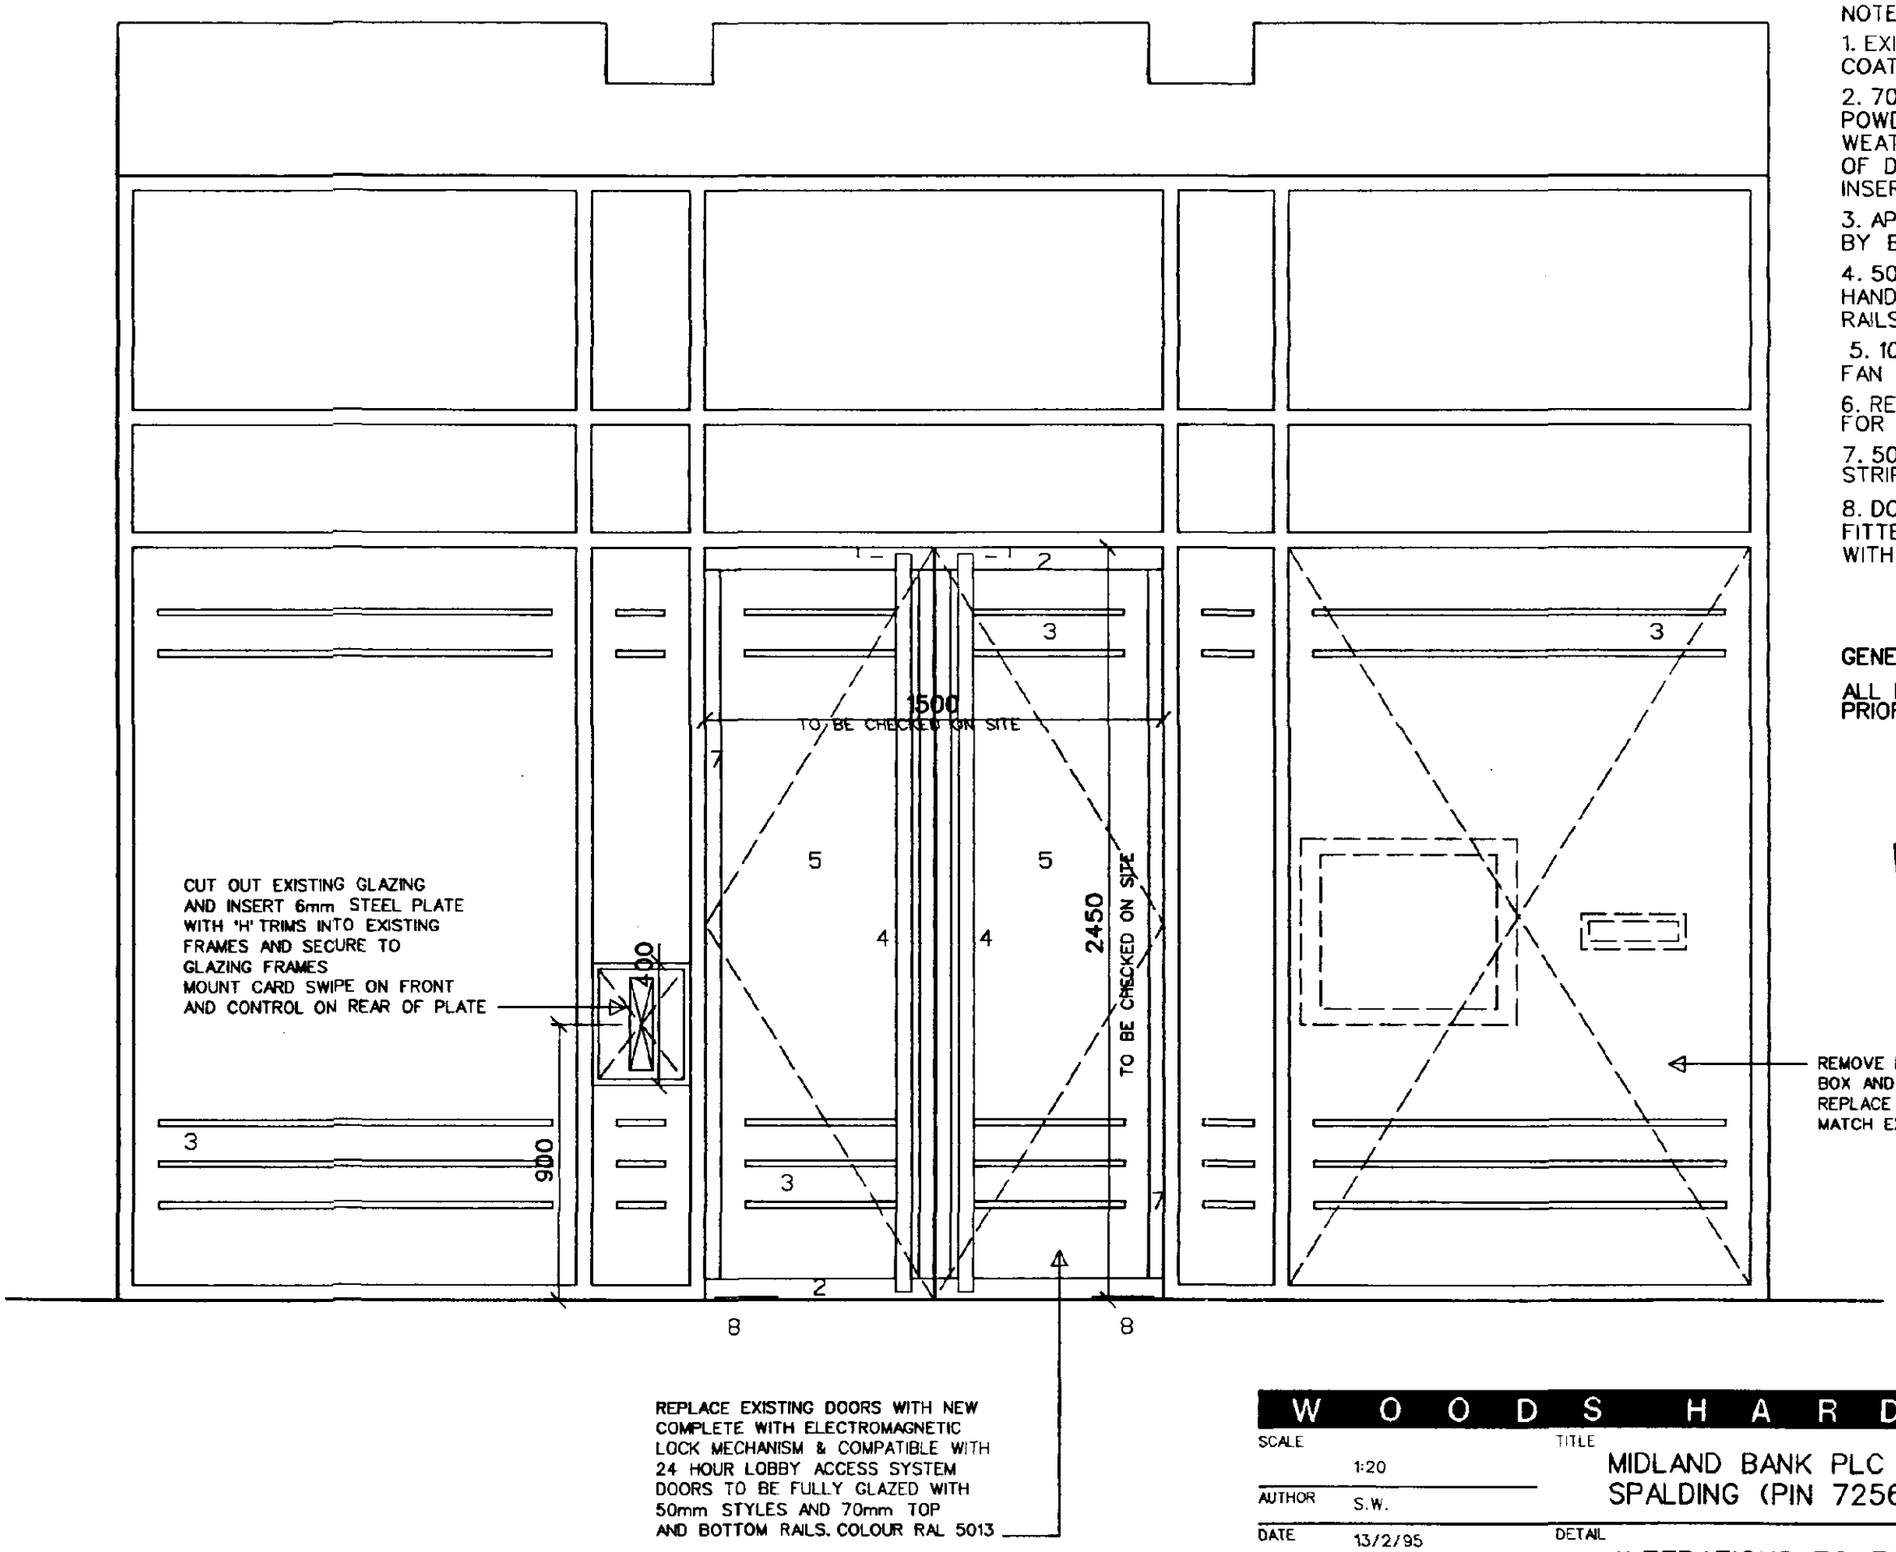

NOTES:

1. EXISTING ALUMINIUM FRAME SECTION,POWDER COATED COBALT BLUE (RAL 5013).

2. 70MM ALUMINIUM TOP AND BOTTOM RAILS POWDER COATED RAL 5013 AND FITTED WITH WEATHER STRIPPING TO TOP AND BOTTOM EDGES OF DOOR.RAILS TO INCORPORATE TOP AND BOTTOM INSERTS FOR FLOOR SPRING.

3. APPLIED ADHESIVE ETCHED BANDS SUPPLIED BY BLOOM SIGNS OR EQUAL APPROVED.

4. 50MM DIA. SATIN STAINLESS STEEL TUBULAR HANDLE FIXED THROUGH TOP AND BOTTOM RAILS.

5. 10.8MM CLEAR LAMINATED GLASS DOOR AND FAN LIGHT OVER.(TO COMPLY WIYH B.S. 6262)

6. REFER TO DOOR SCHEDULE DRWG No 13364/SD6 FOR ALL IRONMONGERY DETAILS

7. 50mm ALUMINIUM STILES WITH WEATHER STRIPPING TO VERTICAL EDGES

8. DORMA BTS80 STANDARD(32NM)FLOOR SPRING FITTED INTO FLOOR BOX CEMENTED IN,COVERED WITH STAINLESS STEEL COVER PLATE.

GENERAL NOTES:

ALL DIMENSIONS TO BE CHECKED ON SITE PRIOR TO FABRICATION

DETERMINED PLAN

24 FEB 1995
REF 0201/95

NOTE :-
ALL RELEVANT DIMENSIONS TO BE CHECKED ON SITE PRIOR TO MANUFACTURE OF COMPONENTS

W O O D S H A R D W I C K

SCALE	1:20
AUTHOR	S.W.
DATE	13/2/95

TITLE
MIDLAND BANK PLC
SPALDING (PIN 7256)

DETAIL
ALTERATIONS TO ENTRANCE SCREEN

CONTRACTORS MUST CHECK ALL DIMENSIONS ON SITE, ONLY FIGURED DIMENSIONS ARE TO BE WORKED FROM DISCREPANCIES MUST BE REPORTED TO THE ARCHITECT BEFORE PROCEEDING. © THIS DRAWING IS COPYRIGHT

TEL. 0234 268862 ARCHITECTS & DEVELOPMENT CONSULTANTS 17 GOLDINGTON ROAD BEDFORD MK40 3NH FAX. 0234 353034

13471/204

CAD FILE REFERENCE /usr/comm/mbank/13471/204.dgn

DETAIL NO. 13471/201

11

A

LOBBY SCREEN

REMOVE EXISITNG ATM
THROUGH GLAZED SCREEN

P
NIX DESK
(RELOCATED)

26
HEATER
4X4 CBD

35
22 26
COSET

D1 REPLACE SECURE DOOR/
EXISTING DIGI LOCK

18 3

26
SS/WIN

ATM 20

26
M47WIN

28

31

2110

125

SH COUNTING

14

33

25

24 HOUR
LOBBY

32

13

26
2x4 DRB

1760

17

2400

24

15

RECEPTION G12
G13

EXISTING SCREEN TO REMAIN.
REPLACE EXISTING DOORS WITH
NEW AND REVISED LOCKING MECHANISM

B

ED1

2

18

16

41

18

ISTING COUNTERS
CE WITH NEW
ISTING COUNTER

PAY IN

20
ATM
SS/WIN

SPECIAL SHELVES

23

26

21

29

HIGH LEVEL
WINDOW ABOVE

27

RETAIN EXISTING NIGHTSAFE

POMELLI WORK TOP FOR WRITING ON TOP OF NIGHT SAFE

CONSTRUCT LETTER CUPBOARD WITHIN
RECESS LEFT BY ATM

DETAIL NO. 13471/203

A

REMOVE EXISTING WRITING SHELVES AND
PROVIDE NEW/REPAIR PANELLING AS REQUIRED
TO MATCH EXISTING MELAMINE FACED BOARD

OFFICE

MARKET PLACE

PTF 0201 95

DETERMINED
PLAN

W O O D S H A R D W I C K

SCALE	1:100
AUTHOR	A.C.T./S.W
DATE	16/1/95

TITLE
MIDLAND BANK PLC
SPALDING (PIN 7256)


DETAIL
PROPOSED
GROUND FLOOR PLAN

CONTRACTORS MUST CHECK ALL DIMENSIONS ON SITE. ONLY FIGURED DIMENSIONS ARE TO BE WORKED FROM. DISCREPANCIES MUST BE REPORTED TO THE ARCHITECT BEFORE PROCEEDING. © THIS DRAWING IS COPYRIGHT

TEL. 0234 268862
ARCHITECTS & DEVELOPMENT CONSULTANTS
17 GOLDINGTON ROAD BEDFORD MK40 3NH
FAX. 0234 353034

13471/101


CAD FILE REFERENCE /USR/COMM/MBANK/13471/101.DGN

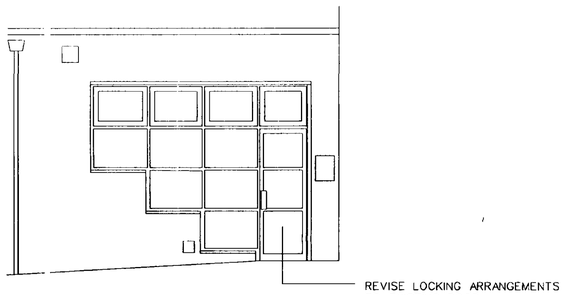

REVISE LOCKING ARRANGEMENTS TO EXISTING DOOR

8.00m ABOVE ARBI·RARY DATUM

SIDE ENTRANCE ELEVATION

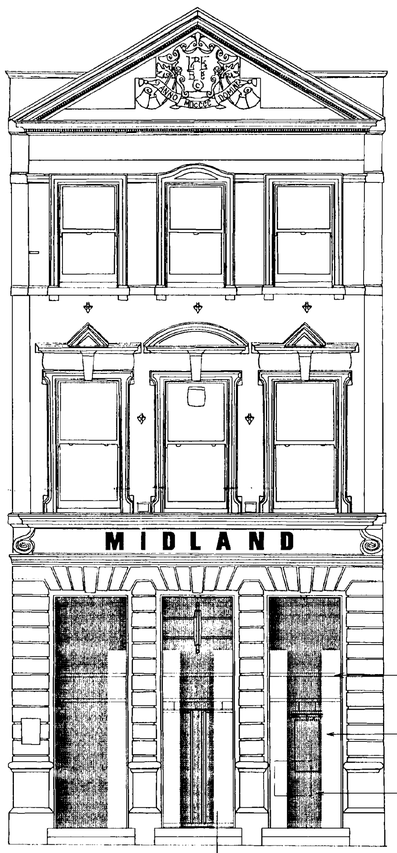

EXISTING GLAZED STOREY HEIGHT SCREEN SET BACK 2.6m FROM FACADE

M4/WIN MARKETING BEHIND SCREEN

REMOVE EXISTING ATM AND REPLACE GLAZING TO SCREEN

REPLACE EXISTING DOORS WITH SIMILAR GLAZED DOORS

8.00m ABOVE ARBITRARY DATUM

FRONT ELEVATION

SOUTH ... D.C.
PLAN ... D.
24 FEB 1995
... 0201/95

DETERMINED PLAN

REVISION A 9/5/95 WORKS TO SCREEN ADJUSTED

W O O D S H A R D W I C K

SCALE 1:100

AUTHOR A.C.T./S.W

DATE 16/1/95

TITLE MIDLAND BANK PLC
SPALDING (PIN 7256)

DETAIL PROPOSED ELEVATION

CONTRACTORS MUST CHECK ALL DIMENSIONS ON SITE. ANY DISCREPANCIES MUST BE REPORTED TO THE ARCHITECT BEFORE PROCEEDING. © THIS DRAWING IS COPYRIGHT