
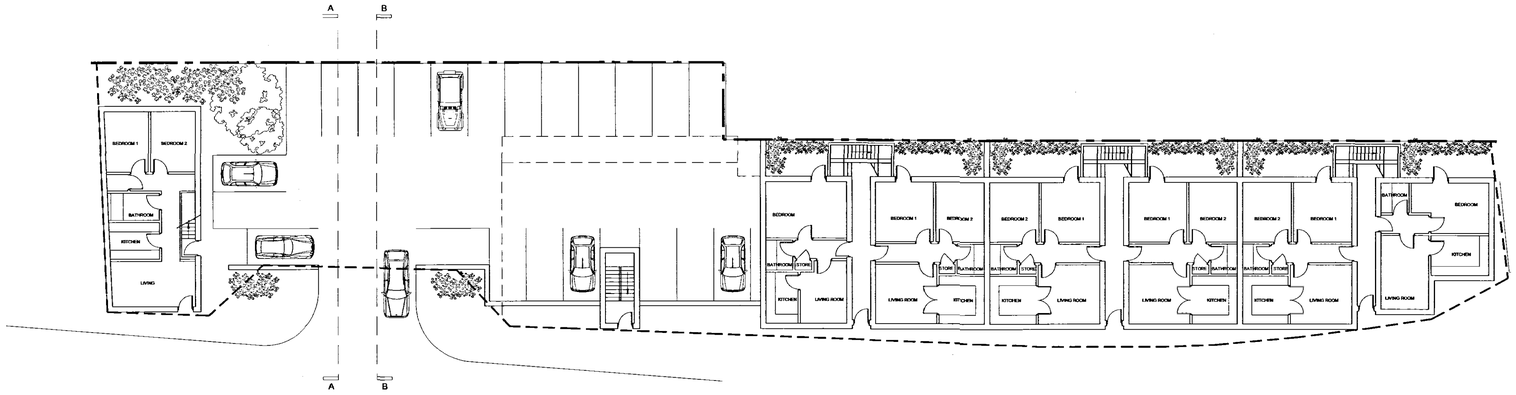


GROUND FLOOR

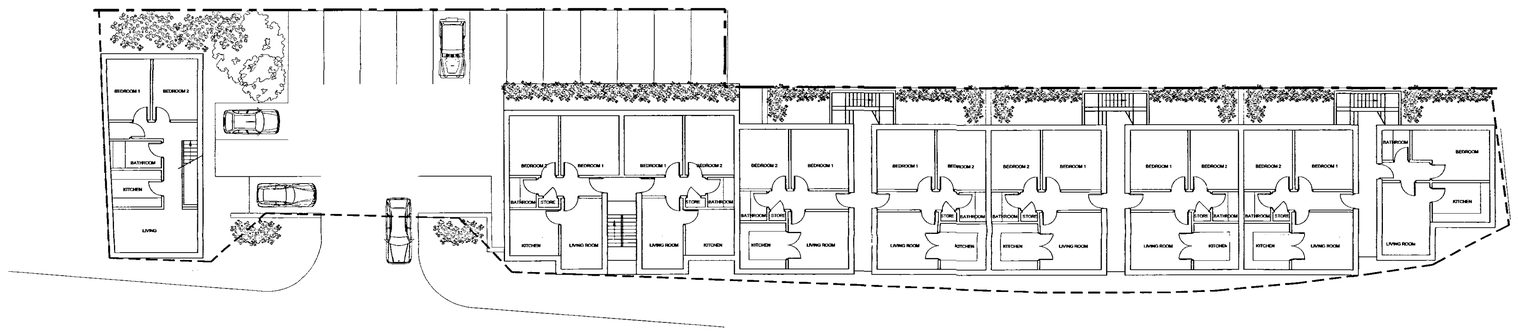

UPPER FLOORS

SCHEDULE OF AREAS

Site Area	1.1Ha 2.7 Acres
Residential	
2 bed units	20No
1 bed units	3No
Car Parking	22 spaces

15 MAR
203/04

A 08.03.04 Elevations removed (SL) CS

BRIDE HALL

Revisions

DRAFT PLANNING

C H E T W O O D
a s s o c i a t e s
12 - 13 Clerkenwell Green London EC1R 0QJ
Tel: (0207) 490 2400 Fax: (0207) 250 1916

Project Job Number 1851

SPALDING

Drawing Title Drawing Size A1

Proposed Residential
Plans

Drawn SB	Date 26/09/03	Scale 1:200	Cadfile 1851pl
Reviewed by CS	Drawing No. 1851 PL 201		Rev. A

Note:
Contractors must verify all dimensions on site before commencing any work or shop drawings. This drawing is not to be scaled. Used figured dimensions only.
IF IN DOUBT, ASK

ALL SUBJECT TO SURVEY AND
STATUTORY APPROVALS