

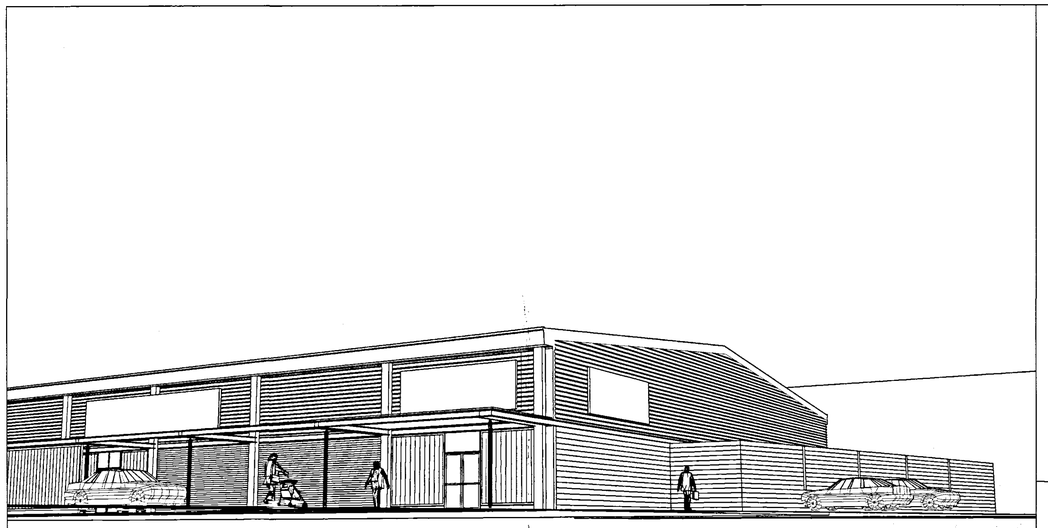



PERSPECTIVE 1

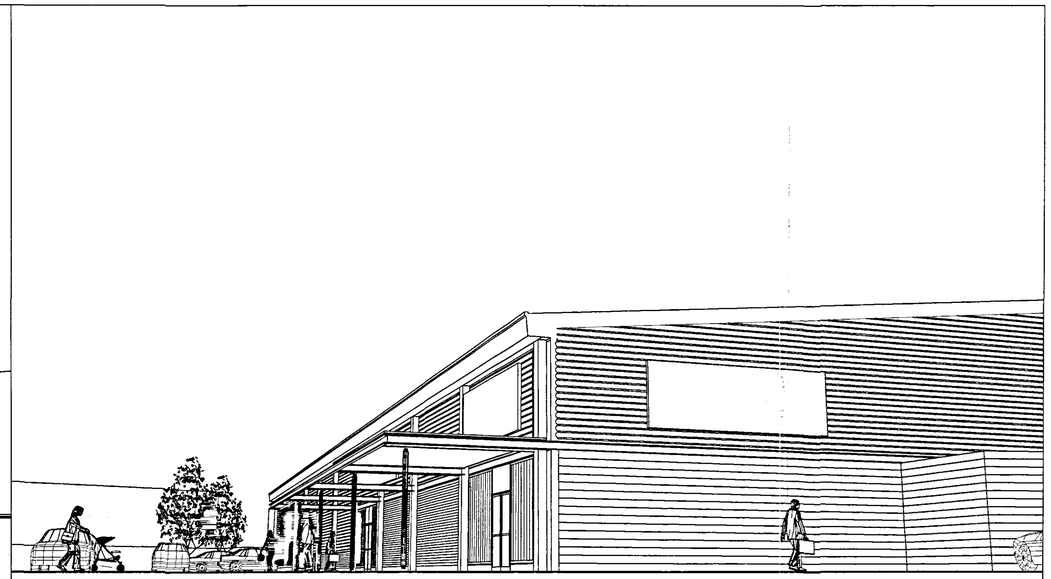

PERSPECTIVE 2

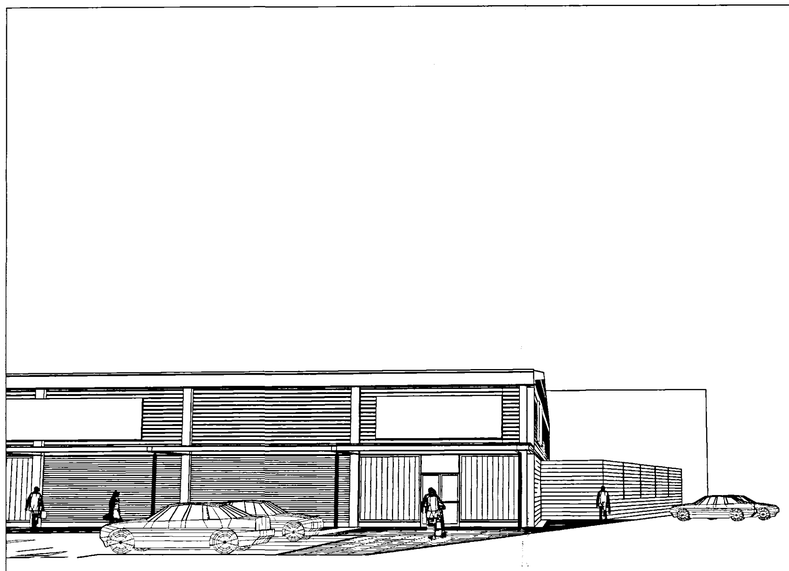

PERSPECTIVE 3

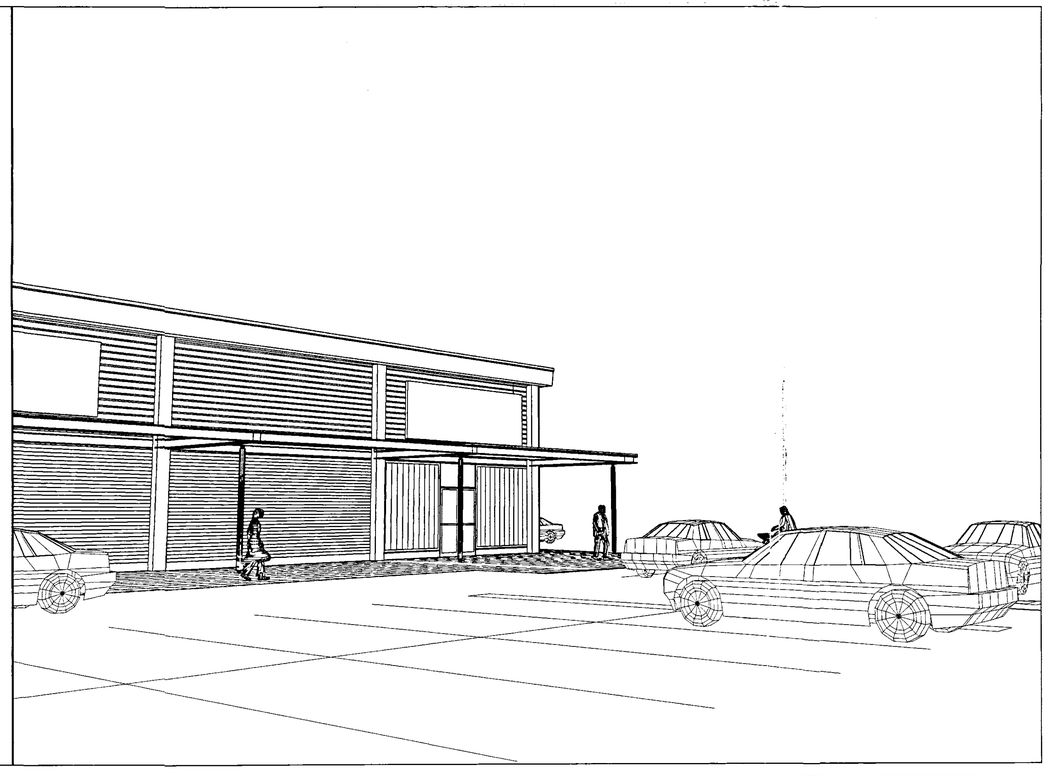

PERSPECTIVE 4

ALL SUBJECT TO SURVEY AND STATUTORY APPROVALS

SHDC
Development
16 FEB 2004
Ref 0203/04

BRIDE HALL

Revisions

PLANNING

C H E T W O O D
a s s o c i a t e s
12 - 13 Clerkenwell Green London EC1R 0QJ
Tel: (0207) 490 2400 Fax: (0207) 250 1916

Project Job Number 1851

SPALDING

Drawing Title Drawing Size A1

Illustrative Perspectives

Drawn SB	Date 26/09/03	Scale nts	Cadfile 1851/planning
Reviewed by SB	Drawing No. 1851 PL 150		Rev. -

Note:
Contractors must verify all dimensions on site before commencing any work or shop drawings. This drawing is not to be scaled. Used figured dimensions only.
IF IN DOUBT, ASK